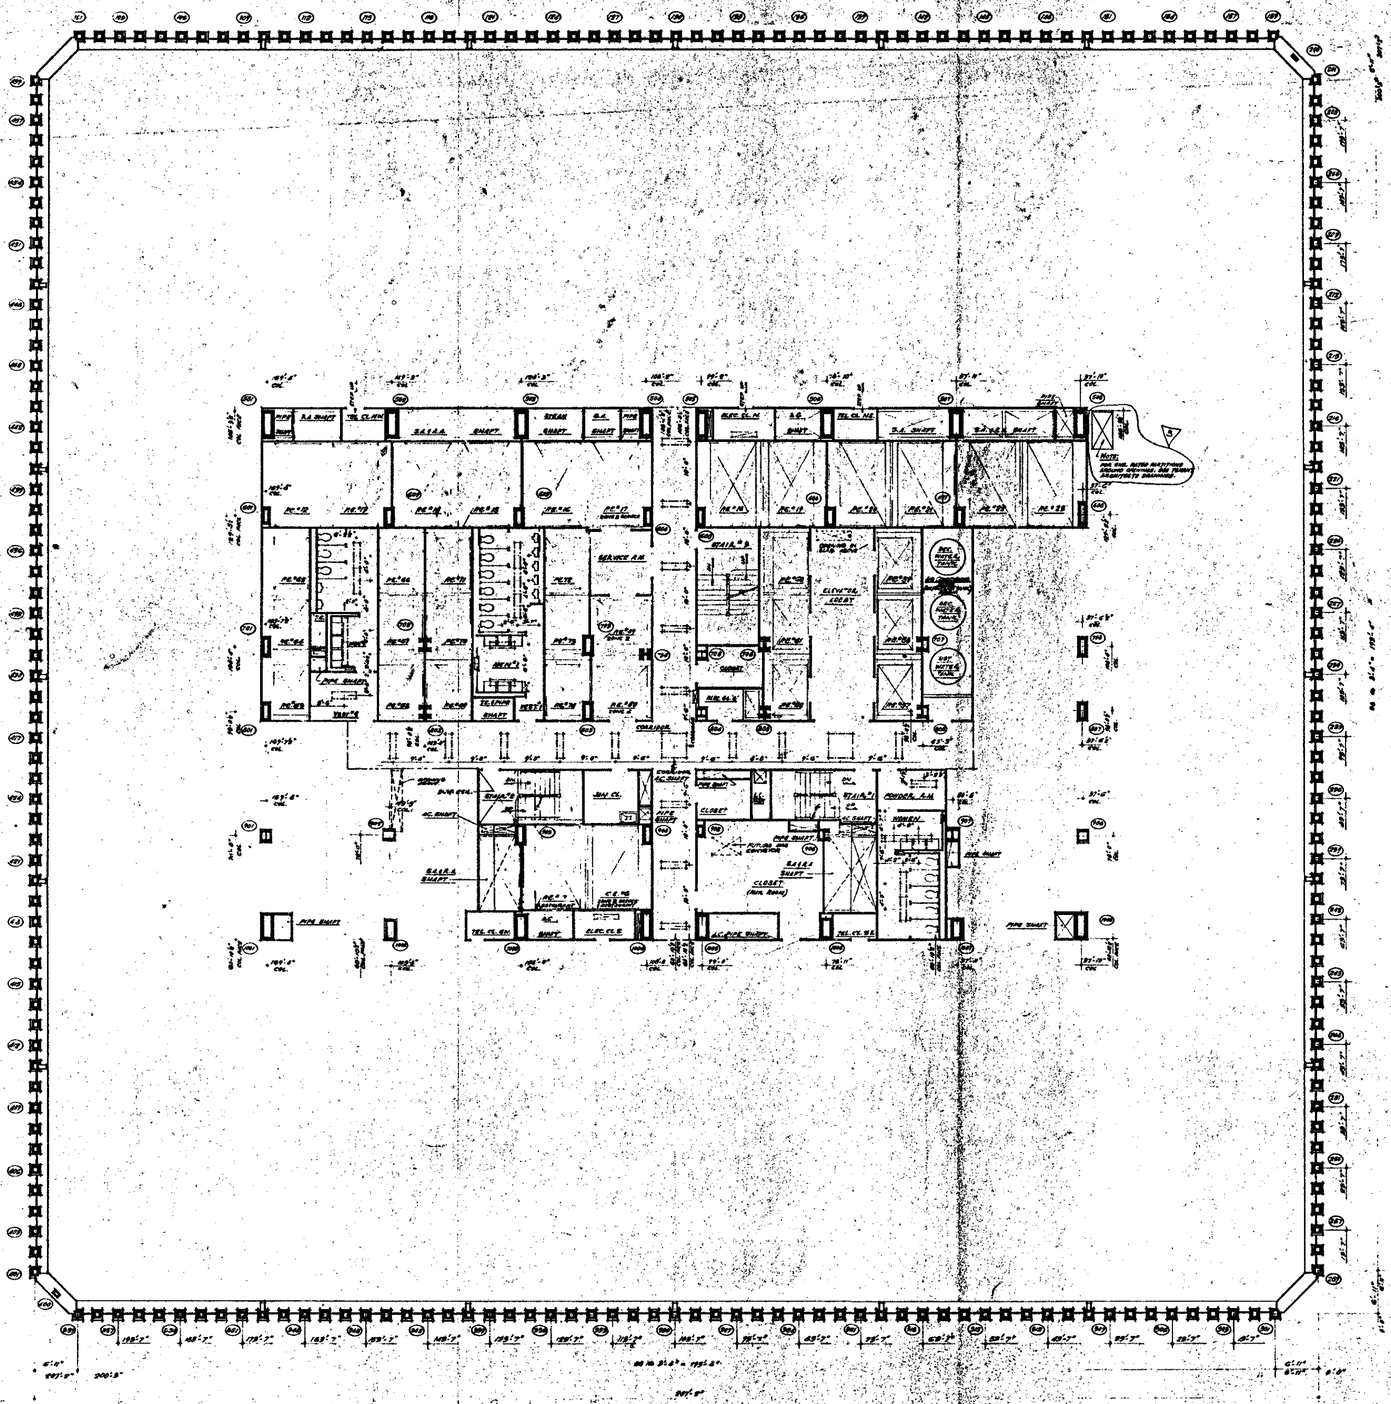


NORTH

NOTES

1. FOR GENERAL NOTES, KEY TO MATERIALS, SYMBOLIC ABBREVIATIONS, FINISH SCHEDULE, DOOR SCHEDULES AND SYMBOLISM OF DRAWINGS SEE DRAWINGS # A-A-1 TO A-A-9
2. FOR CORNER & PARAPETS AND WATER PIPING CORE, SEE 1/2" SCALE CORE DRAWING # A-A-98
3. ALL ELEVATIONS SHOWN THUS (100'-0") ARE IN RELATION TO FINISH FLOOR.
4. FOR MECHANICAL AND ELECTRICAL LAYOUTS SEE RESPECTIVE ENGINEERS DRAWINGS.
5. ALL TELEPHONE RELAY RACKS (TRR) PREFABRICATED UNDERSIDE OF SLAB FOR A WIDTH OF 4'-0" WITH A SPRAY ON TYPE FIREPROOFING SEE ARCHITECTURAL SPECIFICATIONS FOR TYPE AND ELECTRICAL ENGINEERS AND CONTRACTORS APPROVED SHOP DRAWINGS FOR LOCATION AND EXTENT OF FRENCH CLEATS AND PARAPETTERS.
6. CORRIDOR AND TOILET LIGHTING LAYOUTS AS SHOWN FOR ALL OTHER LIGHTING SEE ELECTRICAL DRAWINGS AND SPECIFICATIONS FOR DETAILS.
7. FINISH FLOOR ELEVATION AND TYPE OF FLOOR CONSTRUCTION SEE (SHEET) UNLESS OTHERWISE SHOWN OR NOTED.
8. LINES TO BUSHINGS (SLEEVES) ARE CALLED FOR SUCH AS IN CLOSETS, STAIR PASSAGES ETC., BOTTOM ELEVATION OF ALL PIPING AND DUCTWORK SHALL BE MAINTAINED AT 6'-6" ABOVE F.F. LAND FLOOR, TO PROVIDE FOR FUTURE
9. CEILING INSTALLATION AND CLEARANCE OF FULL HEIGHT DOORS.
10. EXTENT OF PUBLIC CORRIDOR CEILING IS INDICATED THUS: _____

BULLETIN'S NOTE DATED ARE IN THE PROGRESS OF CONSTRUCTION

CONTRACT NO. DRAWING DATE 5-2-69

NO.	DATE	BUL. NO.	BY
4	6-24-71	A-177	L.L.
3	6-8-71	A-164	GBL
2	11-6-70	A-115	L.L.
1	1-20-70	A-69	T.V.
0	5-21-69	A-17	D.L.

REVISIONS

REGISTERED ARCHITECT — STATE OF NEW YORK

APPROVED _____ CHIEF, PLANNING DIVISION DATE

THE WORLD TRADE CENTER

THE PORT OF NEW YORK AUTHORITY

MINORU YAMASAKI & ASSOCIATES — MINORU YAMASAKI, ARCHITECT

EMERY ROTH & SONS — RICHARD ROTH, ARCHITECT

WORTHINGTON, SKILLING, HELLE & JACKSON — STRUCTURAL ENGINEERS

JAROS, BAUM & BOLLES — MECHANICAL ENGINEERS

JOSEPH R. LORING & ASSOCIATES — ELECTRICAL ENGINEERS

THE PORT OF NEW YORK AUTHORITY — PAVING, STRUCTURE, FOUNDATIONS

TITLE: 60TH FLOOR PLAN

DRAWN		CHECKED	
SCALE	1/16" = 1'-0"	DATE	P. 24-69
PROJECT NUMBER		SHEET	OF
BUILDING NUMBER		DRAWING NUMBER	A-A-93