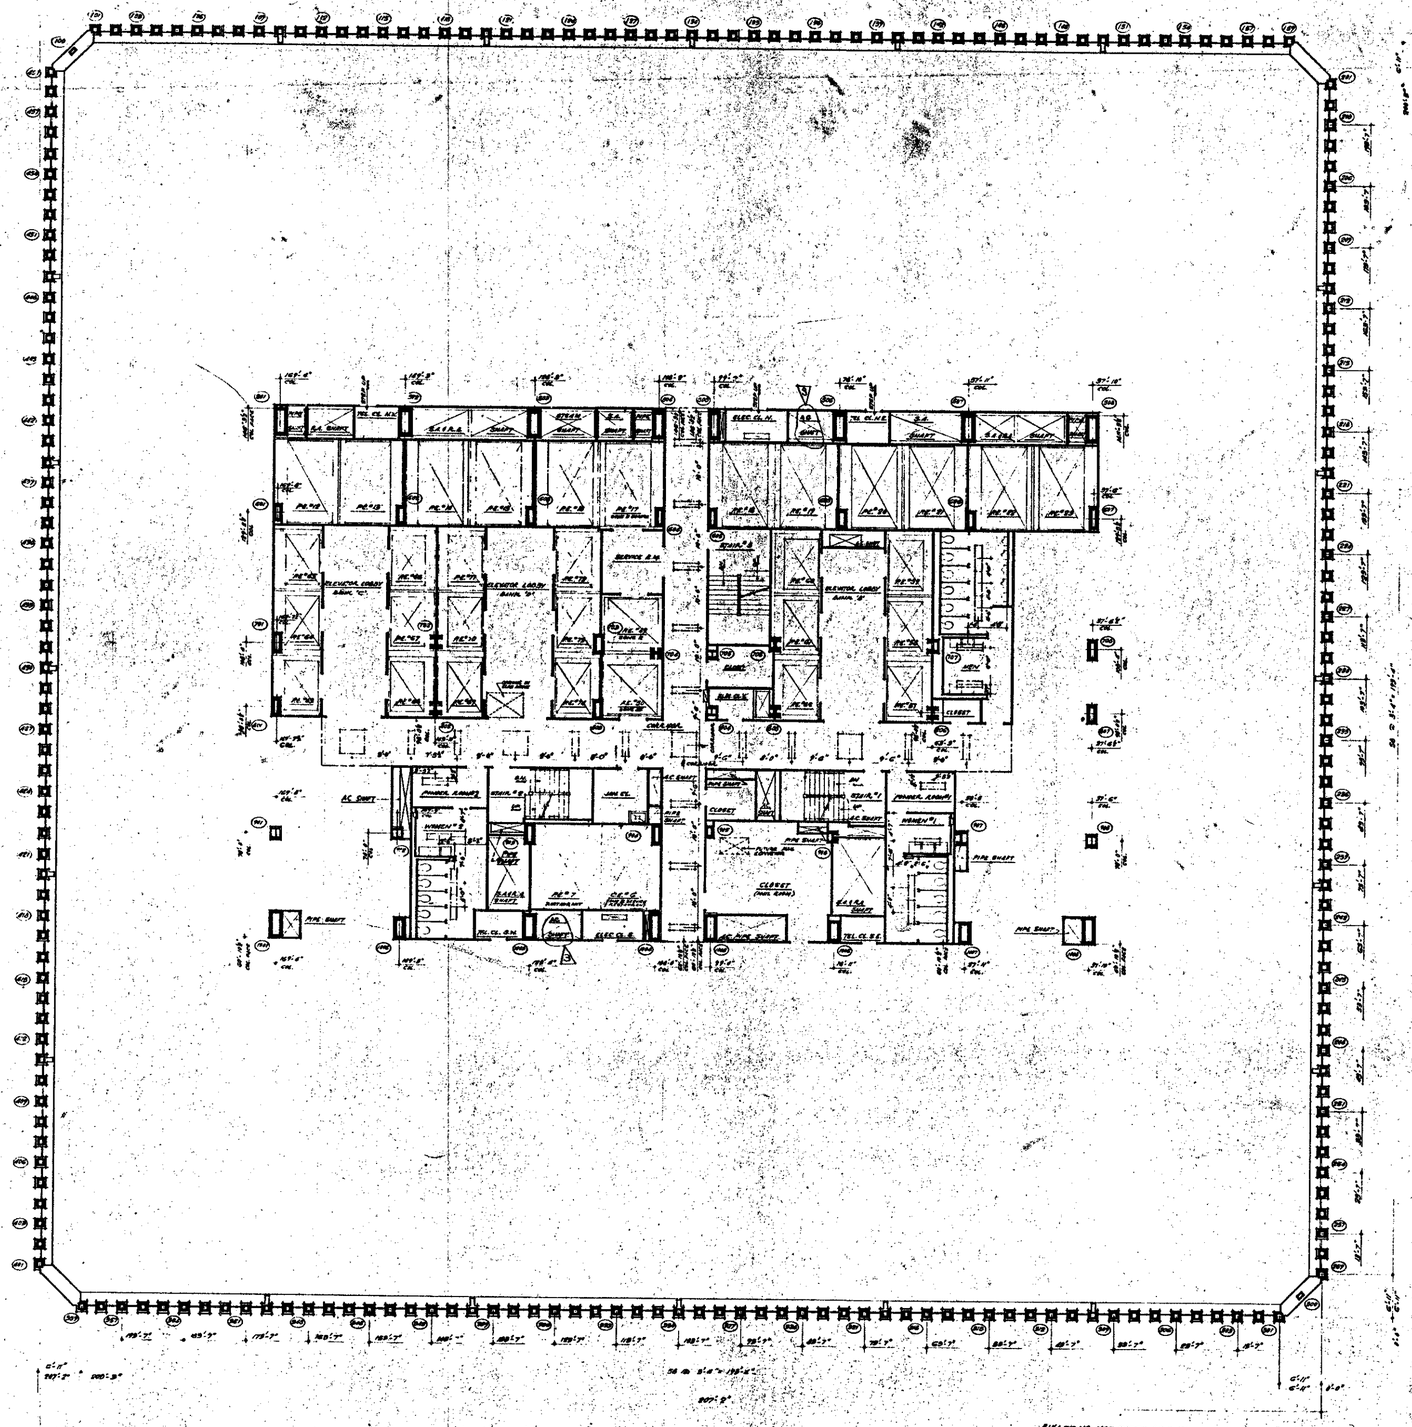


NORTH

NOTES

1. FOR GENERAL NOTES, KEY TO MATERIALS, SYMBOLS, ABBREVIATIONS, FINISH SCHEDULES, DOOR SCHEDULES AND SCHEDULES OF HARDWARE, SEE DRAWINGS A-1.1 TO A-1.5.
2. FOR CORNER'S DIMENSIONS AND WORK POINTS, SEE 1/8"=1'-0" SCALE CORE DRAWING A-2.1-95.
3. ALL ELEVATIONS GIVEN, THUS (+XX'-X"), ARE IN RELATION TO FINISH FLOOR.
4. FOR MECHANICAL AND ELECTRICAL EQUIPMENT, SEE MECHANICAL & ELECTRICAL DRAWINGS.
5. ALL TENANT PARTITIONS TO BE FURNISHED & INSTALLED BY OTHERS UNLESS NOTED OTHERWISE. SEE SPECIFICATIONS FOR TYPE AND ELECTRICAL OUTLETS AND CONSTRUCTION ARRANGEMENTS FOR ACCESS FOR LAYOUTS AND DETAILS OF TENANT WORK, IN PREPARATION.
6. CORE DOOR AND FRAME DETAILS, LOCATIONS AS SHOWN ON ALL FLOOR LAYOUTS. SEE ELECTRICAL DRAWINGS AND ARCHITECTURAL DETAILS.
7. FINISH FLOOR ELEVATIONS ARE TYPICAL FOR ALL FLOORS UNLESS OTHERWISE NOTED.
8. WHERE NO SUSPENDED CEILINGS ARE CALLED FOR, SUCH AS IN CLOSETS, TOILET ROOMS, ETC. BOTTOM ELEVATION OF ALL DUCTWORK AND CONDUITS SHALL BE MAINTAINED AT 8'-6" ABOVE FINISHED FLOOR, TO PROVIDE FOR FUTURE CEILING INSTALLATION AND CLEARANCE OF 7'0" UNDER DOORS.
9. EXTENT OF PUBLIC CORRIDOR CEILING IS INDICATED THUS: _____

BULLETINS NOT DATED ARE IN THE PROCESS OF CANCELLATION

CONTRACT NO. DRAWING ADD. 11-1-66

NO.	DATE	DWG. NO.	BY
1	6-8-67	A-164	SBL
2	1-30-70	A-98	AS
3	6-16-69	A-17	PG

REVISIONS

APPROVED

CHIEF, PLANNING DIVISION

DATE

THE WORLD TRADE CENTER

THE PORT OF NEW YORK AUTHORITY

MINORU YAMASAKI & ASSOCIATES
MINORU YAMASAKI, ARCHITECT

EMERY ROTH & SONS
RICHARD ROTH, ARCHITECT

WORTHINGTON, SKILLING, HELLE & JACKSON
STRUCTURAL ENGINEERS

JAROS, BAUM & BOLLES
MECHANICAL ENGINEERS

JOSEPH R. LORING & ASSOCIATES
ELECTRICAL ENGINEERS

THE PORT OF NEW YORK AUTHORITY
PIERING, STABILIZED FOUNDATIONS

TITLE: 61ST FLOOR PLAN

DRAWN		CHECKED	
SCALE	1/8" = 1'-0"	DATE	7-31-67
PROJECT NO.		SHEET	OF
DRAWING NO.		A-A-95	