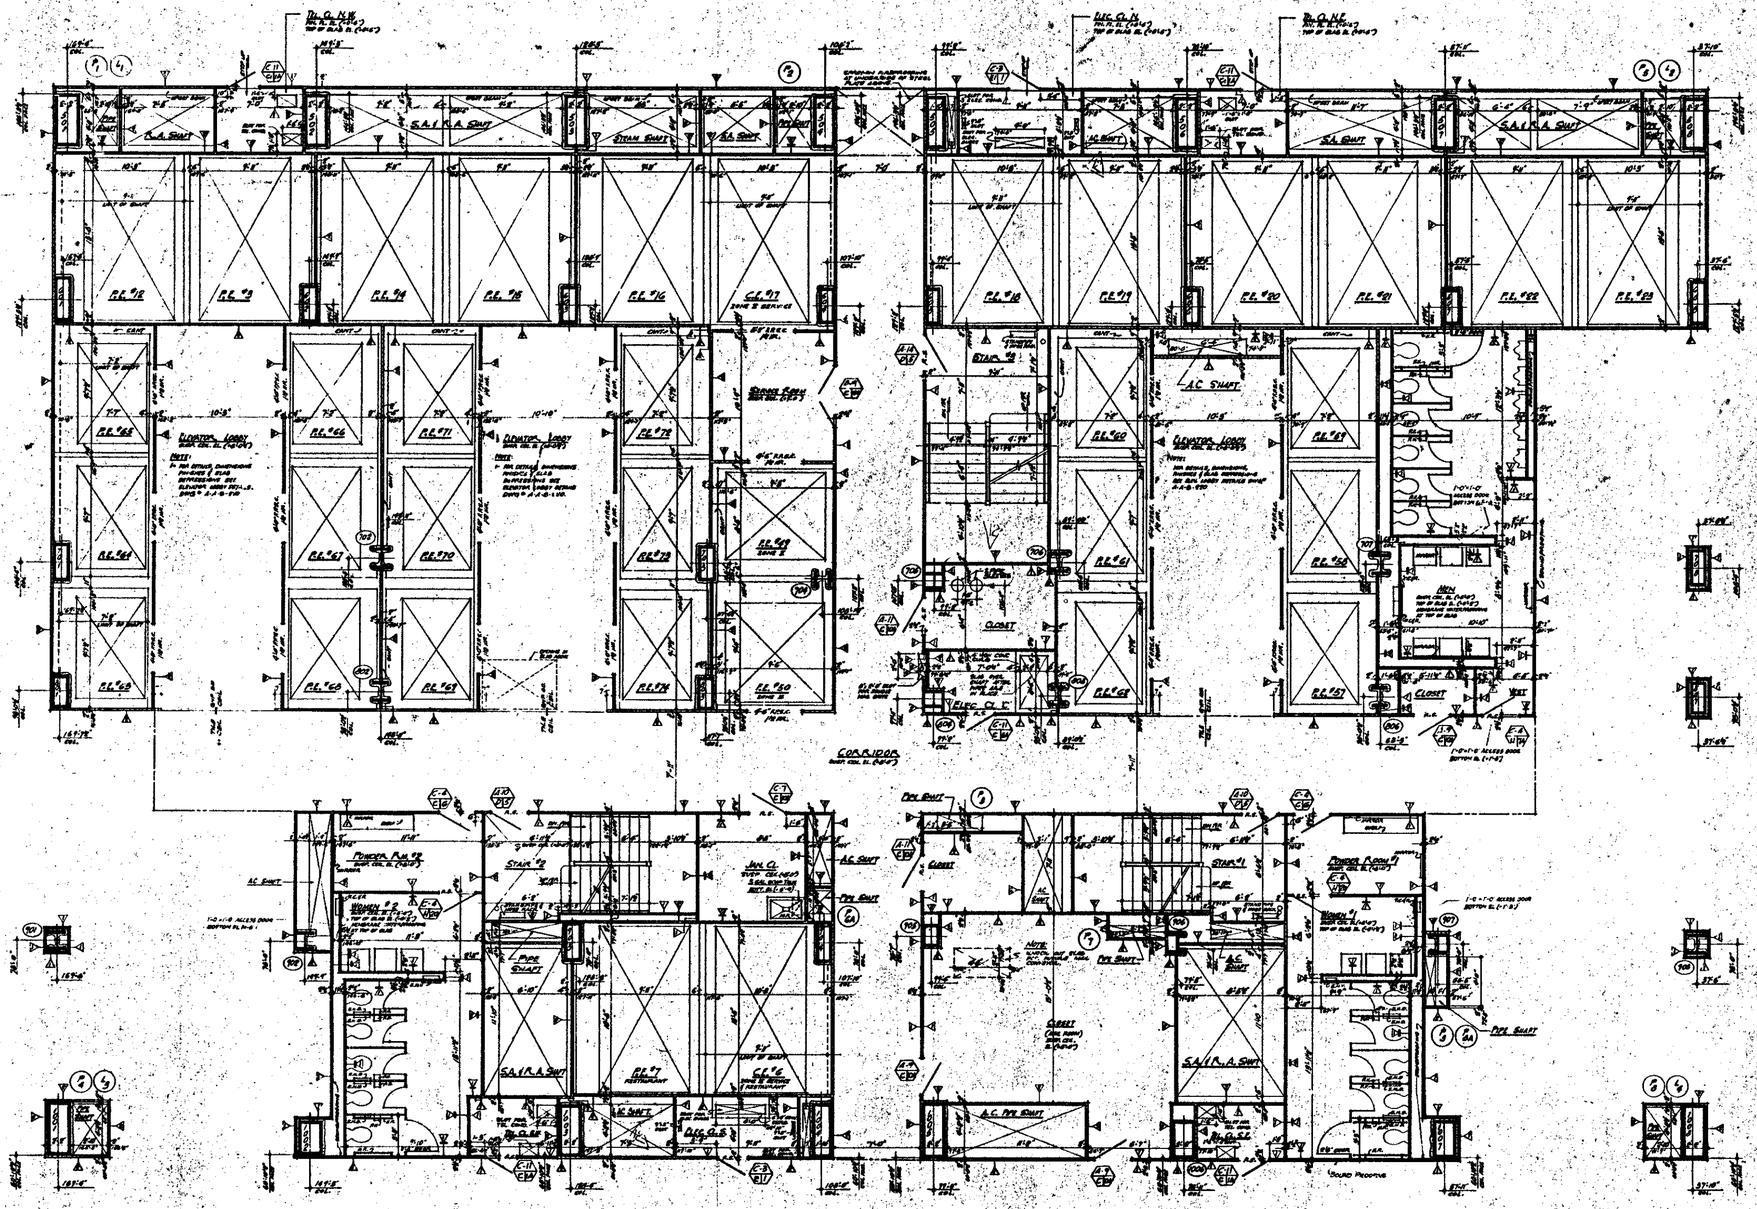


NOTES

1. FOR GENERAL NOTES, KEY TO MATERIALS, SYMBOLS, ABBREVIATIONS FINISH SCHEDULES, DOOR, SCHEDULES AND SCHEDULES OF DRAWINGS SEE DRAWINGS # A-1 TO A-4.0
2. FOR COMPLETE ¼" SCALE FLOOR PLAN SEE DRAWING # A-1-96
3. ALL ELEVATIONS GIVEN THUS (0.00') ARE IN RELATION TO MAIN FLOOR.
4. FOR MECHANICAL AND ELECTRICAL LAYOUTS SEE RESPECTIVE ENGINEERS DRAWINGS.
5. FOR TYPICAL STAIR DETAILS SEE DWG # A-5.0-504 & A-5.0-506
6. ALL TRENCH HEADERS TO BE FIREPROOFED AT UNDERSIDE OF SLAB FOR A WIDTH OF 9'0" WITH A SPRAY-ON TYPE OF FIREPROOFING SEE ARCHITECTURAL SPECIFICATIONS FOR TYPE & ELECTRICAL ENGINEERS & CONTRACTORS APPROVED SHOP DWGS. FOR LOCATION & EXTENT OF TRENCH HEADERS & FIREPROOFING.
7. FINISH FLOOR ELEVATION AND TOP OF SLAB ELEVATIONS ARE (0.00') UNLESS OTHERWISE SHOWN OR NOTED.
8. PALOMAR SOAP DISPENSERS AT ALL MEN AND WOMENS TOILETS. ONE DISPENSER AT EACH LAVATORY ACCESS DOORS TO SOAP DISPENSER VALVES TO BE LOCATED IN ACCORDANCE WITH TILE COURSING. SEE TYPICAL TOILET DETAILS DWG. # A-5.0-504.
9. WHERE NO SUSPENDED CEILINGS ARE CALLED FOR, SUCH AS IN CLOSETS, STAIRS, PASSAGES, ETC., BOTTOM ELEVATION OF ALL RAWL AND DUCTWORK SHALL BE MAINTAINED AT 8'-6" ABOVE FINISHED FLOOR. TO PROVIDE FOR FUTURE CEILING INSTALLATION AND CLEARANCE OF FULL HEIGHT DOORS.
10. EXTENT OF PUBLIC CORRIDOR CEILING IS INDICATED THUS: _____
11. CANTS ARE REQUIRED ON ALL SLAB PROJECTIONS OVER 6'0" HEIGHS. (6" ACTUAL) DIMENSION IN ELEVATION, SHAPE AND SKALL BE MINIMUM 2'0" FROM HORIZONTAL. SEE TYPICAL DETAILS
12. FOR FIRESTOPPING OF ALL FIRE STOPPING COLUMNS AND TYPICAL PARTITION DETAILS SEE DRAWINGS A-5.0-506 TO A-5.0-516.

BULLETIN (NOT LISTED) ADC # 7-1-68 ISSUED FOR COMPLETION

CONTRACT NO. DRAWING: ADC 8-1-68

NO.	DATE	DWG. NO.	BY
1	8-16-70	A-78	AM
2	1-30-70	A-81	AB
3	1-30-70	A-83	LM
4	1-30-70	A-87	E.C
5	6-15-68	A-51	DG
6	6-28-68	A-50	DG
7	6-15-68	A-17	DG
8	6-13-68	A-93	DG
9	6-1-68	A-104	DG
10	4-1-68	A-125	DG
11	8-1-68	A-10	DG
12	4-22-68	A-2	DG

REVISIONS

APPROVED
CHIEF, PLANNING DIVISION
DATE

REGISTERED ARCHITECT NEW YORK

THE WORLD TRADE CENTER

THE PORT OF NEW YORK AUTHORITY

MINORU YAMASAKI & ASSOCIATES
MINORU YAMASAKI, ARCHITECT

EMERY ROTH & SONS
RICHARD ROTH, ARCHITECT

WORTHINGTON, SKILLING, HELLE & JACKSON
STRUCTURAL ENGINEERS

JAROS, BAUM & BOLLES
MECHANICAL ENGINEERS

JOSEPH R. LORING & ASSOCIATES
SOILS ENGINEERS & FOUNDATIONS

THE PORT OF NEW YORK AUTHORITY
PAVING, UTILITIES, FOUNDATIONS

TITLE: 61ST FLOOR CORE PLAN

DRAWN		CHECKED	
SCALE	1/8" = 1'-0"	DATE	7-15-68
PROJECT MGR.		JOB NO.	
DRAWING NO.		A-A-96	