
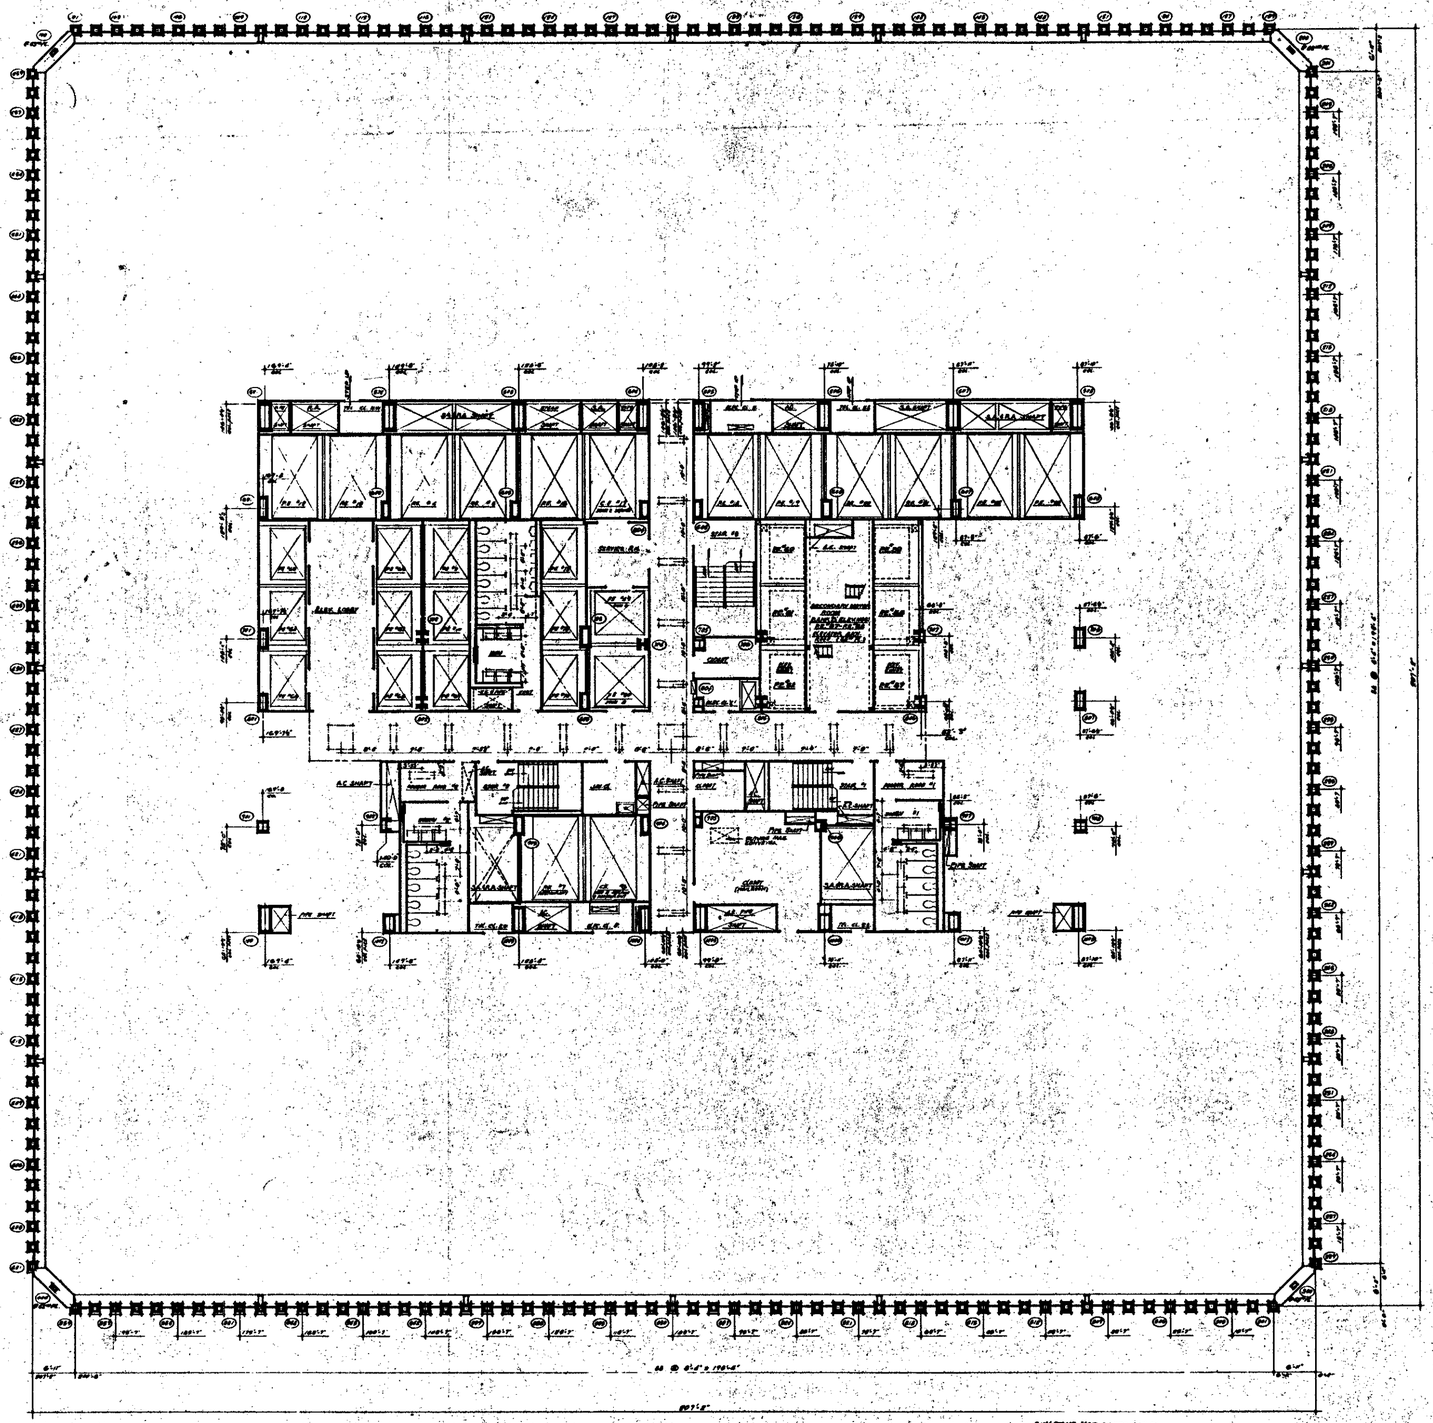


NOTES

1. FOR SHEAR WALL KEYS, SEE TYP. DETAILS, SHEETS, ARRANGEMENT, FLOOR ANCHORS, ETC., SPANDRELS AND BOUNDARY OF BALCONIES SEE DRAWINGS S-2.1 TO S-2.5
2. FOR CONCRETE SPANDRELS AND WALLS SEE SHEET S-3.1
3. FOR SLAB EDGE SPANDRELS SEE S-3.2 TO S-3.3
4. ALL ELEVATIONS ARE TOP OF SLAB, UNLESS OTHERWISE NOTED
5. FOR MECHANICAL AND ELECTRICAL LAYOUTS SEE ARCHITECTS' DRAWINGS
6. ALL FINISH WORKS TO BE ARRANGED AT DIVISION OF BAYS BY A MODULE OF 5'-0" WITH A SMALL DIV. TYPE PARTITIONS. SEE ARCHITECTURAL SPECIFICATIONS FOR TYPE AND ELECTRICAL CONVECTORS AND CONTROLS APPROVED SHOP DRAWINGS FOR LOCATIONS AND ALTERATIONS OF FINISH WORKS AND PARTITIONS
7. FINISH FLOOR ELEVATIONS AND TOP OF SLAB ELEVATIONS ARE (FOR 61ST) UNLESS OTHERWISE SHOWN AS NOTED
8. NOTICE: NO SUSPENDED CEILINGS ARE UNDER PARTITIONS IN CLOSETS, STAIR ENCLOSURES, ELEVATOR SHAFTS, ETC. SECTION ELEVATION OF ALL FIXTURES AND DOCTORS SHALL BE MAINTAINED AT 8'-0" BELOW FINISHED FLOOR TO PROVIDE FOR FUTURE CEILING INSTALLATION AND CLEARANCE OF FULL HEIGHT DOORS
9. EXTENT OF PUBLIC CORRIDOR CEILING IS INDICATED THUS: _____

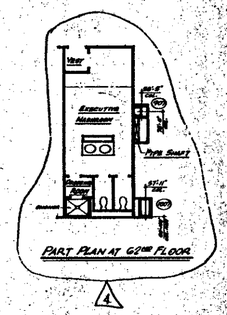

PART PLAN AT 62ND FLOOR

BULLETINS NOT DATED ARE IN THE PROCESS OF COMPILATION
CONTRACT BID DRAWING date 8-1-68

NO.	DATE	SHEL. NOS.	BY
REVISIONS			
4	8-24-71	A-17B	L.G.
3	8-6-69	A-16A	G.B.L.
2	1-30-70	A-15	A.P.
1	5-21-69	A-17	

NO.	DATE	SHEL. NOS.	BY
REVISIONS			

APPROVED
CHIEF, PLANNING DIVISION
DATE

THE WORLD TRADE CENTER
THE PORT OF NEW YORK AUTHORITY

MINORU YAMASAKI & ASSOCIATES
MINORU YAMASAKI, ARCHITECT

WORTHINGTON, SKILLING, HELLE & JACKSON
STRUCTURAL ENGINEERS

JOSEPH R. LORING & ASSOCIATES
ELECTRICAL ENGINEERS

EMERY ROTH & SONS
RICHARD ROTH, ARCHITECT

JAROS, BAUM & BOLLES
MECHANICAL ENGINEERS

THE PORT OF NEW YORK AUTHORITY
PAVING, UTILITIES, FOUNDATIONS

TITLE: 62nd & 63rd FLOOR PLAN

DRAWN		CHECKED	
SCALE	1/8"=1'-0"	DATE	7-31-67
PROJECT ENGINEER		SHEET	OF
PROJECT MANAGER			

A-A-97