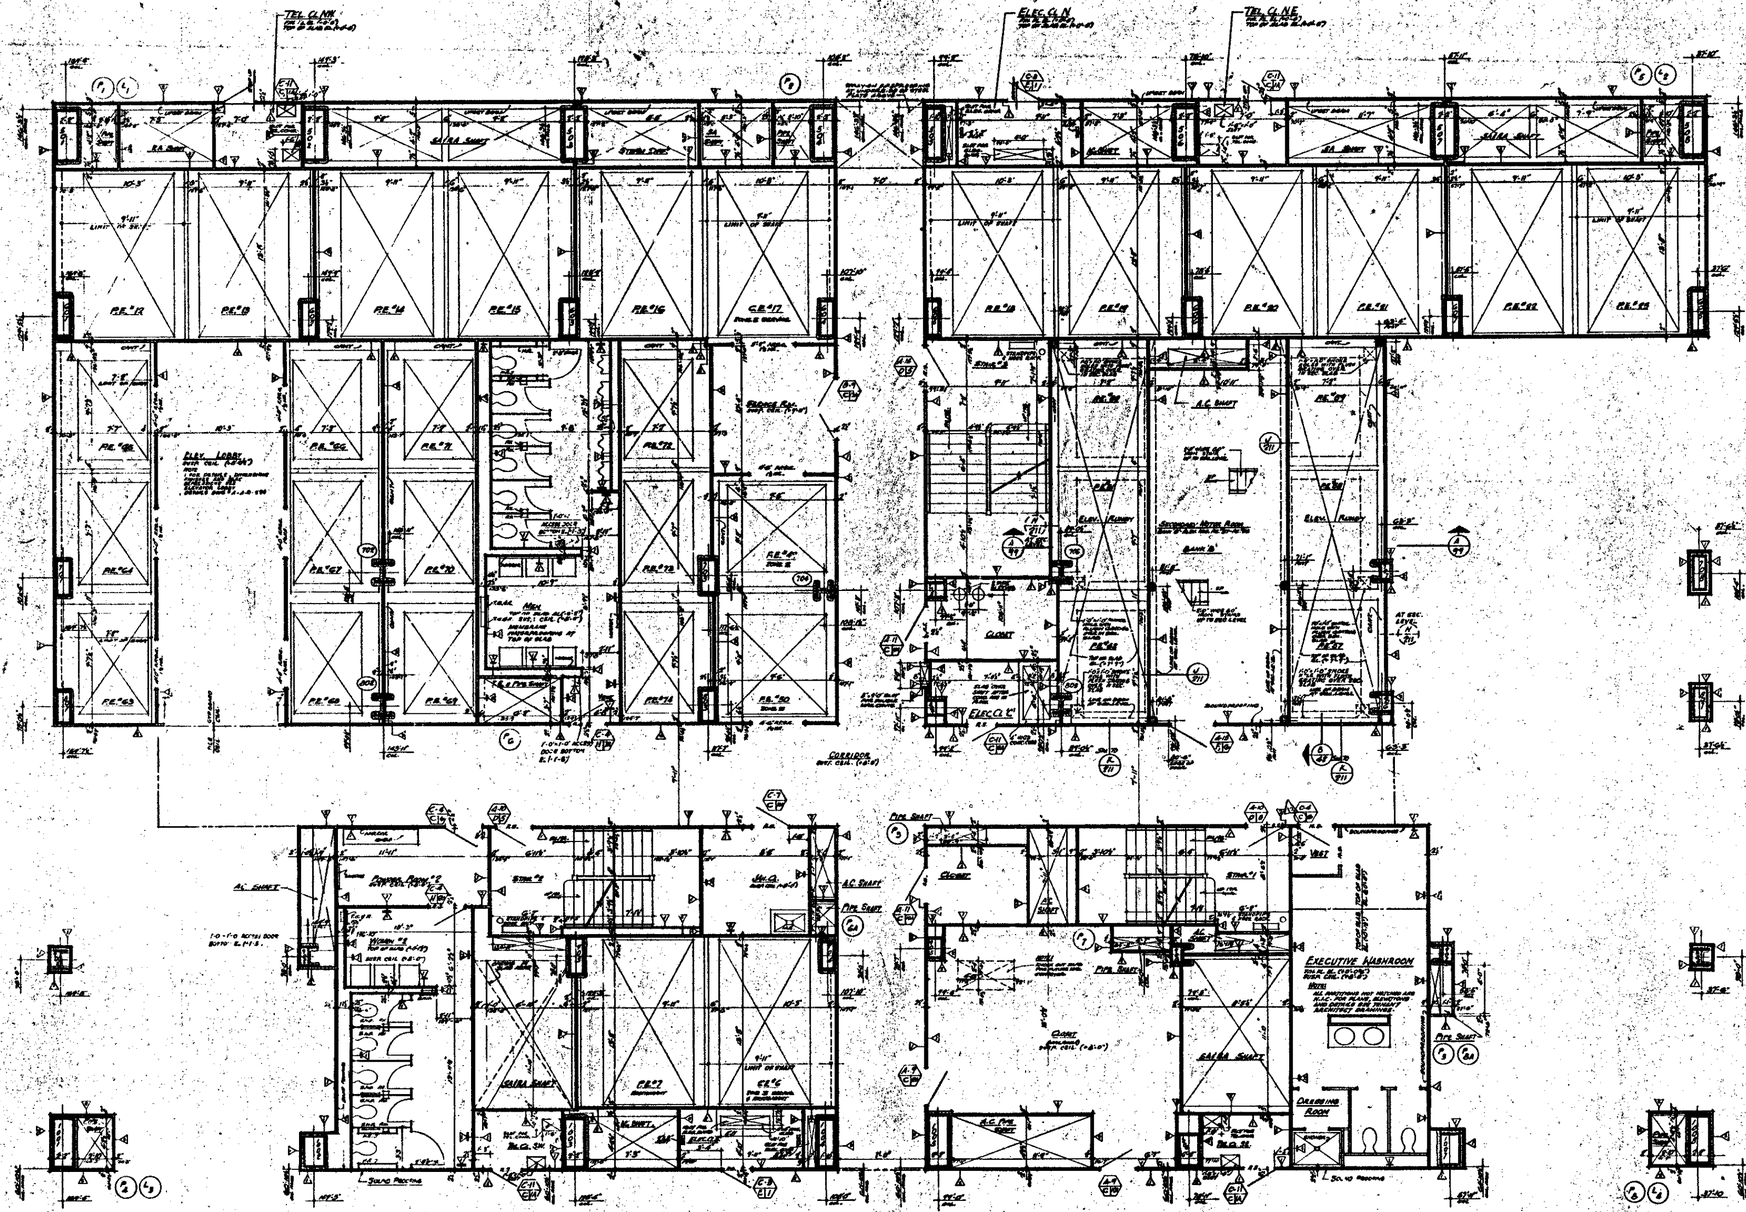


NOTES

1. FOR GENERAL NOTES, KEY TO MATERIALS, SYMBOLS, ABBREVIATIONS, FINISH SCHEDULES, DOOR SCHEDULES AND SCHEDULES OF WINDOWS SEE DRAWINGS "A-L 1" to "A-L 6".
2. FOR COMPLETE 'B' SCALE FLOOR PLAN SEE DRAWING "A-A-97".
3. ALL ELEVATIONS GIVEN THUS (62'-6") ARE IN RELATION TO FINISH FLOOR.
4. FOR MECHANICAL AND ELECTRICAL LAYOUTS SEE RESPECTIVE ENGINEERS DRAWINGS.
5. FOR TYPICAL STAIR DETAILS SEE DWG 5.2.2-202 & 2.2.2-208
6. ALL TRENCH HEADERS TO BE FURNISHED AT UNDERSIDE OF SLAB FOR A WIDTH OF 6'-0" WITH A DEPTH OF 1'-0" TYP. OR AS INDICATED ON ARCHITECTURAL SPECIFICATIONS FOR TYPE 3 ELECTRICAL ENGINEERS & CONTRACTORS APPROVED SHOP DWGS FOR LOCATION & EXTENT OF TRENCH HEADERS & MANHOLES.
7. FINISH FLOOR ELEVATION AND TOP OF SLAB ELEVATIONS ARE (62'-6") UNLESS OTHERWISE SHOWN OR NOTED.
8. PROVIDE SOAP DISPENSERS AT ALL MEN AND WOMEN'S TOILETS ONE DISPENSER IT EACH LAVATORY. ALSO PROVIDE SOAP DISPENSER VALVES TO BE LOCATED IN ACCORDANCE WITH THE LAYOUTS FOR TYPICAL TOILET DETAILS DWG "A-A-2-1".
9. WHERE NO SUSPENDED CEILINGS ARE CALLED FOR, SUCH AS IN CLOSETS STAIR LANDINGS ETC., BOTTOM ELEVATION OF ALL PIPING AND ELECTRICAL CONDUIT SHALL BE MAINTAINED AT 8'-6" ABOVE FINISHED FLOOR, TO PERMIT FOR FUTURE CEILING INSTALLATION AND CLEARANCE OF FULL HEIGHT DOORS.
10. EXTENT OF PUBLIC CORRIDOR CEILING IS INDICATED THUS
11. CANTS ARE REQUIRED ON ALL BEAM PROJECTIONS OVER 6" MINIMUM (6" ATTAIN) DIMENSION IN ELEVATOR CORES TO BE AND GIVEN AS MEASURED FROM HORIZONTAL SEE TYPICAL DETAILS
12. FOR FIRESTOPPING OF FREE STANDING COLUMNS AND TYPICAL PARTITION DETAILS SEE DRAWINGS A-A-2-1 TO A-A-2-5 E.A.

BUILDING NOT DATED ARE IN THE PROCESS OF CONSTRUCTION.

CONTRACT NO. DRAWING date 6-1-68

NO.	DATE	DWG. NO.	BY
	5-10-70	A-19	AAL
	1-30-70	A-21	AS
	1-30-70	A-23	LJL
	1-30-70	A-47	LJL
	5-25-61	A-21	Amb
	5-25-61	A-25	Amb
	5-25-61	A-17	Amb
	5-25-61	A-15	Amb
2	12-15-71	A 238	J.C.
1	5-26-71	A-178	L.J.
1	6-8-71	A-184	DDL

REVISIONS

NO.	DATE	DWG. NO.	BY
	6-17-68	A-2	DDL

REVISIONS

APPROVED

CHIEF, PLANNING DIVISION
DATE

WORTHINGTON, SKILLING, HELLE & JACKSON — STRUCTURAL ENGINEERS
JOSEPH R. LORING & ASSOCIATES — ELECTRICAL ENGINEERS
MINORU YAMASAKI & ASSOCIATES — MINORU YAMASAKI, ARCHITECT
EMERY ROTH & SONS — RICHARD ROTH, ARCHITECT
JAROS, BAUM & BOLLES — MECHANICAL ENGINEERS
THE PORT OF NEW YORK AUTHORITY — PAYNE, STELLITEN, CONSULTANTS

THE WORLD TRADE CENTER

THE PORT OF NEW YORK AUTHORITY

TITLE: 62ND FLOOR CORE PLAN

SCALE: 1/16" = 1'-0" DATE: 7-26-67

PROJECT NUMBER:

DRAWING NUMBER: A-A-98