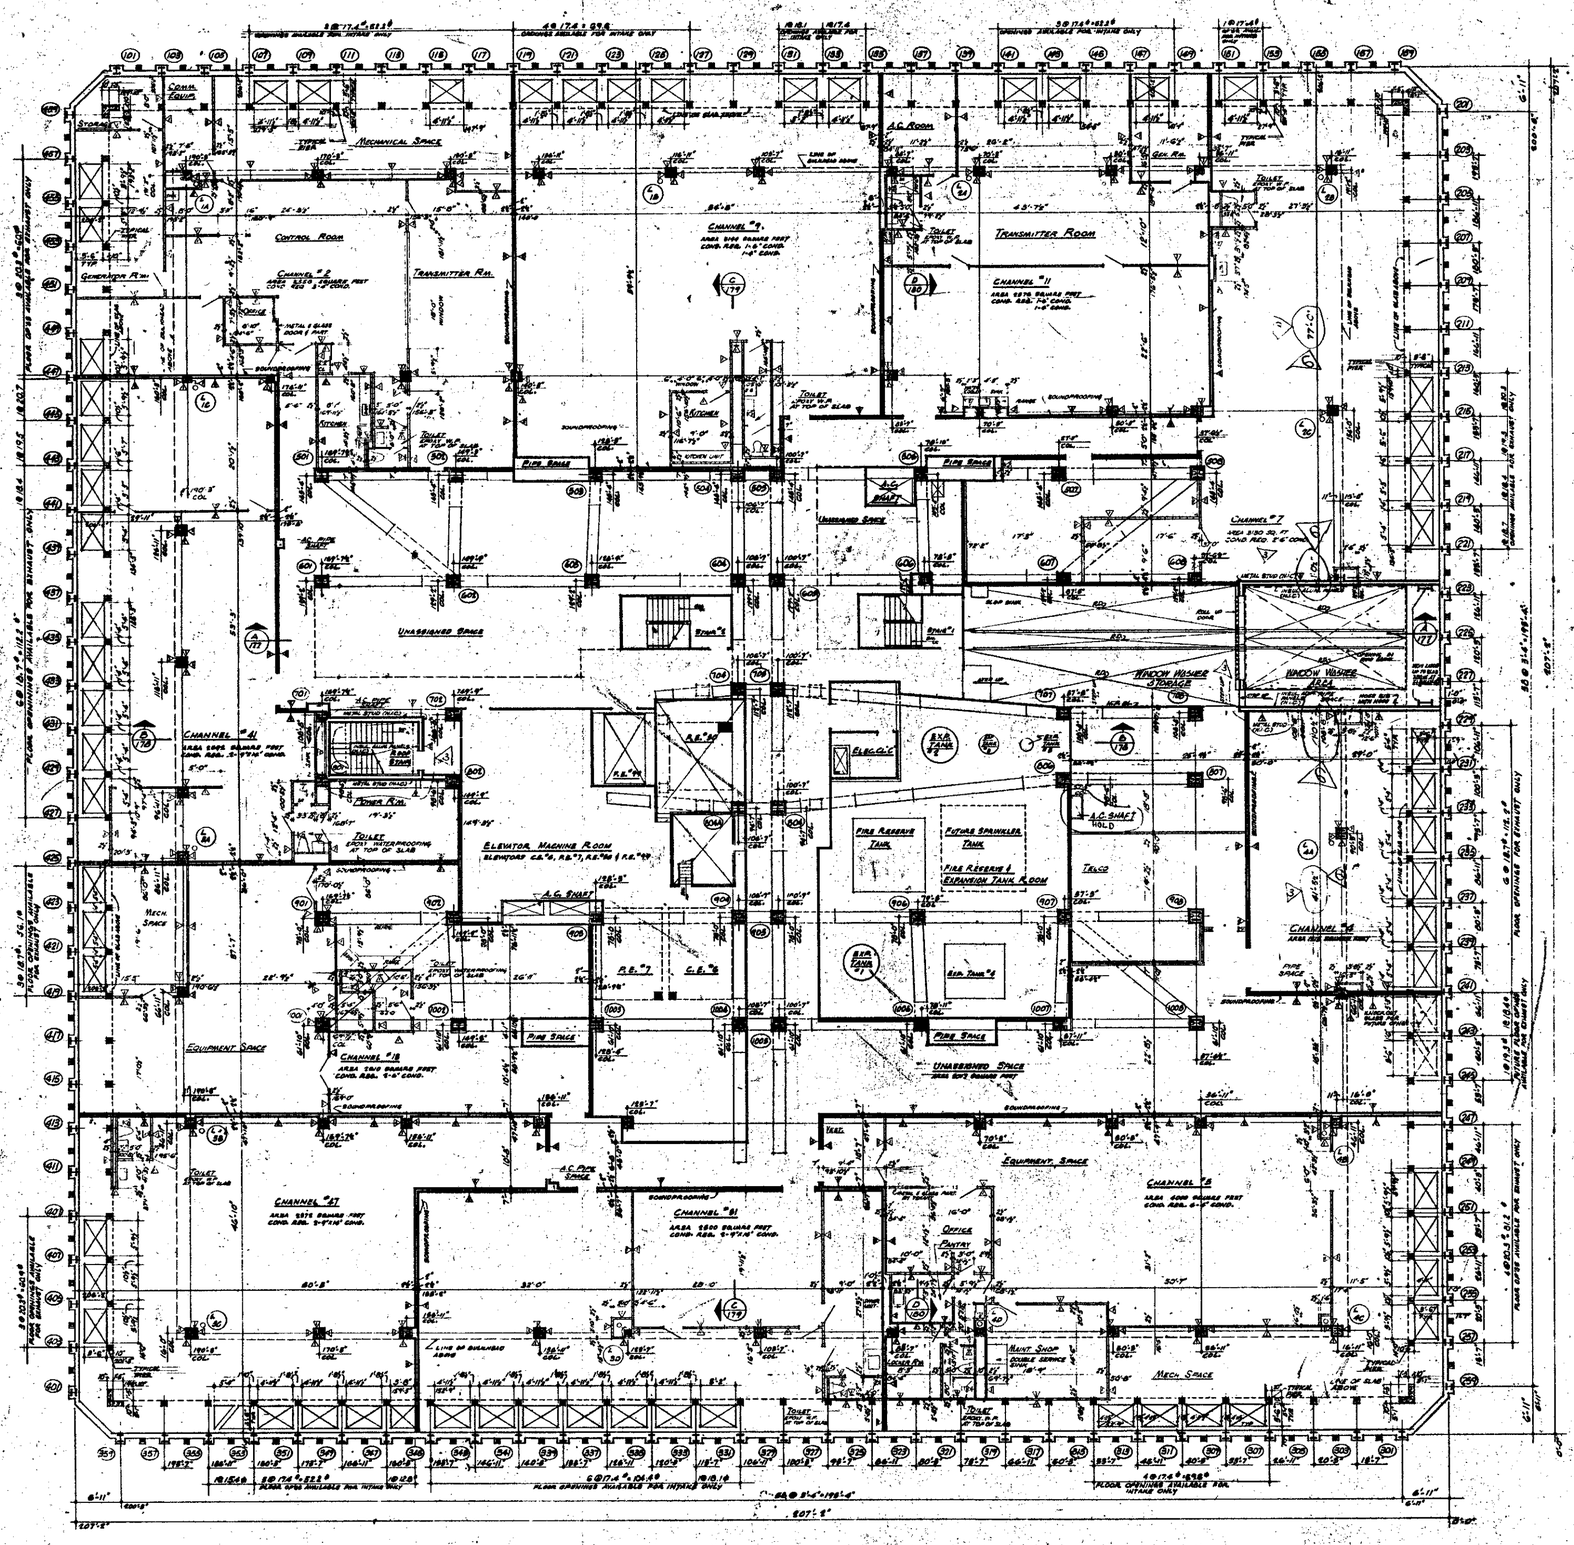


NOTES

1. FOR GENERAL NOTES, KEY TO MATERIALS, SYMBOLS, ABBREVIATIONS, DOOR SCHEDULES AND SCHEDULE OF DRAWINGS SEE DRAWING A-0.1 TO A-0.4.
2. FOR SCHEDULE & SCALE CORE PLAN SEE DWG. A-2.1/76.
3. ALL DIMENSIONS GIVEN TO FACE OF STUD, CMU OR REAL ASTM TO FACE OF SLAB.
4. FOR MECHANICAL AND ELECTRICAL LAYOUTS SEE RESPECTIVE ENGINEERS' DRAWINGS.
5. FOR TYPICAL STAIR DETAILS SEE DWG. A-2.1; 2.2; 2.3; 2.4; 2.5; 2.6; 2.7; 2.8; 2.9
6. WHERE NO SUPERVISED CEILINGS ARE CALLED FOR, THIS IS AN IN-FLOOR'S, STUD PARTITIONS ACT., BUILDING ALTERATIONS OF ALL PURPOSE, AND DRYWALL SHALL BE ADMINISTERED BY THE CONTRACTOR REQUIRED TO PROVIDE FOR ACCESS, SERVICING AND CLEARANCE OF FULL PERMITTED SPACE.
7. UNLESS ALL PARTITIONS INDICATED AS SHOWN ARE BY THE TENANT, THEY SHALL BE BUILDING STANDARD METAL STUD & WALLBOARD, OR AS SPECIFIED BY TENANT.
8. FOR ALL DOOR TYPES, BUCKS, HARDWARE, SUSP. CEIL., FINISHES ETC. WITHIN BROADCASTERS SPACES SEE RESPECTIVE BROADCASTERS ARCH. DWGS.

SUBSTRATA NOT DETAILED ARE IN THE CONTRACT AND FOLLOWING edition

NO.	DATE	SUB. NO.	BY
7	9-17-75	A-416	J.K.
6	11-15-75	A-420	L.J.
5	9-29-76	A-408	L.J.
4		A-407	L.J.
3	6-16-76	A-362	L.J.
2	1-19-76	A-348	L.J.
1			

REVISIONS

APPROVED
CHIEF, PLANNING DIVISION
DATE

REGISTERED ARCHITECT STATE OF NEW YORK No. 9120

THE WORLD TRADE CENTER
THE PORT OF NEW YORK AUTHORITY

MINORU YAMASAKI & ASSOCIATES
MINORU YAMASAKI, ARCHITECT

WORTHINGTON, SKILLING, HELLE & JACKSON
STRUCTURAL ENGINEERS

JOSEPH R. LORING & ASSOCIATES
ELECTRICAL ENGINEERS

EMERY ROTH & SONS
RICHARD ROTH, ARCHITECT

JAROS, BAUM & BOLLES
MECHANICAL ENGINEERS

THE PORT OF NEW YORK AUTHORITY
PAVING, STABILITY, FOUNDATIONS

TITLE
110TH FLOOR PLAN
WTC BROADCASTERS

DESIGNED	
DRAWN	A.M.C.
TRACED	
PROJECT LEADER	
APPROVED	
SCALE	1/16"
DATE	6-7-74
DRAWING NO.	A-2.1/110

T·A·A·T·O