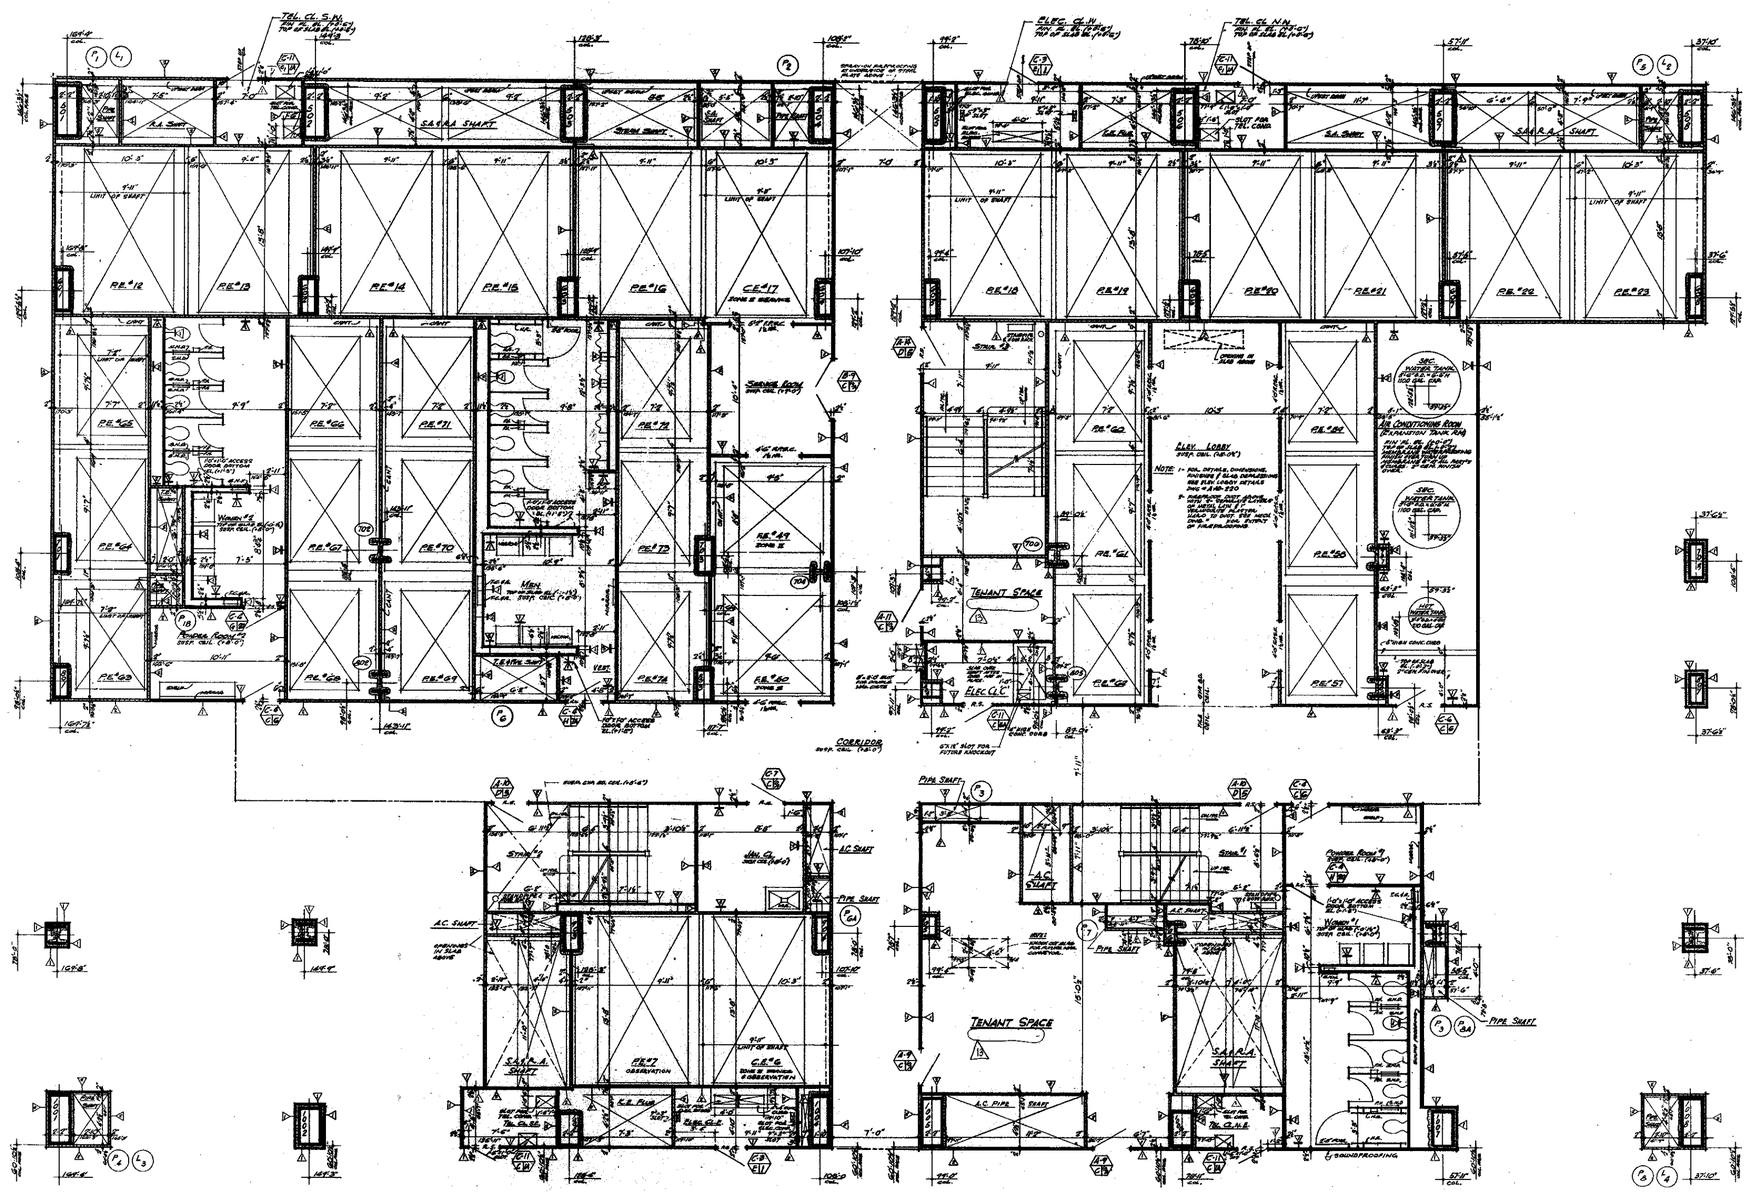


NOTES

1. FOR GENERAL NOTES, KEY TO MATERIALS, SYMBOLS, ABBREVIATIONS FINISH SCHEDULES, DOOR SCHEDULES AND SCHEDULES OF DRAWINGS SEE DRAWINGS # A-0-1 TO A-0-5
2. FOR COMPLETE ¼" SCALE FLOOR PLAN SEE DRAWING # A-B-11
3. ALL ELEVATIONS GIVEN THUS (101'-0") ARE IN RELATION TO FINISH FLOOR.
4. FOR MECHANICAL AND ELECTRICAL LAYOUTS SEE RESPECTIVE ENGINEERS DRAWINGS.
5. FOR TYPICAL STAIR DETAILS SEE DWG.# A-A8-204 & A-A8-205
6. ALL TRENCH HEADERS TO BE FIREPROOFED AT UNDERSIDE OF SLAB FOR A WIDTH OF 4'-0" WITH A SPRAY-ON TYPE OF FIREPROOFING SEE ARCHITECTURAL SPECIFICATIONS FOR TYPE & ELECTRICAL ENGINEERS & CONTRACTORS APPROVED SHOP DWGS. FOR LOCATION & EXTENT OF TRENCH HEADERS & FIREPROOFING.
7. FINISH FLOOR ELEVATION AND TOP OF SLAB ELEVATIONS ARE (20'-0") UNLESS OTHERWISE SHOWN OR NOTED.
8. PROVIDE SOAP DISPENSERS AT ALL MEN AND WOMEN'S TOILETS. ONE DISPENSER AT EACH LAVATORY. ACCESS DOORS TO SOAP DISPENSER VALVES TO BE LOCATED IN ACCORDANCE WITH TILE COURSING. SEE TYPICAL TOILET DETAILS DWG.# A-A8-214
9. WHERE T&G SUSPENDED CEILINGS ARE CALLED FOR, SUCH AS IN CLOSETS STAIR PASSAGES ETC. BOTTOM ELEVATION OF ALL PIPING AND DUCTWORK SHALL BE MAINTAINED AT 8'-2" ABOVE FINISHED FLOOR, TO PROVIDE FOR EITHER CEILING INSTALLATION AND CLEARANCE OF FULL HEIGHT DOORS.
10. EXTENT OF PUBLIC CORRIDOR CEILING AS INDICATED THUS: _____
11. CANTS ARE REQUIRED ON ALL BEAM PROJECTIONS OVER ½" NOMINAL (ACTUAL DIMENSION) IN ELEVATOR SHAFTS AND SHALL BE MINIMUM 75° FROM HORIZONTAL. SEE TYPICAL DETAILS.
12. FOR FIREPROOFING OF FREE STANDING COLUMNS AND TYPICAL PARTITION DETAILS SEE DRAWINGS A-A8-206 TO A-A8-212.

BULLETINS NOT DATED ARE IN THE PROCESS OF CONSTRUCTION

CONTRACT #BID DRAWING date 5-1-68

NO.	DATE	BUL. NO.	BY
6	6-28-70	B-48	A.M.
5	9-29-69	B-35	E.C.
4	9-29-67	B-34	E.C.
3	7-29-69	B-31	E.C.
2	9-29-69	B-16	L.J.
1	9-29-69	B-15	L.J.
A	9-29-69	B-12	L.J.
6	6-28-70	B-48	L.J.
5	9-29-69	B-13	L.J.
4	8-1-68	B-6	R.T.H.
3	5-1-68	B-1	D.G.

REVISIONS

APPROVED

CHIEF, PLANNING DIVISION

DATE

THE STATE OF NEW YORK

THE WORLD TRADE CENTER

THE PORT OF NEW YORK AUTHORITY

MINORU YAMASAKI & ASSOCIATES
MINORU YAMASAKI, ARCHITECT

EMERY ROTH & SONS
RICHARD ROTH, ARCHITECT

WORTHINGTON, SKILLING, HELLE & JACKSON
STRUCTURAL ENGINEERS

JAROS, BAUM & BOLLES
MECHANICAL ENGINEERS

JOSEPH R. LORING & ASSOCIATES
ELECTRICAL ENGINEERS

THE PORT OF NEW YORK AUTHORITY
PAVING, UTILITIES, FOUNDATIONS

¼"=1'-0" 0 1' 2' 3' 4' 8 12

TITLE: 60TH FLOOR CORE PLAN

DRAWN		CHECKED	
SCALE	4'-1'-0"	DATE	7-31-67
PROJECT NUMBER		SHEET	OF
DRAWING NUMBER	A-B-100		