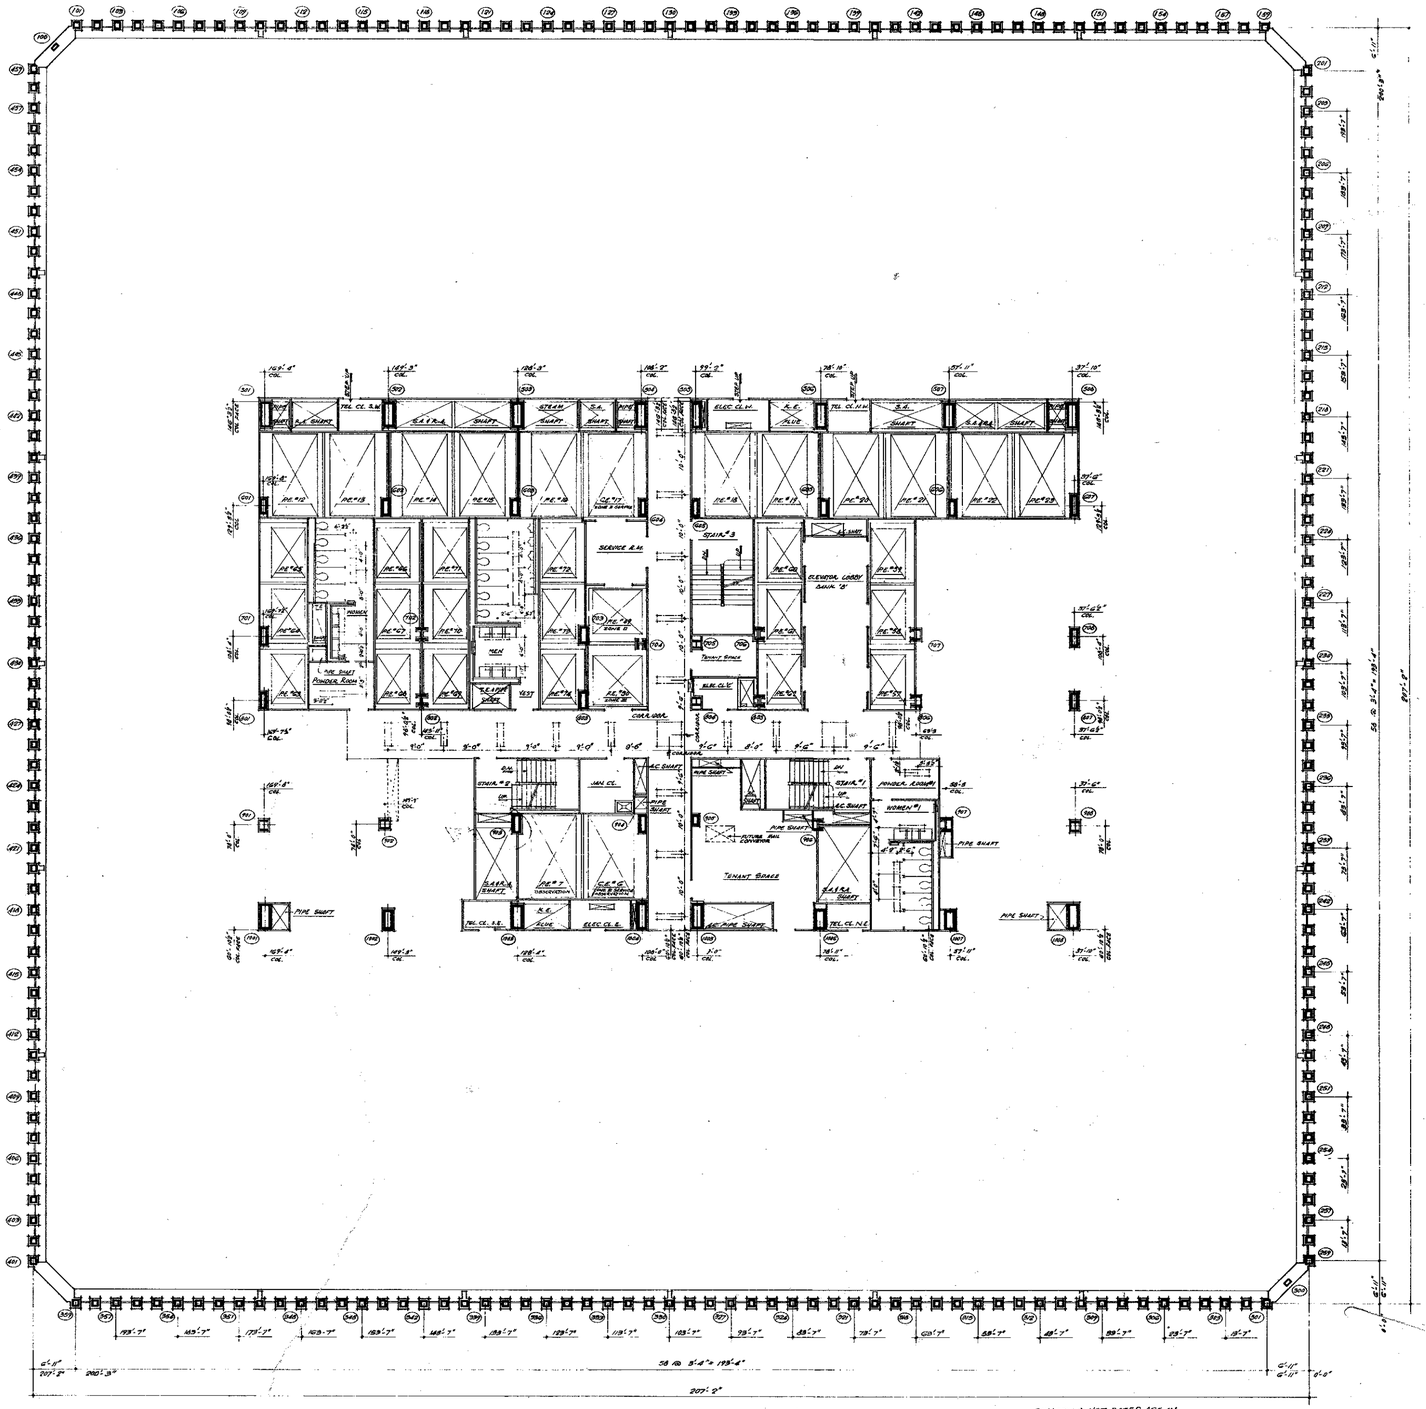


NORTH

NOTES

1. FOR GENERAL NOTES, KEY TO MATERIALS, SYMBOLS, ABBREVIATIONS, FINISH SCHEDULES, DOOR SCHEDULES AND SCHEDULES OF DRAWINGS, SEE DRAWINGS #A-1.1 TO A-1.9
2. FOR COMPLETE DIMENSIONS AND TYPICAL AREA SEE 1/8"SCALE CORE DRAWING # A.B-102
3. ALL ELEVATIONS GIVEN THUS (106'0") ARE IN RELATION TO FINISH FLOOR.
4. SEE MECHANICAL AND ELECTRICAL LAYOUTS SEE RESPECTIVE ENGINEER'S DRAWINGS
5. ALL TRENCH HEADERS TO BE RECESSED AT UNDERSIDE OF SLAB FOR 4 HOURS OF 4½" WITH 3 FOR 1½ OUTPUT FIRESTOPPING SEE ARCHITECTURAL SPECIFICATIONS FOR TYPE AND ELECTRICAL ENGINEERS AND CONTRACTOR'S APPROVED SHOP DRAWINGS FOR LOCATIONS AND EXTENT OF TRENCH HEADER AND FIRESTOPPING
6. CORRIDOR AND TOILET LIGHTING LAYOUTS AS SHOWN FOR ALL OTHER LIGHTING SEE ELECTRICAL DRAWINGS AND ARCHITECTURAL DETAILS
7. FINISH FLOOR ELEVATIONS AND TOP OF SLAB ELEVATIONS ARE (TYPICAL) UNLESS OTHERWISE SHOWN OR NOTED
8. WHERE NO SUSPENDED CEILINGS ARE CALLED FOR, SUCH AS IN CLOSETS, STAIR PASSAGES ETC. BOTTOM ELEVATION OF ALL HVAC DUCTWORK SHALL BE MAINTAINED AT 8'-6" ABOVE FINISHED FLOOR TO PROVIDE FOR FUTURE CEILING INSTALLATION AND CLEARANCE FOR 7'0" DOORS.
9. EXTENT OF PUBLIC CORRIDOR CEILING IS INDICATED THUS: _____

BULLETIN 3 NOT DATED AS IN THE PROCESS OF COMPLETION

CONTRACT BID DRAWING : ~~Con.~~ B-1-68

NO.	DATE	BUL. NO.	BY
6	6-24-71	B-116	D.T.
5	1-29-71	B-86	L.V.
4	9-29-69	B-86	L.V.
3	9-29-69	B-86	L.V.
2	7-7-69	B-12	R.C.
1	9-27-68	B-12	R.C.

REVISIONS

APPROVED

CHIEF, PLANNING DIVISION

DATE

REGISTERED ARCHITECT STATE OF NEW YORK

THE WORLD TRADE CENTER

THE PORT OF NEW YORK AUTHORITY

MINORU YAMASAKI & ASSOCIATES
MINORU YAMASAKI, ARCHITECT

EMERY ROTH & SONS
RICHARD ROTH, ARCHITECT

WORTHINGTON, SKILLING, HELLE & JACKSON
STRUCTURAL ENGINEERS

JAROS, BAUM & BOLLES
MECHANICAL ENGINEERS

JOSEPH R. LORING & ASSOCIATES
ELECTRICAL ENGINEERS

THE PORT OF NEW YORK AUTHORITY
PAVING, UTILITIES, FOUNDATIONS

1/8"=1'-0" 0 4' 8' 16' 24'

TITLE: 61ST FLOOR PLAN

DRAWN		CHECKED	
SCALE	1/8"=1'-0"	DATE	7-71
PROJECT NUMBER		SHEET	
DRAWING NUMBER	A-B-101		