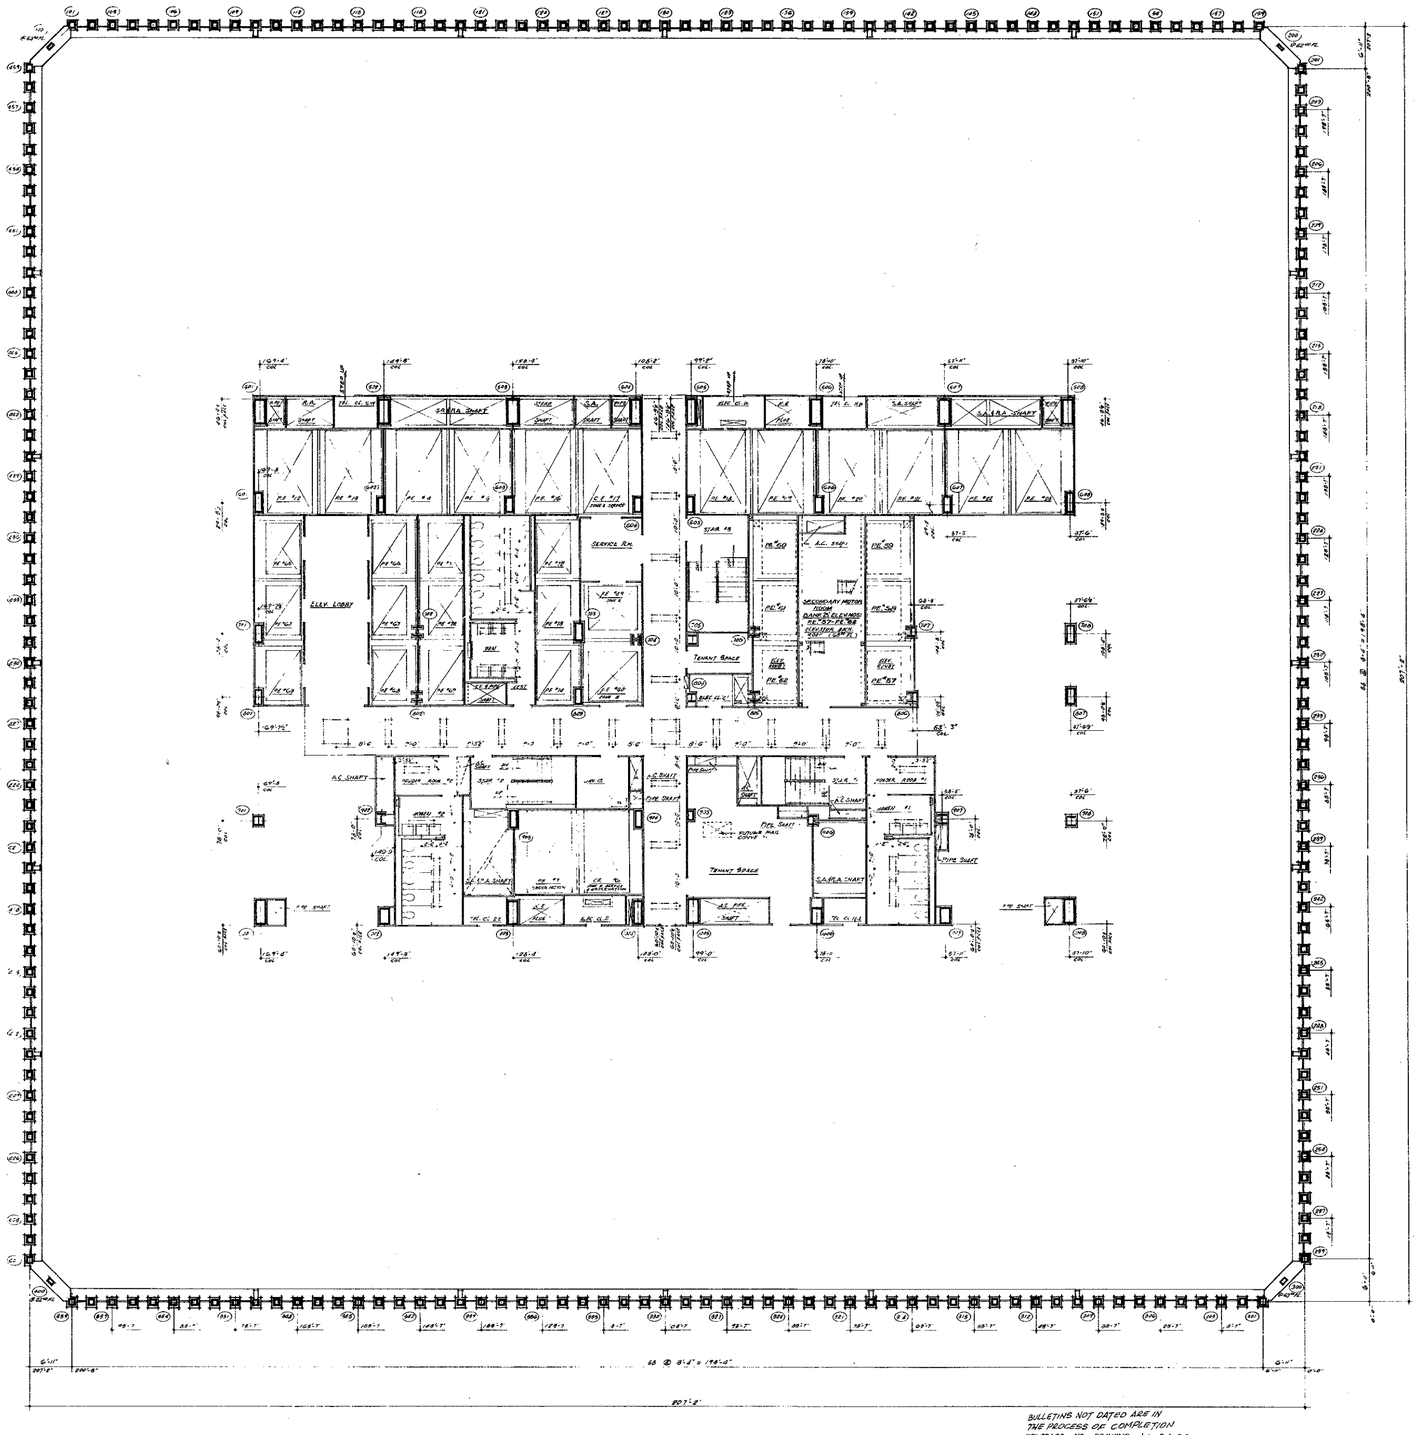


NORTH

NOTES

1. FOR GENERAL NOTES, KEY TO MATERIALS, SYMBOLS, ABBREVIATIONS, PLOT SCHEDULES, CODE SCHEDULES AND INDEXES OF DRAWINGS SEE DRAWINGS A-0.1 TO A-0.6
2. FOR COMPLETE DRAWINGS AND NOTES IN CORE AREA SEE 1/4" SCALE CORE DRAWINGS A-B 101.1 TO 1.3
3. ALL ELEVATIONS GIVEN THUS (E 51'-0") ARE IN RELATION TO FINISH FLOOR
4. FOR MECHANICAL AND ELECTRICAL LAYOUTS SEE RESPECTIVE ENGINEERS DRAWINGS
5. ALL TRENCH HEADERS TO BE FIREPROOFED AT UNDERSIDE OF SLAB FOR A WIDTH OF 2'-0" WITH 2 COATS OF TYPE FIREPROOFING. SEE ARCHITECTURAL SPECIFICATIONS FOR TYPE AND ELECTRICAL ENGINEERS AND CONTRACTORS SHOP DRAWINGS FOR LOCATION AND EXTENT OF TRENCH HEADER AND FIREPROOFING
6. CORRIDOR LAY-IN LIGHT FIXTURES AS SHOWN. FOR ALL OTHER LIGHTING SEE ELECTRICAL DRAWINGS AND HEAD SPECIFICATIONS SECTION
7. FINISH FLOOR ELEVATIONS AND TOP OF SLAB ELEVATIONS ARE (STORY) UNLESS OTHERWISE SHOWN OR NOTED
8. WHERE NO SUSPENDED CEILINGS ARE CALLED FOR SUCH AS IN CLOSETS, STAIR PASSAGES, ETC., BOTTOM ELEVATION OF ALL PIPING AND DUCTWORK SHALL BE MAINTAINED AT 8'4" ABOVE FINISHED FLOOR TO PROVIDE FOR FUTURE CEILING INSTALLATION AND CLEARANCE OF FULL HEIGHT DOORS
9. EXTENT OF PUBLIC CORRIDOR CEILING IS INDICATED THUS: _____

BULLETINS NOT DATED ARE IN THE PROCESS OF COMPLETION

CONTRACT BID DRAWING date 8-1-68

NO.	DATE	BUL. NO.	BY
REVISIONS			
8	1-28-71	B-84	L.J.
7	9-27-67	B-94	L.J.
6	9-27-68	B-95	L.J.
5	11-27-68	B-72	E.C.

NO.	DATE	BUL. NO.	BY
REVISIONS			

REGISTERED ARCHITECT — MINORU YAMASAKI — NO. 7778 — STATE OF NEW YORK

APPROVED

CHIEF, PLANNING DIVISION

DATE

1/8"=1'-0" 0 4' 8' 16' 24'

THE WORLD TRADE CENTER

THE PORT OF NEW YORK AUTHORITY

MINORU YAMASAKI & ASSOCIATES
MINORU YAMASAKI, ARCHITECT

EMERY ROTH & SONS
RICHARD ROTH, ARCHITECT

WORTHINGTON, SKILLING, HELLE & JACKSON
STRUCTURAL ENGINEERS

JAROS, BAUM & BOLLES
MECHANICAL ENGINEERS

JOSEPH R. LORING & ASSOCIATES
ELECTRICAL ENGINEERS

THE PORT OF NEW YORK AUTHORITY
PAVING, UTILITIES, FOUNDATIONS

TITLE: 62ND & 63RD FLOOR PLAN

DRAWN		CHECKED	
SCALE	1/8"=1'-0"	DATE	7-31-67
PROJECT NUMBER		SHEET	OF
DRAWING NUMBER	A·B·103		