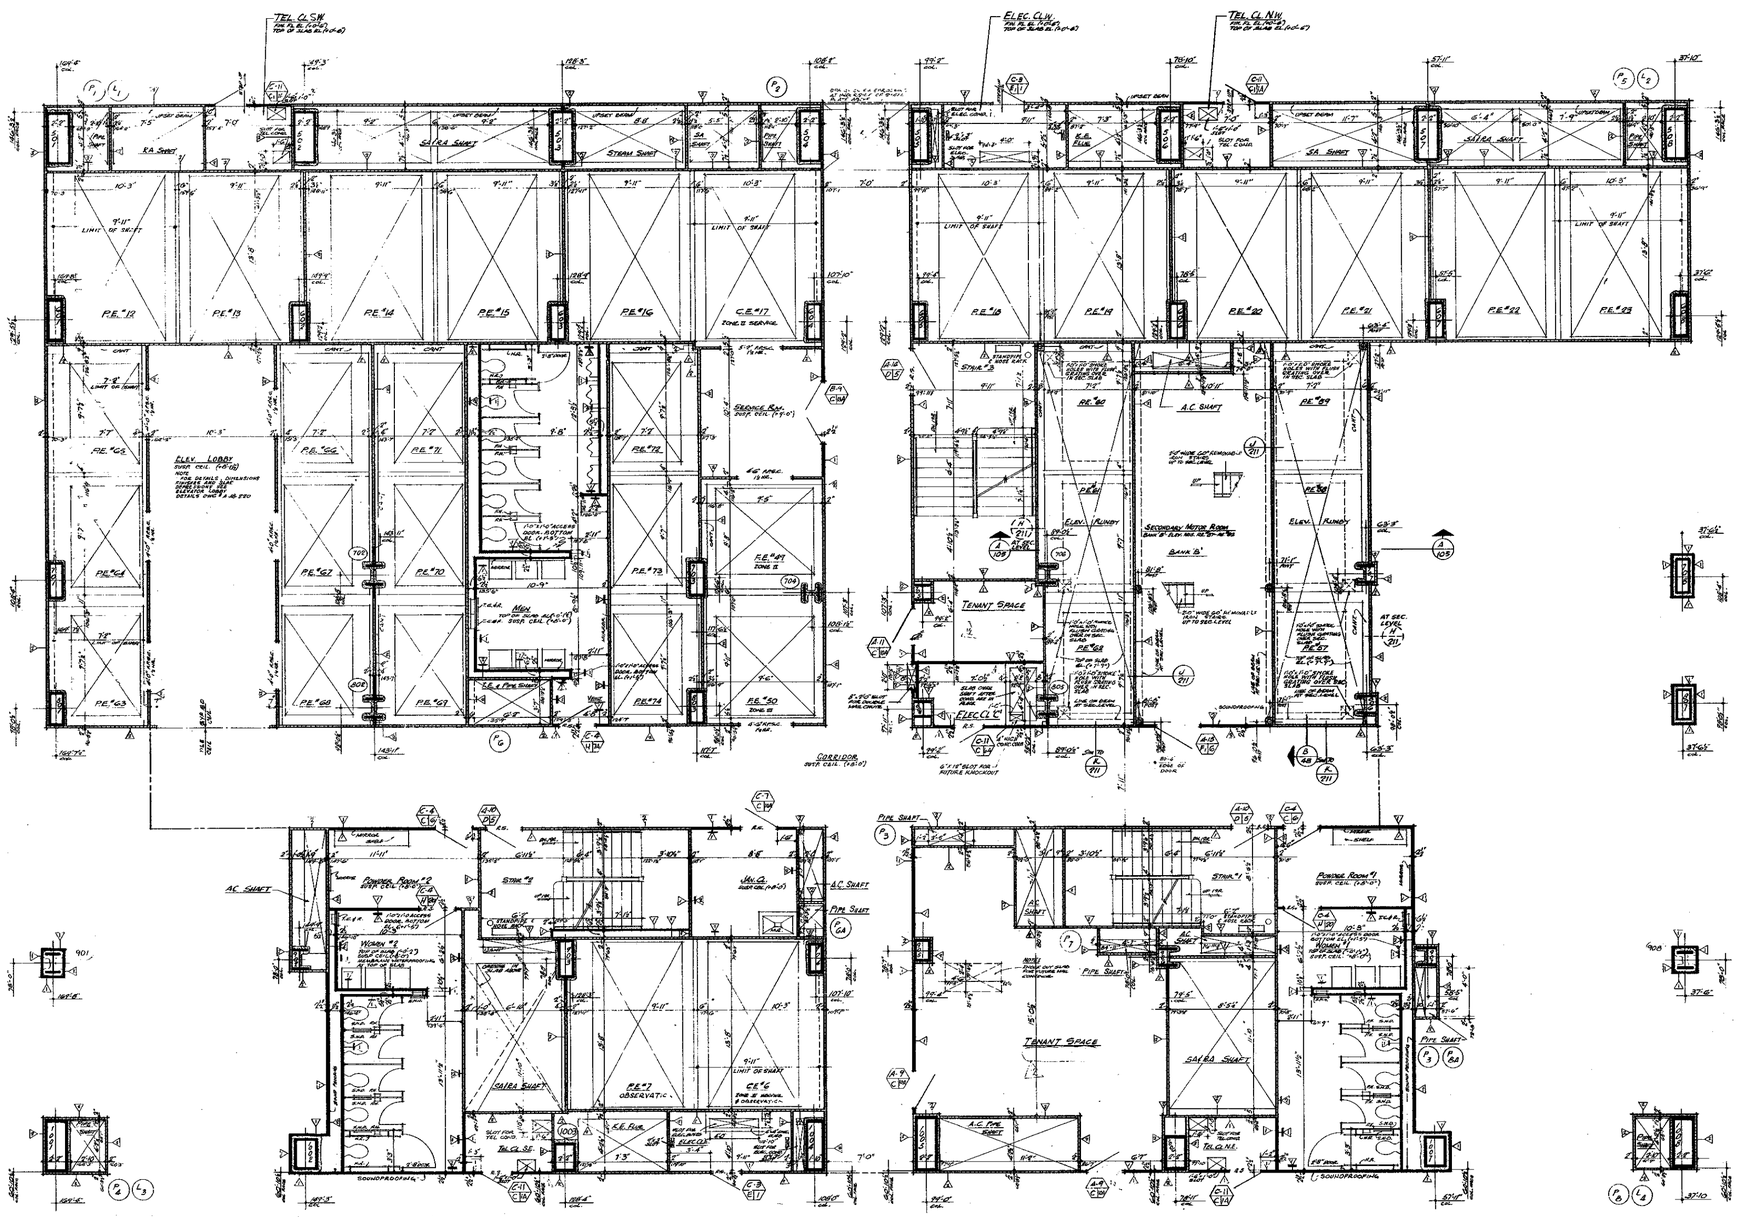


NOTES

1. FOR GENERAL NOTES, KEY TO MATERIALS, SYMBOLS, ABBREVIATIONS, FINISH SCHEDULES, DOOR, HARDWARE AND SCHEDULES OF DRAWINGS SEE DRAWINGS # A-B-1 - A-B-6.
2. FOR COMPLETE 1/8" SCALE FLOOR PLAN SEE DRAWING # A-B-1-3
3. ALL ELEVATIONS GIVEN THIS (60'-0") ARE IN RELATION TO FINISH FLOOR.
4. FOR MECHANICAL AND ELECTRICAL LAYOUTS SEE RESPECTIVE ENGINEERS DRAWINGS.
5. FOR TYPICAL STAIR DETAILS SEE DWG # A-W-204 & A-W-206
6. ALL TRENCH HEADERS TO BE FIREPROOFED AT UNDERSIDE OF SLAB FOR A WIDTH OF 2'-0" WITH A SPRAY-ON TYPE OF FIREPROOFING SEE ARCHITECTURAL SPECIFICATIONS FOR TYPE & ELECTRICAL ENGINEERS & CONTRACTORS APPROVED SHOP DWGS FOR LOCATION & EXTENT OF TRENCH HEADERS & FIREPROOFING.
7. FINISH FLOOR ELEVATION AND TOP OF SLAB ELEVATIONS ARE (+0'-0") UNLESS OTHERWISE SHOWN OR NOTED.
8. PROVIDE SOAP DISPENSERS AT ALL MEN AND WOMEN'S TOILETS (N.I.C DISPENSER AT EACH LAVATORY) ACCESS DOORS TO SOAP DISPENSERS (WHERE TO BE LOCATED IN ACCORDANCE WITH TILE COURSING. SEE TYPICAL TOILET DETAILS DRAWING A-W-B-204.
9. WHERE NO SUSPENDED CEILINGS ARE CALLED FOR, SUCH AS IN CLOSETS STAIR, PASSAGES ETC. BOTTOM ELEVATION OF ALL PIPING AND DUCTWORK SHALL BE MAINTAINED AT 8'-6" ABOVE FINISHED FLOOR, TO PROVIDE FOR FUTURE CEILING INSTALLATION AND CLEARANCE OF FULL HEIGHT DOORS.
10. EXTENT OF PUBLIC CORRIDOR CEILING IS INDICATED THUS: ———————
11. CAULKING ARE REQUIRED ON ALL BEAM PROJECTIONS OVER 6" NOMINAL (6" ACTUAL) DIMENSION IN ELEVATOR SHAFTS AND SMALL BOILER ROOMS (SEE TYPICAL DETAILS)
12. FOR FIREPROOFING OF FREE STANDING COLUMNS & TYPICAL PARTITION DETAILS SEE DWGS A-W-B-206 TO A-W-B-212

BULLETINS NOT DATED ARE IN THE PROCESS OF COMPLETION

CONTRACT BID DRAWING date 8-1-68

NO.	DATE	BUL. NO.	BY
		10	5-27-69 B-10 A.L.
		9	5-23-69 B-9 L.W.
		8	5-23-69 B-8 L.W.
		7	5-23-69 B-7 L.W.
		6	5-23-69 B-6 E.C.
		5	5-23-69 B-5 E.C.
		4	5-23-69 B-4 E.C.
		3	5-23-69 B-3 E.C.
A	8-24-68	B-2BS	L.W.
A	1-29-68	B-2A	L.W.

REVISIONS

NO.	DATE	BUL. NO.	BY
2	5-27-68	B-2B	A.L.
1	5-1-68	B-1	P.G.

REVISIONS

APPROVED

CHIEF, PLANNING DIVISION

DATE

REGISTERED ARCHITECT

3/4"=1'-0" 0 1' 2' 3' 4' 8' 12'

THE WORLD TRADE CENTER

THE PORT OF NEW YORK AUTHORITY

MINORU YAMASAKI & ASSOCIATES
MINORU YAMASAKI, ARCHITECT

EMERY ROTH & SONS
RICHARD ROTH, ARCHITECT

WORTHINGTON, SKILLING, HELLE & JACKSON
STRUCTURAL ENGINEERS

JAROS, BAUM & BOLLES
MECHANICAL ENGINEERS

JOSEPH R. LORING & ASSOCIATES
ELECTRICAL ENGINEERS

THE PORT OF NEW YORK AUTHORITY
PAVING, UTILITIES, FOUNDATIONS

TITLE: 62ND FLOOR CORE PLAN

DRAWN		CHECKED	
SCALE	1/4"=1'-0"	DATE	7-31-69
PROJECT NUMBER		SHEET	OF
DRAWING NUMBER	A·B·404		