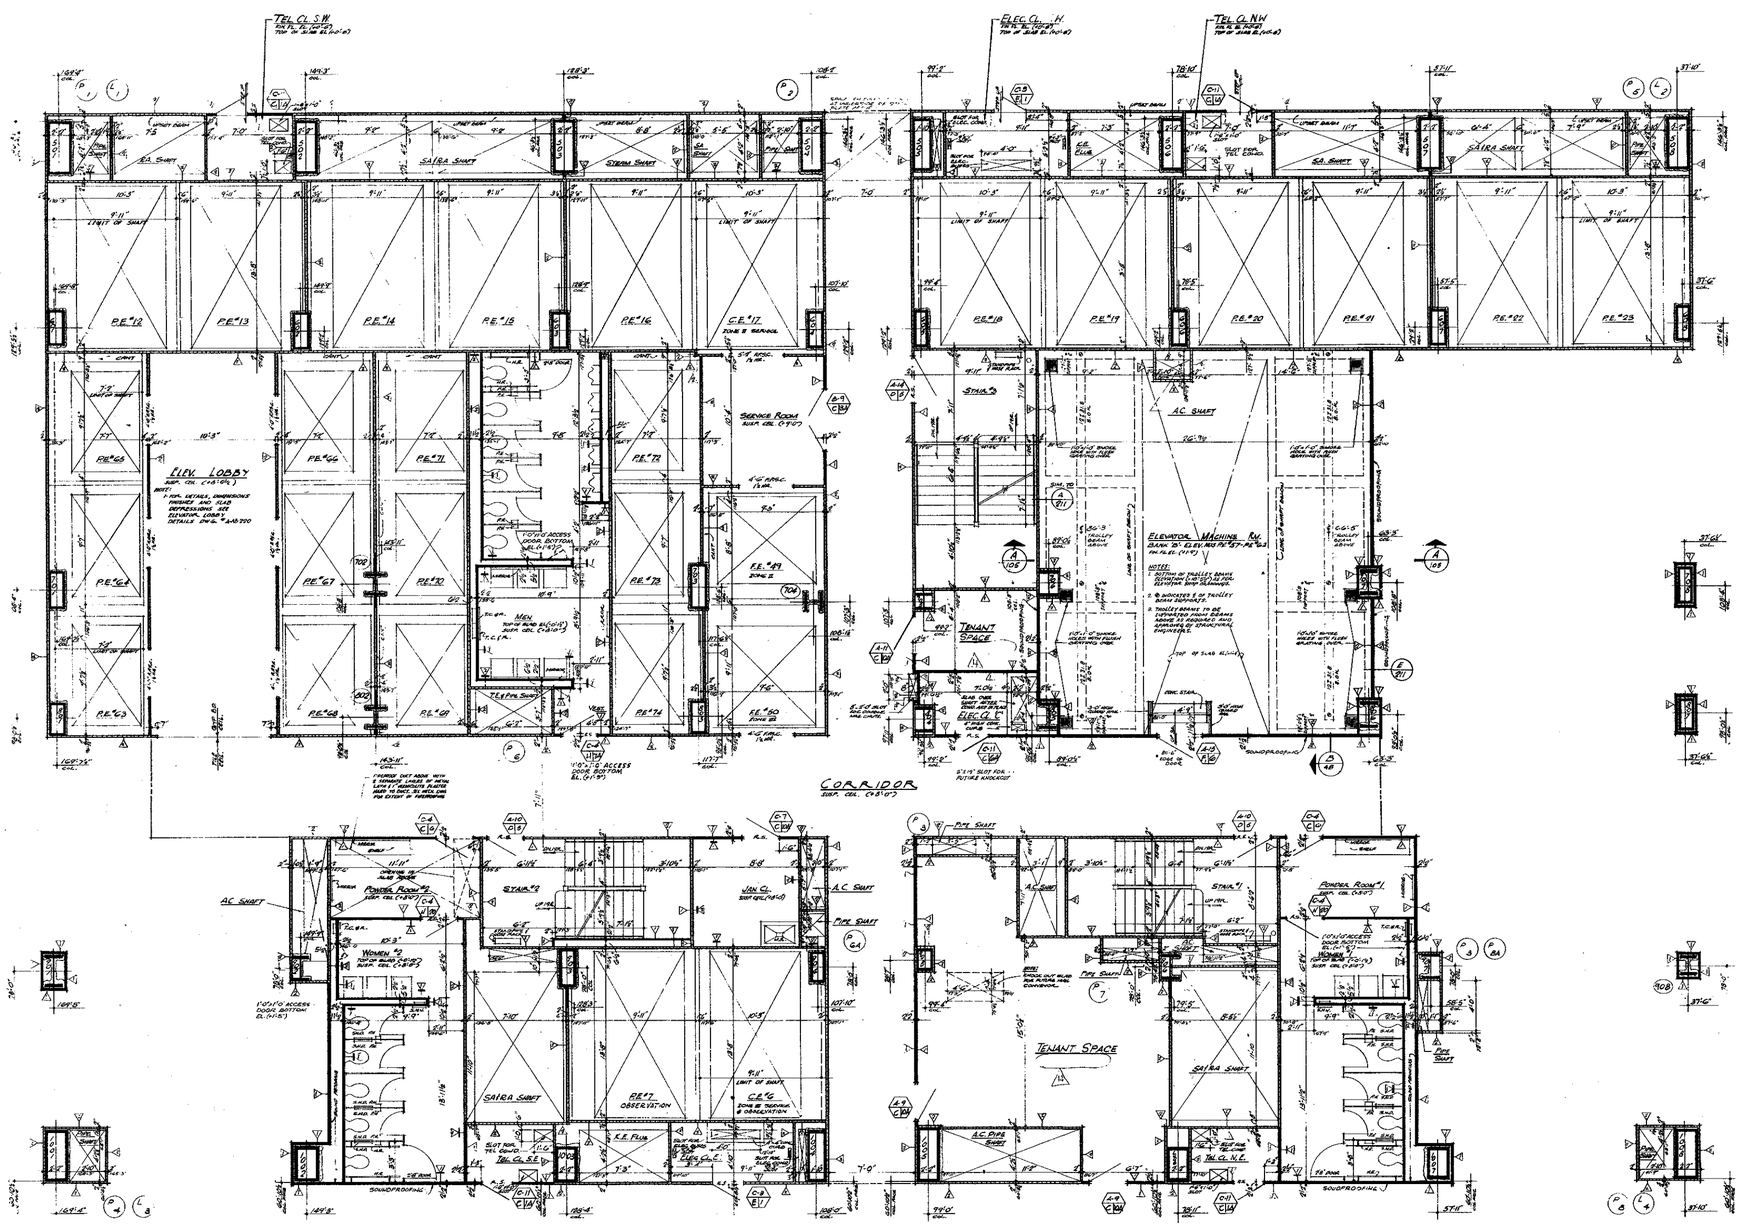


NOTES

1. FOR GENERAL NOTES, KEY TO MATERIALS, SYMBOLS, ABBREVIATIONS, FINISH SCHEDULES, DOOR SCHEDULES AND SCHEDULES OF DRAWINGS SEE DRAWINGS A.A-1 TO A.A-9.
2. FOR COMPLETE 8" SCALE FLOOR PLAN SEE DRAWINGS A.B-103
3. ALL ELEVATIONS GIVEN THUS (+0'-0") ARE IN RELATION TO FINISH FLOOR.
4. FOR MECHANICAL AND ELECTRICAL LAYOUTS SEE RESPECTIVE ENGINEERS DRAWINGS.
5. FOR TYPICAL STAIR DETAILS SEE DWGS. A.M-904 AND A.M-905.
6. ALL TRENCH HEADERS TO BE FIREPROOFED AT UNDERSIDE OF SLAB FOR A WIDTH OF 6'-0" WITH A SPRAY-ON TYPE OF FIREPROOFING SEE ARCHITECTURAL SPECIFICATIONS FOR TYPE & ELECTRICAL ENGINEERS & CONTRACTORS APPROVED SHOP DWGS. FOR LOCATION & EXTENT OF TRENCH HEADERS & FIREPROOFING.
7. FINISH FLOOR ELEVATION AND TOP OF SLAB ELEVATIONS ARE (+0.0") UNLESS OTHERWISE SHOWN OR NOTED.
8. PROVIDE SOAP DISPENSERS AT ALL MEN AND WOMENS TOILETS. ONE DISPENSER AT EACH LAVATORY. ACCESS DOORS TO SOAP DISPENSER TO BE LOCATED IN ACCORDANCE WITH TILE COURSING, SEE TYPICAL TOILET DETAILS DWG. A.M-904
9. WHERE NO HAND SILLCOCK ARE CALLED FOR, SUCH AS IN CLOSETS, STAIR PASSAGES ETC, BOTTOM ELEVATION OF ALL PIPING AND DUCTWORK SHALL BE MAINTAINED AT 8'-0" ABOVE FINISHED FLOOR TO PROVIDE FOR FUTURE CEILING INSTALLATION AND CLEARANCE OF FULL HEIGHT DOORS.
10. EXTENT OF PUBLIC CORRIDOR CEILING IS INDICATED THUS _ _ _ _ _ _ _ _
11. CANTS ARE REQUIRED ON ALL BEAM PROJECTIONS OVER 8" NOMINAL (8" ACTUAL DIMENSION, IN ELEVATOR SHAFTS AND SHALL BE 45° MIN. TO 60° MAX. FROM HORIZONTAL SEE TYP. A. DETAILS.
12. FOR PARKING, STORE STANDING COLUMNS AND TYPICAL PARTITION DETAILS SEE DRAWINGS A.B-100 TO A.AB-102

BULLETINS NOT DATED ARE IN THE PROCESS OF COMPLETION.

NO.	DATE	BULL. NO.	BY
		A	9-29-67
		A	9-29-67
		A	9-29-67
		7	9-29-67
		6	9-29-67
		5	9-29-67
6	8-28-73	8-258	LW
5	1-29-71	B-84	LW
4	1-29-71	B-85	LW
3	5-27-70	B-46	LW

REVISIONS

NO.	DATE	BULL. NO.	BY
A	9-29-67	B-35	E.C.
A	9-29-67	B-34	E.C.
A	9-29-67	B-31	E.C.
7	9-29-67	B-25	D.G.
6	9-29-67	B-18	D.G.
5	9-29-67	B-12	D.G.
4	9-21-67	B-13	D.G.
3	11-1-68	B-7	M.M.
2	8-1-68	B-6	K.T.H.
1	6-1-65	B-1	D.G.

REVISIONS

CONTRACT BID DRAWING date 8-1-68

APPROVED

CHIEF, PLANNING DIVISION

DATE

REGISTERED ARCHITECT · STATE OF NEW YORK · NO. 031...

THE WORLD TRADE CENTER

THE PORT OF NEW YORK AUTHORITY

MINORU YAMASAKI & ASSOCIATES
MINORU YAMASAKI, ARCHITECT

EMERY ROTH & SONS
RICHARD ROTH, ARCHITECT

WORTHINGTON, SKILLING, HELLE & JACKSON
STRUCTURAL ENGINEERS

JAROS, BAUM & BOLLES
MECHANICAL ENGINEERS

JOSEPH R. LORING & ASSOCIATES
ELECTRICAL ENGINEERS

THE PORT OF NEW YORK AUTHORITY
PAVING, UTILITIES, FOUNDATIONS

1/16"=1'-0" 0 1' 2' 3' 4' 8' 12

TITLE: 63RD FLOOR CORE PLAN

DRAWN		CHECKED	
SCALE	1/16"=1'-0"	DATE	7-31-67
PROJECT NUMBER		SHEET	OF
DRAWING NUMBER	A·B·105		