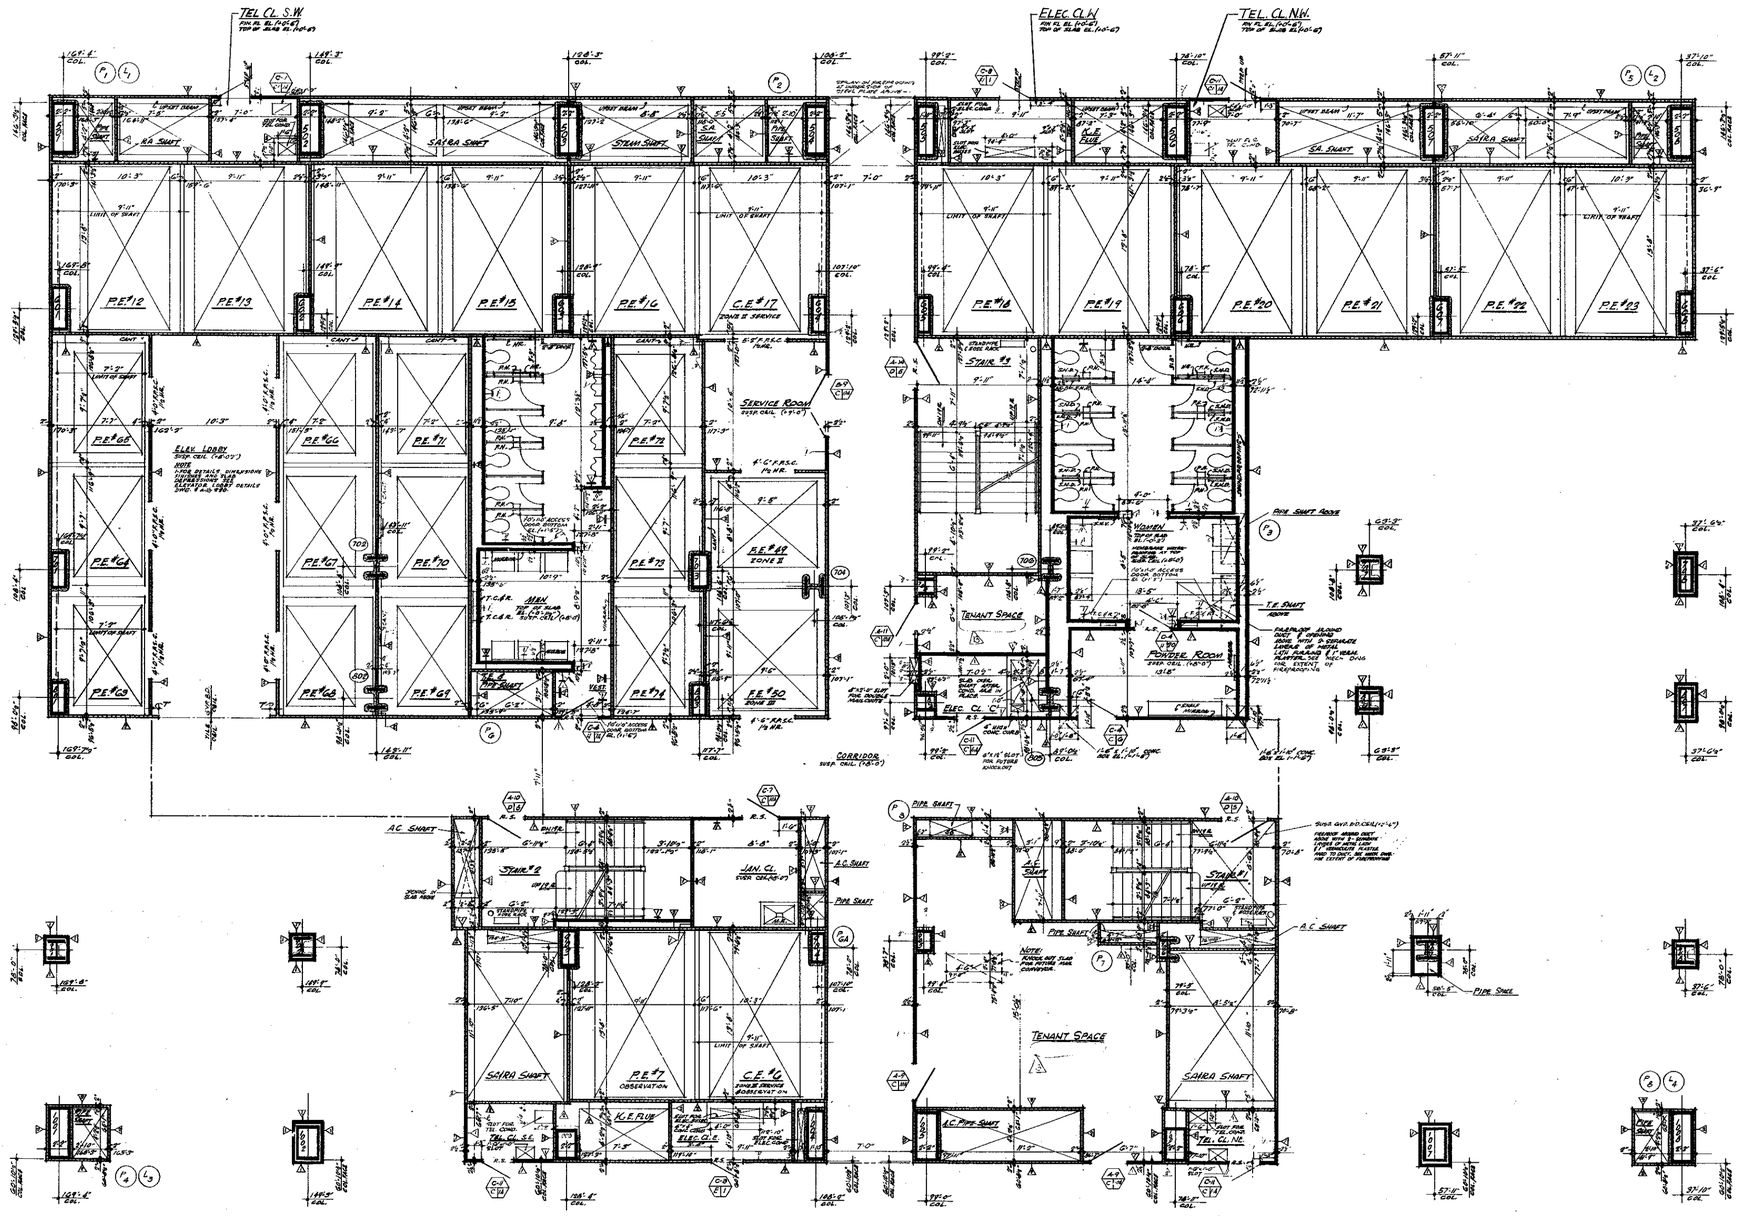


NOTES

1. FOR GENERAL NOTES, KEY TO MATERIALS, SYMBOLS, ABBREVIATIONS, FINISH SCHEDULES, DOOR SCHEDULES AND SCHEDULES OF DRAWINGS SEE DRAWINGS # A-B-1 TO A-B-9.
2. FOR COMPLETE 1/8" SCALE FLOOR PLAN SEE DRAWING # A-B-106
3. ALL ELEVATIONS GIVEN THUS (+10'-0") ARE IN RELATION TO FINISH FLOOR.
4. FOR MECHANICAL AND ELECTRICAL LAYOUTS SEE RESPECTIVE ENGINEERS DRAWINGS.
5. FOR TYPICAL STAIR DETAILS SEE DWGS # A-B-204 AND A-B-206.
6. ALL TRENCH HEADERS TO BE FILLER-BOARD AT UNDER-SIDE OF SLAB FOR A WIDTH OF 8'-0" WITH A BALLY-ON TYPE OF FILLER-BOARDING SEE ARCHITECTURAL SPECIFICATIONS FOR TYPE & ELECTRICAL ENGINEERS & CONTRACTS APPROVED SHOP DWGS. FOR LOCATION & EXTENT OF TRENCH HEADERS & FILLER-BOARDING.
7. FINISH FLOOR ELEVATION AND TOP OF SLAB ELEVATIONS ARE (+10'-0") UNLESS OTHERWISE SHOWN OR NOTED.
8. PROVIDE SOAP DISPENSERS AT ALL MEN AND WOMENS TOILETS ONE DISPENSER AT EACH LAVATORY. ACCESS DOORS TO SOAP DISPENSER VALVES TO BE LOCATED IN ACCORDANCE WITH TILE COURSING SEE TYPICAL TOILET DETAILS DWG # A-B-214
9. WHERE NO SUSPENDED CEILINGS ARE CALLED FOR, SUCH AS IN CLOSETS, STAIR, PASSAGES ETC. BOTTOM ELEVATION OF PIPING AND DUCTWORK SHALL BE MAINTAINED AT 8'-6" ABOVE FINISHED FLOOR, TO PROVIDE FOR FUTURE CEILING INSTALLATION AND CLEARANCE OF ALL HEIGHT DOORS.
10. EXTENT OF PUBLIC CORRIDOR CEILING IS INDICATED THUS: - - - - - -
11. CANTS SIZE ____ REQUIRED ON ALL BEAM PROJECTIONS OVER 8" NOMINAL (8" ACTUAL) OR 8'-0" IN ELEVATOR SHAFTS AND SHALL BE MINIMUM 45° FROM HORIZONTAL. SEE TYPICAL DETAILS.
12. FOR FIREPROOFING OF TILE STRUCTURAL COLUMNS AND PARTITION LATHING SEE DRAWING A-B-204 & 205

BULLETINS NOT DATED ARE IN THE PROCESS OF SOLICITATION

CONTRACT BID DRAWING date 8-1-68

NO.	DATE	BUL. NO.	BY
4	5-22-70	B-48	A.N.
3	9-29-69	B-38	E.C.
2	9-29-69	B-36	E.C.
1	9-29-69	B-31	E.C.
5	9-19-69	B-18	E.C.
3	9-29-69	B-29	E.C.
2	9-29-69	B-17	E.C.
1	9-29-69	B-15	E.C.
3	9-29-69	B-13	E.C.
2	8-1-68	B-6	A.N.
1	5-1-68	B-1	D.G.

REVISIONS

APPROVED

CHIEF, PLANNING DIVISION

DATE

REGISTERED ARCHITECT — PROFESSIONAL ENGINEER — NEW YORK — NO. 035

THE WORLD TRADE CENTER

THE PORT OF NEW YORK AUTHORITY

MINORU YAMASAKI & ASSOCIATES
MINORU YAMASAKI, ARCHITECT

EMERY ROTH & SONS
RICHARD ROTH, ARCHITECT

WORTHINGTON, SKILLING, HELLE & JACKSON
STRUCTURAL ENGINEERS

JAROS, BAUM & BOLLES
MECHANICAL ENGINEERS

JOSEPH R. LORING & ASSOCIATES
ELECTRICAL ENGINEERS

THE PORT OF NEW YORK AUTHORITY
PAVING, UTILITIES, FOUNDATIONS

1/4"=1'-0" 0 1' 2' 3' 4' 8' 12'

TITLE: 64TH FLOOR CORE PLAN

DRAWN		CHECKED	
SCALE	1/4"=1'-0"	DATE	7-31-67
PROJECT NUMBER		SHEET	OF
DRAWING NUMBER	A·B·107		