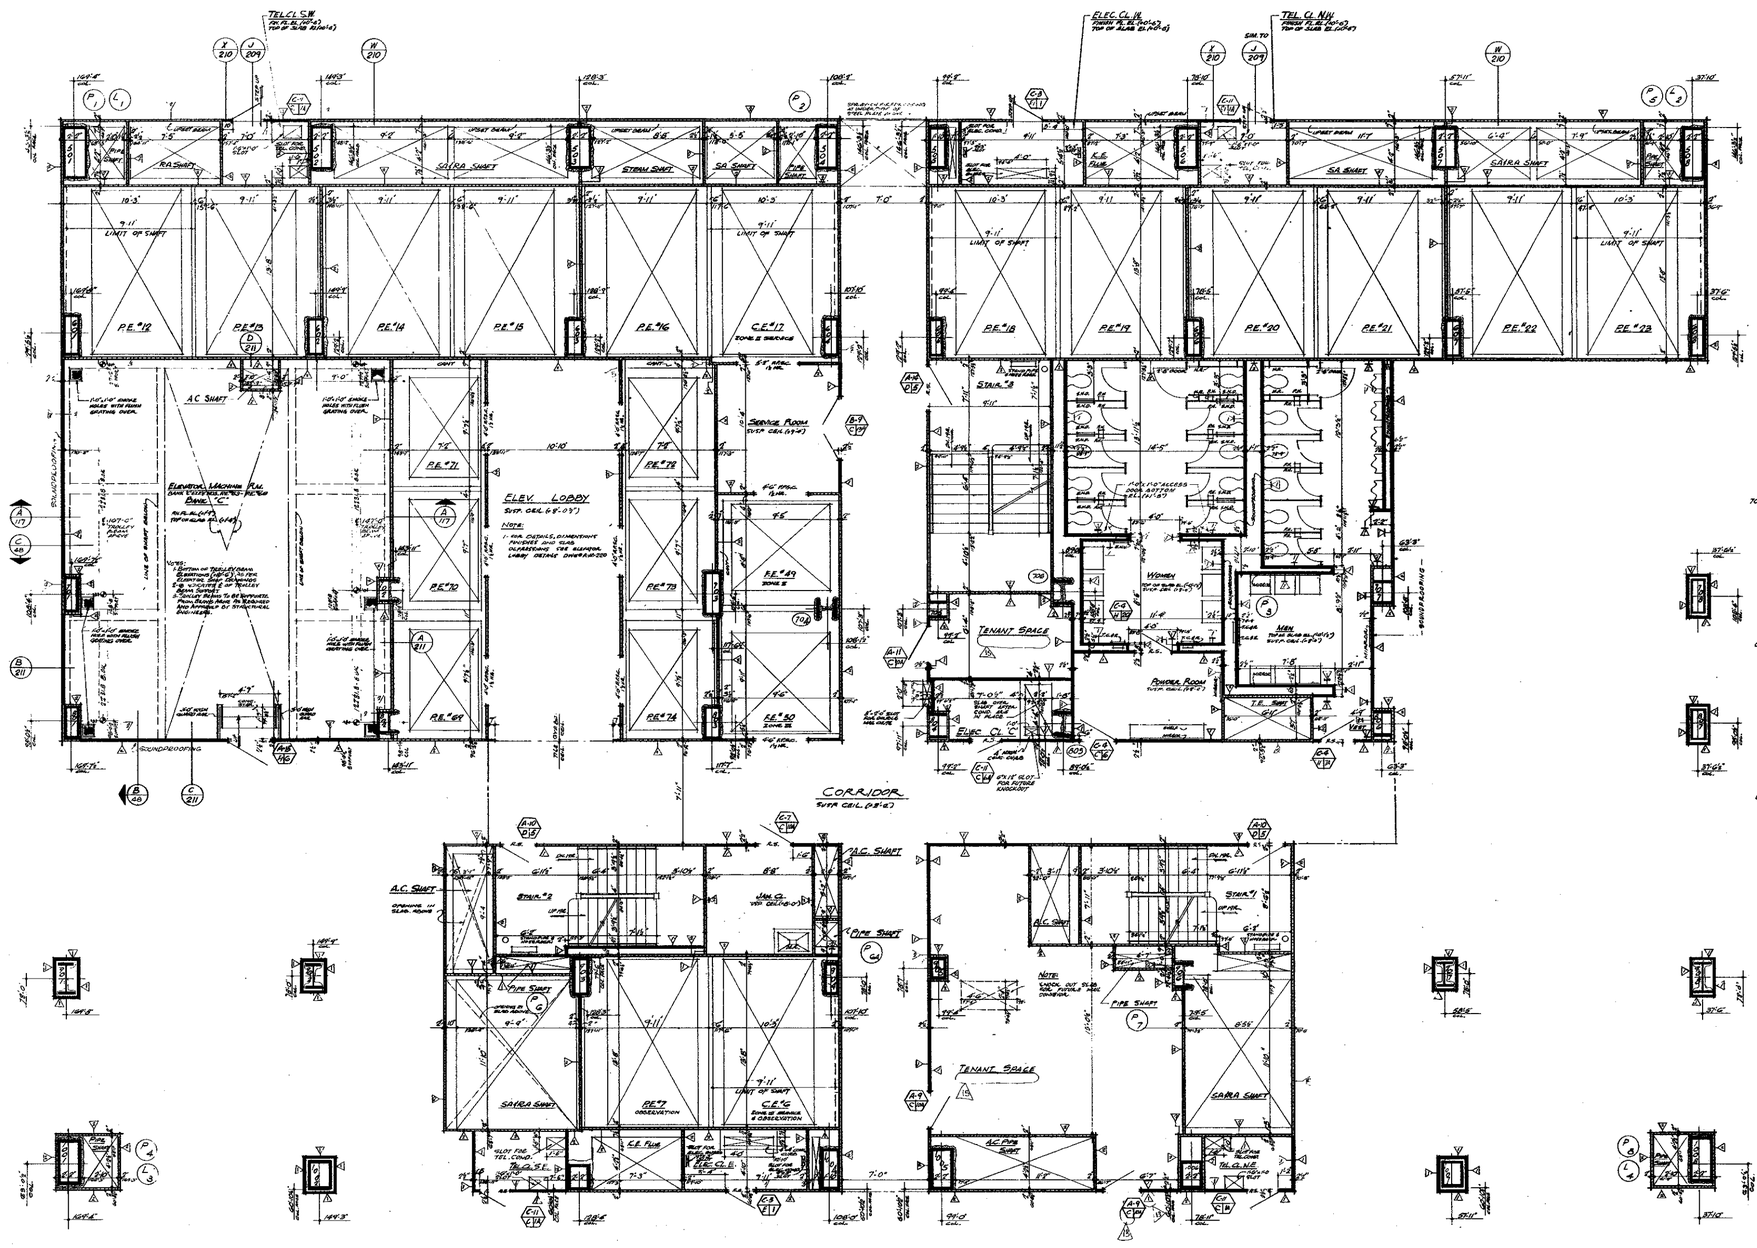


NOTES

1. FOR GENERAL NOTES, KEY TO MATERIALS, SYMBOLS, ABBREVIATIONS FINISH SCHEDULES, DOOR SCHEDULES AND SCHEDULES OF DRAWINGS SEE DRAWINGS #A-0.1 TO A-0.6
2. FOR COMPLETE 1/8" SCALE FLOOR PLAN SEE DRAWING # A-B-116
3. ALL ELEVATIONS GIVEN THUS (10'-0") ARE IN RELATION TO FINISH FLOOR.
4. FOR MECHANICAL AND ELECTRICAL LAYOUTS SEE RESPECTIVE ENGINEERS DRAWINGS.
5. FOR TYPICAL STAIR DETAILS SEE DWG# A-A.10-206 AND A-A.10-208
6. ALL TRENCH HEADERS TO BE FIREPROOFED AT UNDERSIDE OF SLAB FOR A WIDTH OF 4'-0" WITH A SPRAY-ON TYPE OF FIBER-PROOFING SEE ARCHITECTURAL SPECIFICATIONS FOR TYPE & ELECTRICAL ENGINEERS & CONTRACTORS APPROVED SHOP DWGS. FOR LOCATION & EXTENT OF TRENCH HEADERS & FIREPROOFING.
7. FF= FINISH FLOOR ELEVATION AND TOP OF SLAB ELEVATIONS ARE (10'-0") UNLESS OTHERWISE SHOWN OR NOTED.
8. PROVIDE SOAP DISPENSERS AT ALL MEN AND WOMENS TOILETS ONE DISPENSER AT EACH LAVATORY, ACCESS DOORS TO SOAP DISPENSER VALVE'S TO BE LOCATED IN ACCORDANCE WITH TILE COURSING. SEE TYPICAL TOILET DETAILS DRAWING #A-A.10-204.
9. WHERE NO SUSPENDED CEILINGS ARE CALLED FOR, SUCH AS IN CLOSETS, STAIR, PRESSURES ETC., BOTTOM ELEVATION OF ALL PIPING AND DUCTWORK SHALL BE MAINTAINED AT 8'-4" ABOVE FINISHED FLOOR, TO PROVIDE FOR FUTURE CEILING INSTALLATION AND CLEARANCE OF FULL HEIGHT DOORS.
10. EXTENT OF PUBLIC CORRIDOR, CEILING IS INDICATED THUS: — — — — — —
11. CURBS ARE REQUIRED ON ALL BEAM PROJECTIONS OVER 24" NOMINAL (4" ACTUAL) DIMENSION, IN ELEVATOR SHAFTS AND SHALL BE MINIMUM 15" FROM HORIZONTAL. SEE TYPICAL DETAILS.
12. SEE FIREPROOFING OF STEEL STRUCTURAL COLUMNS AND TYPICAL PARTITION DETAILS SEE DRAWING #A-A.10-201 TO A-A.10-214

BULLETINS NOT DATED ARE IN THE PROCESS OF COMPLETION

CONTRACT "BID" DRAWING date 8-1-68

NO.	DATE	BUL. NO.	BY
8.	8-26-75	B-196	L.W.
8.	1-24-71	B-84	L.W.
8.	1-29-71	B-85	L.W.
8.	11-24-70	B-72	L.W.
8.	5-22-70	B-48	A.M.

REVISIONS

NO.	DATE	BUL. NO.	BY
8.	9-29-69	B-54	L.W.
8.	9-29-69	B-81	L.W.
8.	9-19-69	B-95	L.W.
8.	9-29-69	B-10	K.D.
8.	9-29-69	B-83	E.C.
8.	9-29-69	B-12	E.C.
8.	9-29-69	B-13	E.C.
8.	11-1-68	B-7	E.R.
8.	8-1-68	B-6	R.T.A.
8.	8-1-68	B-1	D.G.

REVISIONS

REGISTERED ARCHITECT — STATE OF NEW YORK — NO. 029

APPROVED

CHIEF, PLANNING DIVISION

DATE

1/4"=1'-0" 0 1' 2' 3' 4' 8' 12'

THE WORLD TRADE CENTER

THE PORT OF NEW YORK AUTHORITY

MINORU YAMASAKI & ASSOCIATES
MINORU YAMASAKI, ARCHITECT

EMERY ROTH & SONS
RICHARD ROTH, ARCHITECT

WORTHINGTON, SKILLING, HELLE & JACKSON
STRUCTURAL ENGINEERS

JAROS, BAUM & BOLLES
MECHANICAL ENGINEERS

JOSEPH R. LORING & ASSOCIATES
ELECTRICAL ENGINEERS

THE PORT OF NEW YORK AUTHORITY
PAVING, UTILITIES, FOUNDATIONS

TITLE: 69TH FLOOR CORE PLAN

DRAWN		CHECKED	
SCALE	1/4"=1'-0"	DATE	7-31-69
PROJECT NUMBER		SHEET	OF
DRAWING NUMBER	A-B-117		