
NOTES

1. FOR GENERAL NOTES, KEY TO MATERIALS, SYMBOLS, ABBREVIATIONS, FINISH SCHEDULES, DOOR SCHEDULES & SCHEDULES OF DRAWINGS SEE DWGS. # A-B-1 TO A-B-6
2. FOR COMPLETE 1/8" SCALE FLOOR PLAN SEE DWG. # A-B-118
3. ALL ELEVATIONS GIVEN THUS (57'-0") ARE IN RELATION TO FINISH FLOOR.
4. FOR MECHANICAL & ELECTRICAL LAYOUTS SEE RESPECTIVE ENGINEERS' DWGS.
5. FOR TYPICAL STAIR DETAILS SEE DWG # A-M1-204 AND A-M1-205
6. ALL TRENCH HEADERS TO BE FIREPROOFED AT UNDERSIDE OF SLAB FOR A WIDTH OF 4'-0" WITH A SPRAY ON TYPE OF FIREPROOFING SEE ARCHITECTURAL SPECIFICATIONS FOR TYPE & ELECTRICAL ENGINEERS & CONTRACTORS APPROVED SHOP DWGS. FOR LOCATION & EXTENT OF TRENCH HEADERS & FIREPROOFING.
7. FINISH FLOOR ELEVATION AND TOP OF SLAB ELEVATIONS ARE (+0'-0") UNLESS OTHERWISE SHOWN OR NOTED.
8. PROVIDE SOAP DISPENSERS AT ALL MEN AND WOMENS TOILETS. ONE DISPENSER AT EACH LAVATORY. ACCESS DOORS TO SOAP DISPENSER VALVES TO BE LOCATED IN ACCORDANCE WITH TILE COURSING. SEE TYPICAL TOILET DETAILS DRAWING #A-AB-218.
9. WHERE NO SUSPENDED CEILINGS ARE CALLED FOR, SUCH AS IN CLOSETS, STAIR, PASSENGER ETC., BOTTOM ELEVATION OF ALL PIPING AND DUCTWORK SHALL BE MAINTAINED AT 8'-2" ABOVE FINISHED FLOOR. TO PROVIDE FOR FUTURE CEILING INSTALLATION AND CLEARANCE OF FULL HEIGHT DOORS.
10. EXTENT OF PUBLIC CEILING IS INDICATED THUS:
11. CAULTS ARE REQUIRED ON ALL BEAM PROJECTIONS OVER 6" NOMINAL (5" ACTUAL) DIMENSION, IN ELEVATOR SHAFTS AND SHALL BE MINIMUM 7'-0" FROM HORIZONTAL SEE TYPICAL DETAILS
12. FOR FIREPROOFING OF FREE STANDING COLUMNS AND TYPICAL PARTITION DETAILS SEE DWGS # AB 206 TO A-AB-212

NORTH

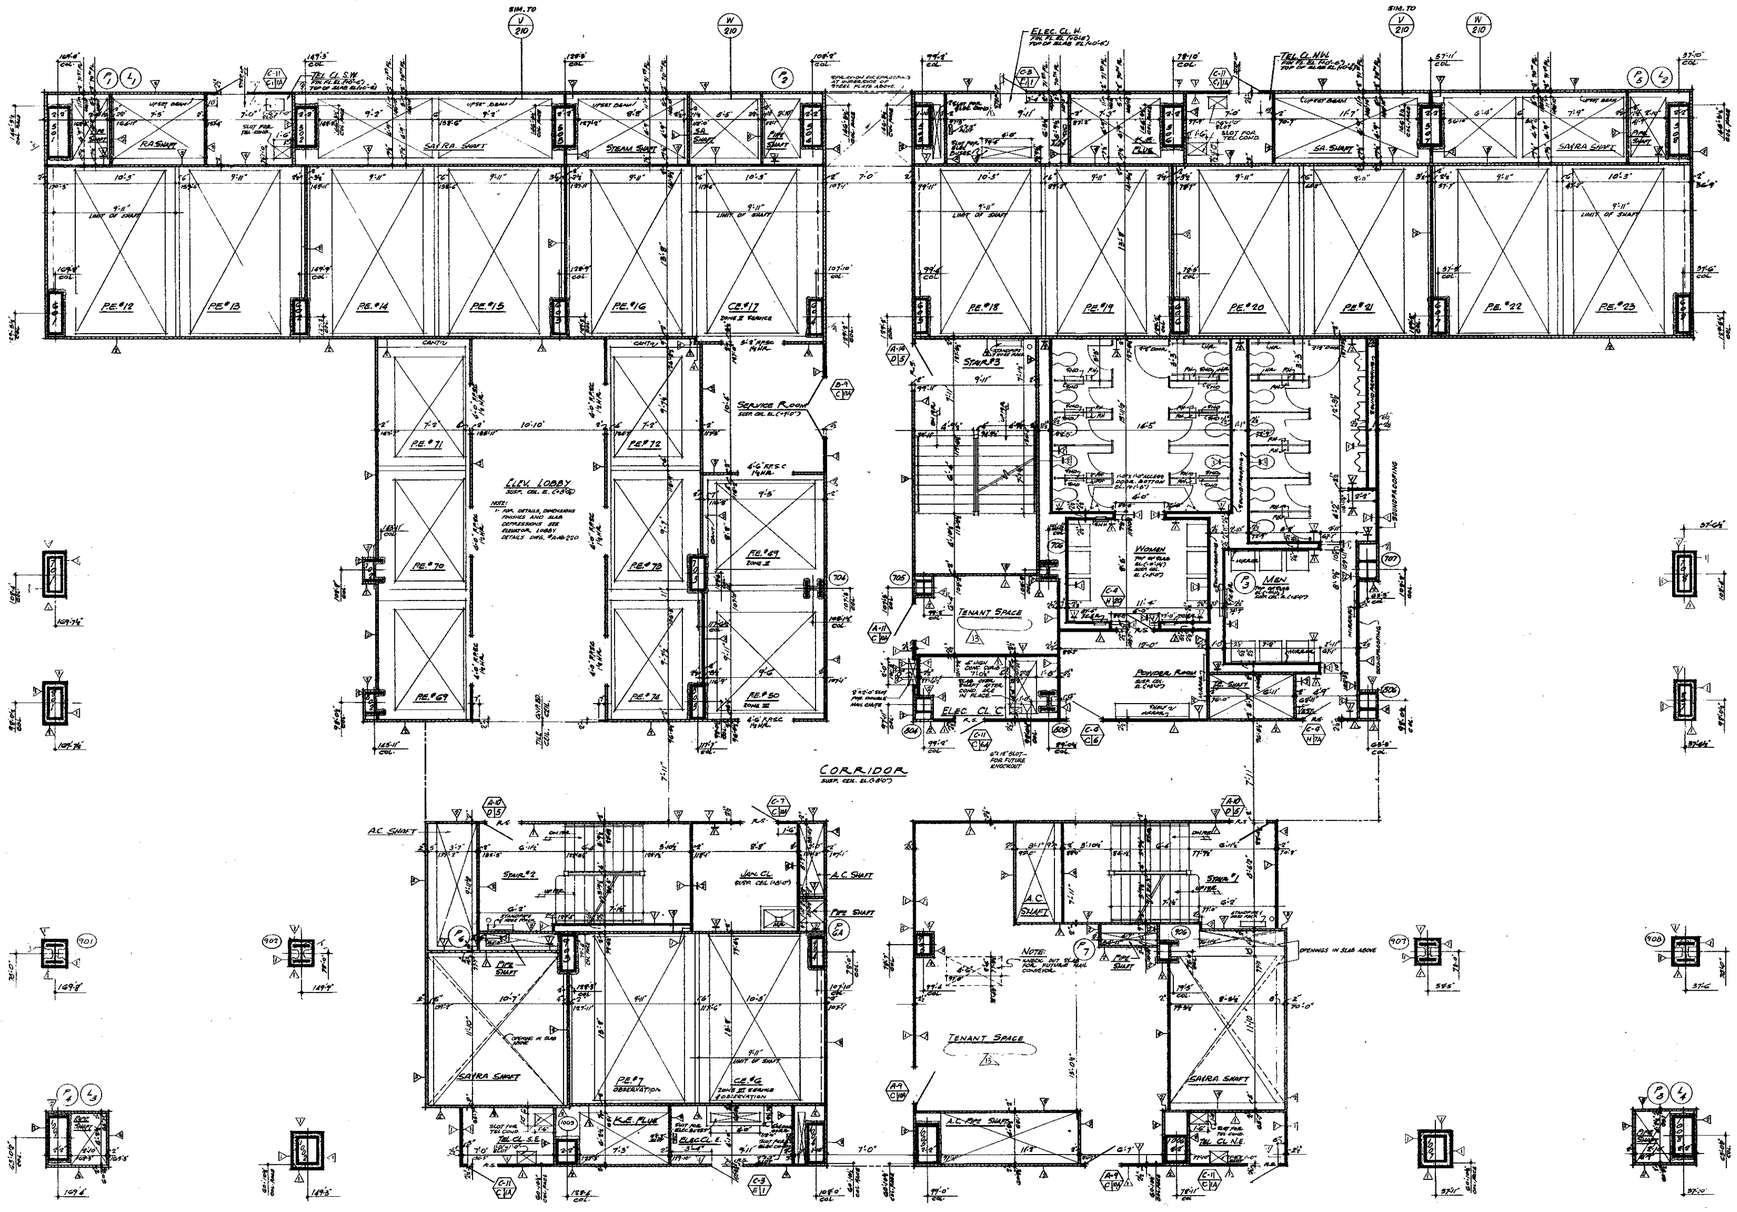

PART PLAN AT 71ST. FLOOR

PART PLAN AT 71ST. FLOOR

BULLETINS NOT DATED ARE IN THE PROCESS OF COMPLETION

CONTRACT $/D DRAWING date 7-31-68

NO.	DATE	BUL. NO.	BY
Δ	5-28-70	B-35	A.H.
Δ	7-29-69	B-34	L.J.
Δ	9-29-69	B-31	L.J.
Δ	9-29-69	B-30	L.J.
Δ	9-29-69	B-12	E.C.
Δ	9-29-69	B-18	E.C.
Δ	9-29-69	B-25	E.C.
Δ	9-29-69	B-13	E.C.
Δ	8-1-68	B-6	A.; B
Δ	5-1-68	B-1	D.G.

NO.	DATE	BUL. NO.	BY
Δ	5-28-70	B-36	L.J.
Δ	1-29-71	B-54	L.J.
Δ	1-29-71	B-55	L.J.

REVISIONS

REGISTERED ARCHITECT STATE OF NEW YORK NO. 035877

APPROVED

CHIEF, PLANNING DIVISION

DATE

3/4"=1'-0" 0 1' 2' 3' 4' 8' 12'

THE WORLD TRADE CENTER

THE PORT OF NEW YORK AUTHORITY

MINORU YAMASAKI & ASSOCIATES
MINORU YAMASAKI, ARCHITECT

EMERY ROTH & SONS
RICHARD ROTH, ARCHITECT

WORTHINGTON, SKILLING, HELLE & JACKSON
STRUCTURAL ENGINEERS

JAROS, BAUM & BOLLES
MECHANICAL ENGINEERS

JOSEPH R. LORING & ASSOCIATES
ELECTRICAL ENGINEERS

THE PORT OF NEW YORK AUTHORITY
PAVING, UTILITIES, FOUNDATIONS

TITLE: 70TH & 71ST FL. CORE PLAN

DRAWN		CHECKED	
SCALE	1/8" = 1'-0"	DATE	7-31-67
PROJECT NUMBER		SHEET	OF
DRAWING NUMBER	A·B·119		