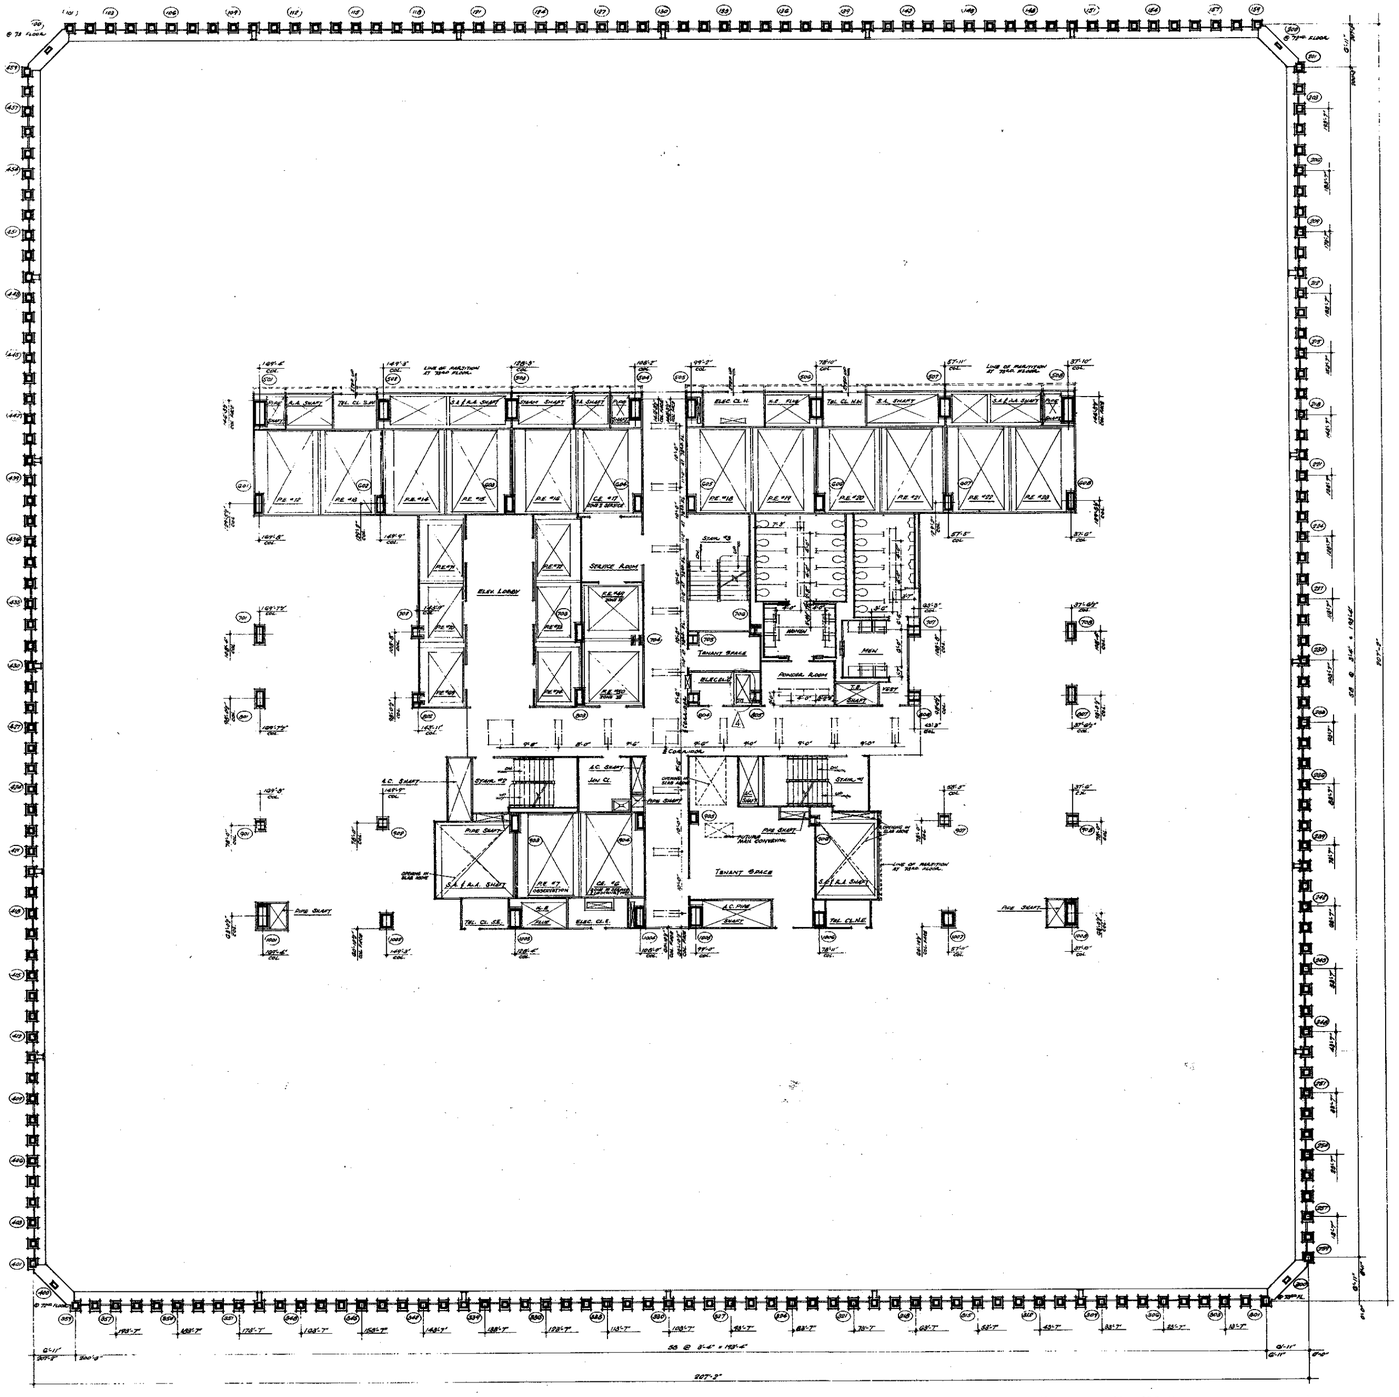


NORTH

NOTES

1. FOR GENERAL NOTES, KEY TO MATERIALS, SYMBOLS & ABBREVIATIONS, FLOOR SCHEDULES & SCHEDULES OF DRAWINGS SEE DRAWINGS A-0-1 TO A-0-4
2. FOR COMPLETE DIMENSIONS & NOTES IN CORE AREA SEE 1/4"=1'-0" CORE DRAWINGS A-0-121 & A-0-122
3. ALL ELEVATIONS GIVEN THUS (+0'-0") ARE IN RELATION TO FINISH FLOOR.
4. FOR MECHANICAL & ELECTRICAL LAYOUTS SEE RESPECTIVE ENGINEERS DRAWINGS.
5. ALL TRENCH HEADERS TO BE SHEETROOFED AT UNDERSIDE OF SLAB FOR A WIDTH OF 4'-0" WITH A EXPLANATION TYPE OF FIREPROOFING. SEE ARCHITECTURAL SPECIFICATIONS FOR TYPE & ELECTRICAL ENGINEER & CONTRACTOR APPROVED SHOP DRAWINGS FOR LOCATION & EXTENT OF TRENCH HEADERS & FIREPROOFING.
6. CORRIDOR & TOILET LIGHTING LAYOUTS AS SHOWN FOR ALL OTHER LIGHTING SEE ELECTRICAL DRAWINGS & ARCHITECTURAL OUTLETS.
7. FINISH FLOOR ELEVATION & TOP OF SLAB ELEVATIONS ARE (+0'-0") UNLESS OTHERWISE SHOWN OR NOTED.
8. WHERE NO SUSPENDED CEILINGS ARE CALLED FOR, SUCH AS IN CAISSONS, STAIR PASSAGES ETC., BOTTOM ELEVATION OF ALL PIPING AND DUCTWORK SHALL BE MAINTAINED AT 8'-6" ABOVE FINISHED FLOOR, TO PROVIDE FOR FUTURE CEILING INSTALLATION AND CLEARANCES OF FULL HEIGHT DOORS.
9. EXTENT OF PUBLIC CORRIDOR CEILING IS INDICATED THUS: ———— - - - ————

BULLETINS NOT CATED ARE IN THE PROCESS OF COMPLETION

1/8"=1'-0" 0 4' 8' 16' 24'

CONTRACT BID DRAWING date 8-1-68

NO.	DATE	BUL. NO.	BY
A	1-29-70	B-84	L.J.
A	7-29-69	B-84	L.J.
A	7-29-69	B-85	L.J.
A	7-29-69	B-12	P.C.

REVISIONS

APPROVED

CHIEF, PLANNING DIVISION

DATE

REGISTERED ARCHITECT RICHARD ROTH No. 027 STATE OF NEW YORK

THE WORLD TRADE CENTER

THE PORT OF NEW YORK AUTHORITY

MINORU YAMASAKI & ASSOCIATES
MINORU YAMASAKI, ARCHITECT

EMERY ROTH & SONS
RICHARD ROTH, ARCHITECT

WORTHINGTON, SKILLING, HELLE & JACKSON
STRUCTURAL ENGINEERS

JAROS, BAUM & BOLLES
MECHANICAL ENGINEERS

JOSEPH R. LORING & ASSOCIATES
ELECTRICAL ENGINEERS

THE PORT OF NEW YORK AUTHORITY
PAVING, UTILITIES, FOUNDATIONS

TITLE: 72ND & 73RD FLOOR PLAN

DRAWN		CHECKED	
SCALE	1/8"=1'-0"	DATE	7-31-67
PROJECT NUMBER		SHEET	OF
DRAWING NUMBER	A·B·120		