
NORTH

NOTES

1. FOR GENERAL NOTES, KEY TO MATERIALS, SYMBOLS, ABBREVIATIONS, FINISH SCHEDULE, DOOR SCHEDULES AND SCHEDULES OF DRAWINGS SEE DRAWINGS # A-0-1 TO A-0-5
2. FOR COMPLETE 1/8" SCALE FLOOR PLAN SEE DRAWING # A-B-120
3. ALL ELEVATIONS GIVEN THUS (84'-0") ARE IN RELATION TO FINISH FLOOR.
4. FOR MECHANICAL AND ELECTRICAL LAYOUTS SEE RESPECTIVE ENGINEERS DRAWINGS.
5. FOR TYPICAL STAIR DETAILS SEE DWG.# A-B-204 AND A-B-205
6. ALL TRENCH HEADERS TO BE PREPROVIDED AT UNDERSIDE OF SLAB FOR A WIDTH OF 6'-0" WITH A DRAIN-IN TYPE FIREPROOFING. SEE ARCHITECTURAL SPECIFICATIONS FOR TYPE AND ELECTRICAL ENGINEERS AND CONTRACTORS APPROVED SHOP DWGS. FOR LOCATION & EXTENT OF TRENCH HEADERS AND FIREPROOFING.
7. FINISH FLOOR ELEVATION AND TOP OF SLAB ELEVATIONS ARE (-) 0'-0 1/2" UNLESS OTHERWISE SHOWN OR NOTED.
8. PROVIDE SOAP DISPENSERS AT ALL MEN AND WOMENS TOILETS. ONE DISPENSER AT EACH LAVATORY. ACCESS DOORS TO SOAP DISPENSER VALVES TO BE LOCATED IN ACCORDANCE WITH TYPICAL TOILET DETAILS DRAWING # A-AB-214.
9. WHERE NO SUSPENDED CEILINGS ARE CALLED FOR, SUCH AS IN CLOSETS, STAIRS, PREPARED ETC., BOTTOM ELEVATION OF ALL PIPING AND DUCTWORK SHALL BE MAINTAINED AT 8'-4" ABOVE FINISHED FLOOR, TO PROVIDE FOR FUTURE CEILING INSTALLATION AND CLEARANCE OF FULL HEIGHT DOORS.
10. EXTENT OF PUBLIC CORRIDOR CEILING IS INDICATED THUS: - - - - - - - -
11. CANT'S ARE REQUIRED ON ALL BEAM PROJECTIONS OVER 24 NOMINAL (FACIAL) DIMENSION, IN ELEVATOR SHAFTS AND SHALL BE MINIMUM 70° FROM HORIZONTAL. SEE TYPICAL DETAILS.
12. FOR PREFINISHED OR FACE STANDING COLUMNS AND TYPICAL PARTITION DETAILS SEE DRAWINGS A-AD-206 TO A-AB-215

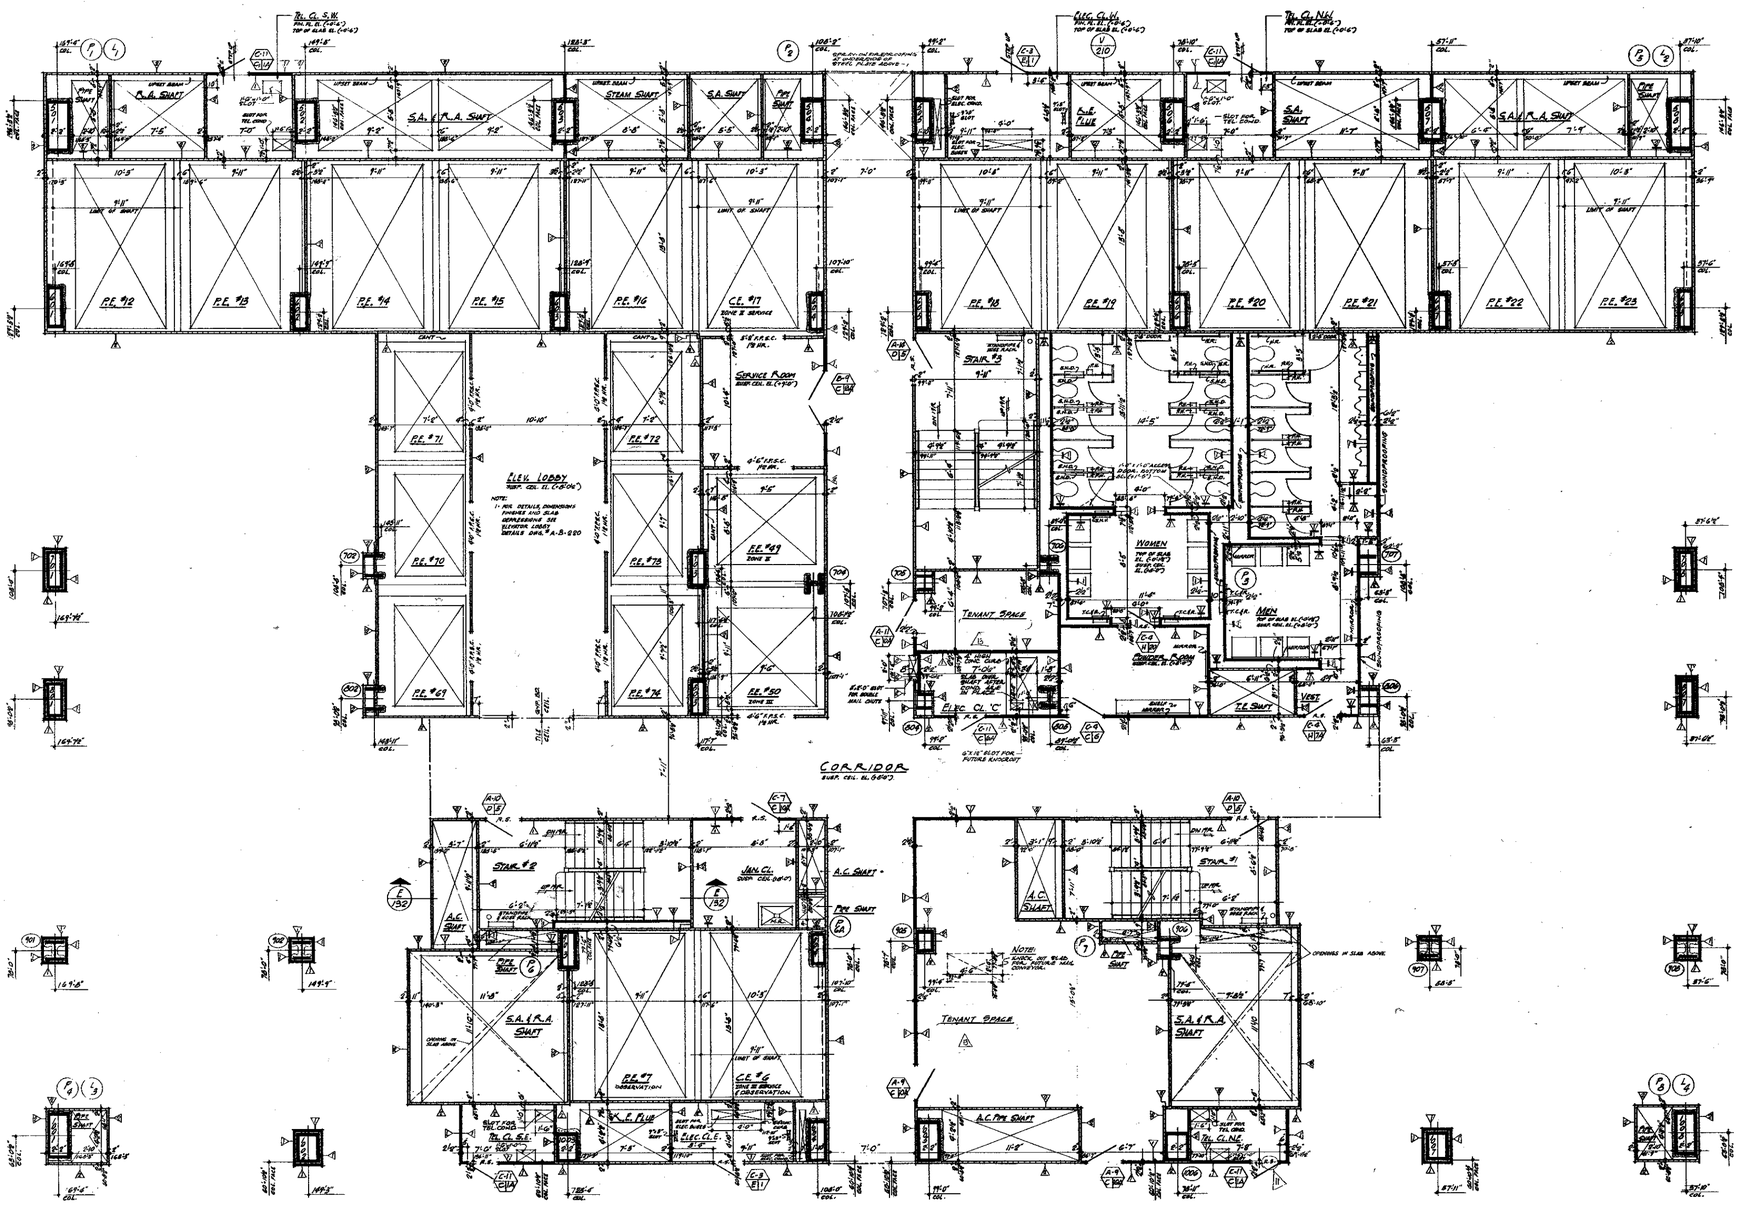

COLUMN DETAILS
SCALE 1/8"=1'-0"

BULLETINS NOT DATED ARE IN THE PROCESS OF COMPLETION

CONTRACT	BID	DRAWING	Date	B-1-GA	
			5-20-70	B-AB	A-W
			7-29-69	B-24	L.J.
			7-29-69	B-31	L.J.
			7-29-69	B-35	L.J.
			7-29-69	B-12	D.G.
			7-29-69	B-18	D.G.
			7-29-69	B-25	D.G.
8-24-73	8-733	L.W.	7-29-69	B-13	D.G.
1-29-71	8-56	L.W.	8-1-68	B-1	P.T.H.
1-29-71	8-56	L.W.	6-1-68	B-1	D.G.

NO. DATE BUL. NO. BY — REVISIONS — NO. DATE BUL. NO. BY — REVISIONS

APPROVED

CHIEF, PLANNING DIVISION

DATE

REGISTERED ARCHITECT — STATE OF NEW YORK — NO. 31078

1/4"=1'-0" 0 4" 2' 3 4' 8' 12'

THE WORLD TRADE CENTER

THE PORT OF NEW YORK AUTHORITY

MINORU YAMASAKI & ASSOCIATES
MINORU YAMASAKI, ARCHITECT

WORTHINGTON, SKILLING, HELLE & JACKSON
STRUCTURAL ENGINEERS

JOSEPH R. LORING & ASSOCIATES
ELECTRICAL ENGINEERS

EMERY ROTH & SONS
RICHARD ROTH, ARCHITECT

JAROS, BAUM & BOLLES
MECHANICAL ENGINEERS

THE PORT OF NEW YORK AUTHORITY
PAVING, UTILITIES, FOUNDATIONS

TITLE: 72ND FLOOR CORE PLAN

DRAWN		CHECKED	
SCALE	1/8"=1'-0"	DATE	7-31-67
PROJECT NUMBER		SHEET	OF
DRAWING NUMBER	A-B-121		