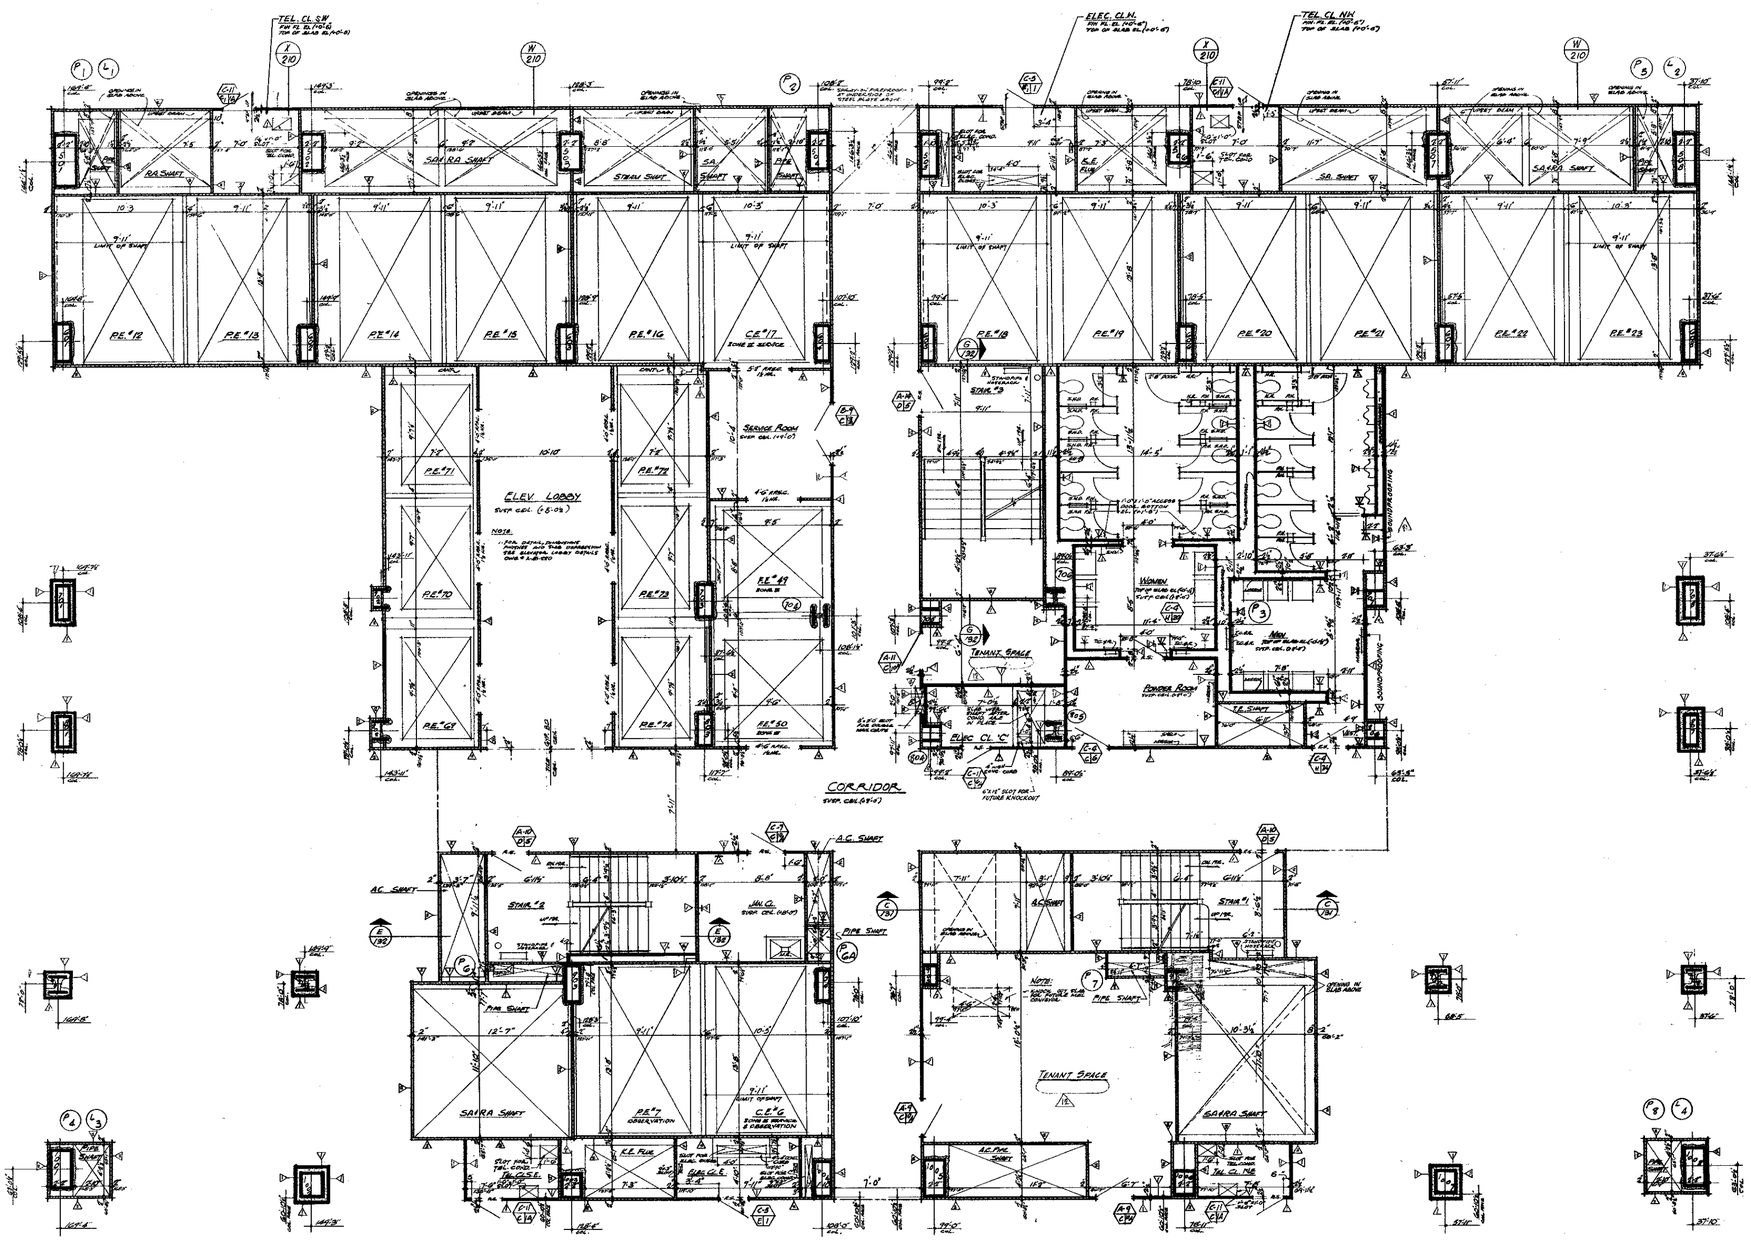


NOTES

1. FOR GENERAL NOTES, KEY TO MATERIALS, SYMBOLS, ABBREVIATIONS, FINISH SCHEDULES, DOOR SCHEDULES AND SCHEDULE OF DRAWINGS, SEE DRAWINGS "A-A-1 TO A-A-4
2. FOR COMPLETE ⅛" SCALE FLOOR PLAN SEE DRAWING "A-B-120
3. ALL ELEVATIONS GIVEN THUS (70'-0") ARE IN RELATION TO FINISH FLOOR.
4. FOR MECHANICAL AND ELECTRICAL LAYOUTS SEE RESPECTIVE ENGINEERS' DRAWINGS.
5. FOR TYPICAL TRENCH DETAILS SEE DWGS. A-A.B-204 AND A-A.B-205
6. ALL TRENCH HEADERS TO BE FILLED-LOADED AT UNDERSIDE OF SLAB FOR A WIDTH OF 4'-0" WITH A SPRAY-ON TYPE OF FIRE-PROOFING SEE ARCHITECTURAL SPECIFICATIONS FOR TYPE & ELECTRICAL ENGINEERS & CONTRACTORS APPROVED SHOP DWGS. FOR LOCATION & EXTENT OF TRENCH HEADERS & FIRE-PROOFING.
7. FINISH FLOOR ELEVATION AND TOP OF SLAB ELEVATIONS ARE (70'-0") UNLESS OTHERWISE SHOWN OR NOTED.
8. PROVIDE SOAP DISPENSERS AT ALL MEN AND WOMENS TOILETS. ONE DISPENSER AT EACH LAVATORY. ACCESS DOORS TO SOAP DISPENSER VALVES TO BE LOCATED IN ACCORDANCE WITH TILE COVERING. SEE TYPICAL TOILET DETAILS DWG. A-A.B-214.
9. WHERE NO SUSPENDED CEILINGS ARE CALLED FOR, SUCH AS IN CLOSETS, STAIR, HATCHWAYS ETC., BOTTOM ELEVATION OF ALL PIPING AND DUCTWORK, SHALL BE MAINTAINED AT 8'-4" ABOVE FINISHED FLOOR, TO PROVIDE FOR FUTURE CEILING INSTALLATION AND CLEARANCE OF FULL HEIGHT DOORS.
10. EXTENT OF PUBLIC CORRIDOR CEILING IS INDICATED THUS: _____ _____
11. CANT ARE REQUIRED ON ALL BEAM PROJECTIONS OVER 15" NOMINAL (7" ACTUAL DIMENSION) IN ELEVATOR SHAFTS AND SHALL BE MINIMUM 75° FROM HORIZONTAL SEE TYPICAL DETAILS
12. FOR FIRE-PROOFING OF FREE STANDING COLUMNS AND TYPICAL PARTITION DETAILS SEE DRAWING A-A.B-206 TO A-A.B-218

BULLETINS NOT DATED ARE IN THE PROCESS OF COMPLETION

CONTRACT	BID	DRAWING	date 8-1-68	
		5	5-23-70	0-48	A.N.
		4	9-20-68	8-54	L.J.
		3	9-20-68	8-51	L.J.
		2	9-20-68	8-55	L.J.
		1	9-17-68	8-18	J.M.
			9-27-68	8-55	J.M.
			9-20-68	8-15	J.M.
			9-20-68	8-15	J.M.
5-28-73	5-238	6	8-1-68	8-6	R.T.H.
1-29-71	8-84	5	6-1-68	8-1	D.G.
NO. DATE	BUL. NO.	BY	NO. DATE	BUL. NO.	BY
REVISIONS			REVISIONS		

APPROVED

CHIEF, PLANNING DIVISION

DATE

REGISTERED ARCHITECT — STATE OF NEW YORK

THE WORLD TRADE CENTER

THE PORT OF NEW YORK AUTHORITY

MINORU YAMASAKI & ASSOCIATES — MINORU YAMASAKI, ARCHITECT

EMERY ROTH & SONS — RICHARD ROTH, ARCHITECT

WORTHINGTON, SKILLING, HELLE & JACKSON — STRUCTURAL ENGINEERS

JAROS, BAUM & BOLLES — MECHANICAL ENGINEERS

JOSEPH R. LORING & ASSOCIATES — ELECTRICAL ENGINEERS

THE PORT OF NEW YORK AUTHORITY — PAVING, UTILITIES, FOUNDATIONS

1/4"=1'-0" 0 1' 2' 3 4 8' 12'

TITLE: 73RD FLOOR CORE PLAN

DRAWN		CHECKED	
SCALE	1/4"=1'-0"	DATE	7-31-07
PROJECT NUMBER		SHEET	OF
DRAWING NUMBER	A-B-122		