
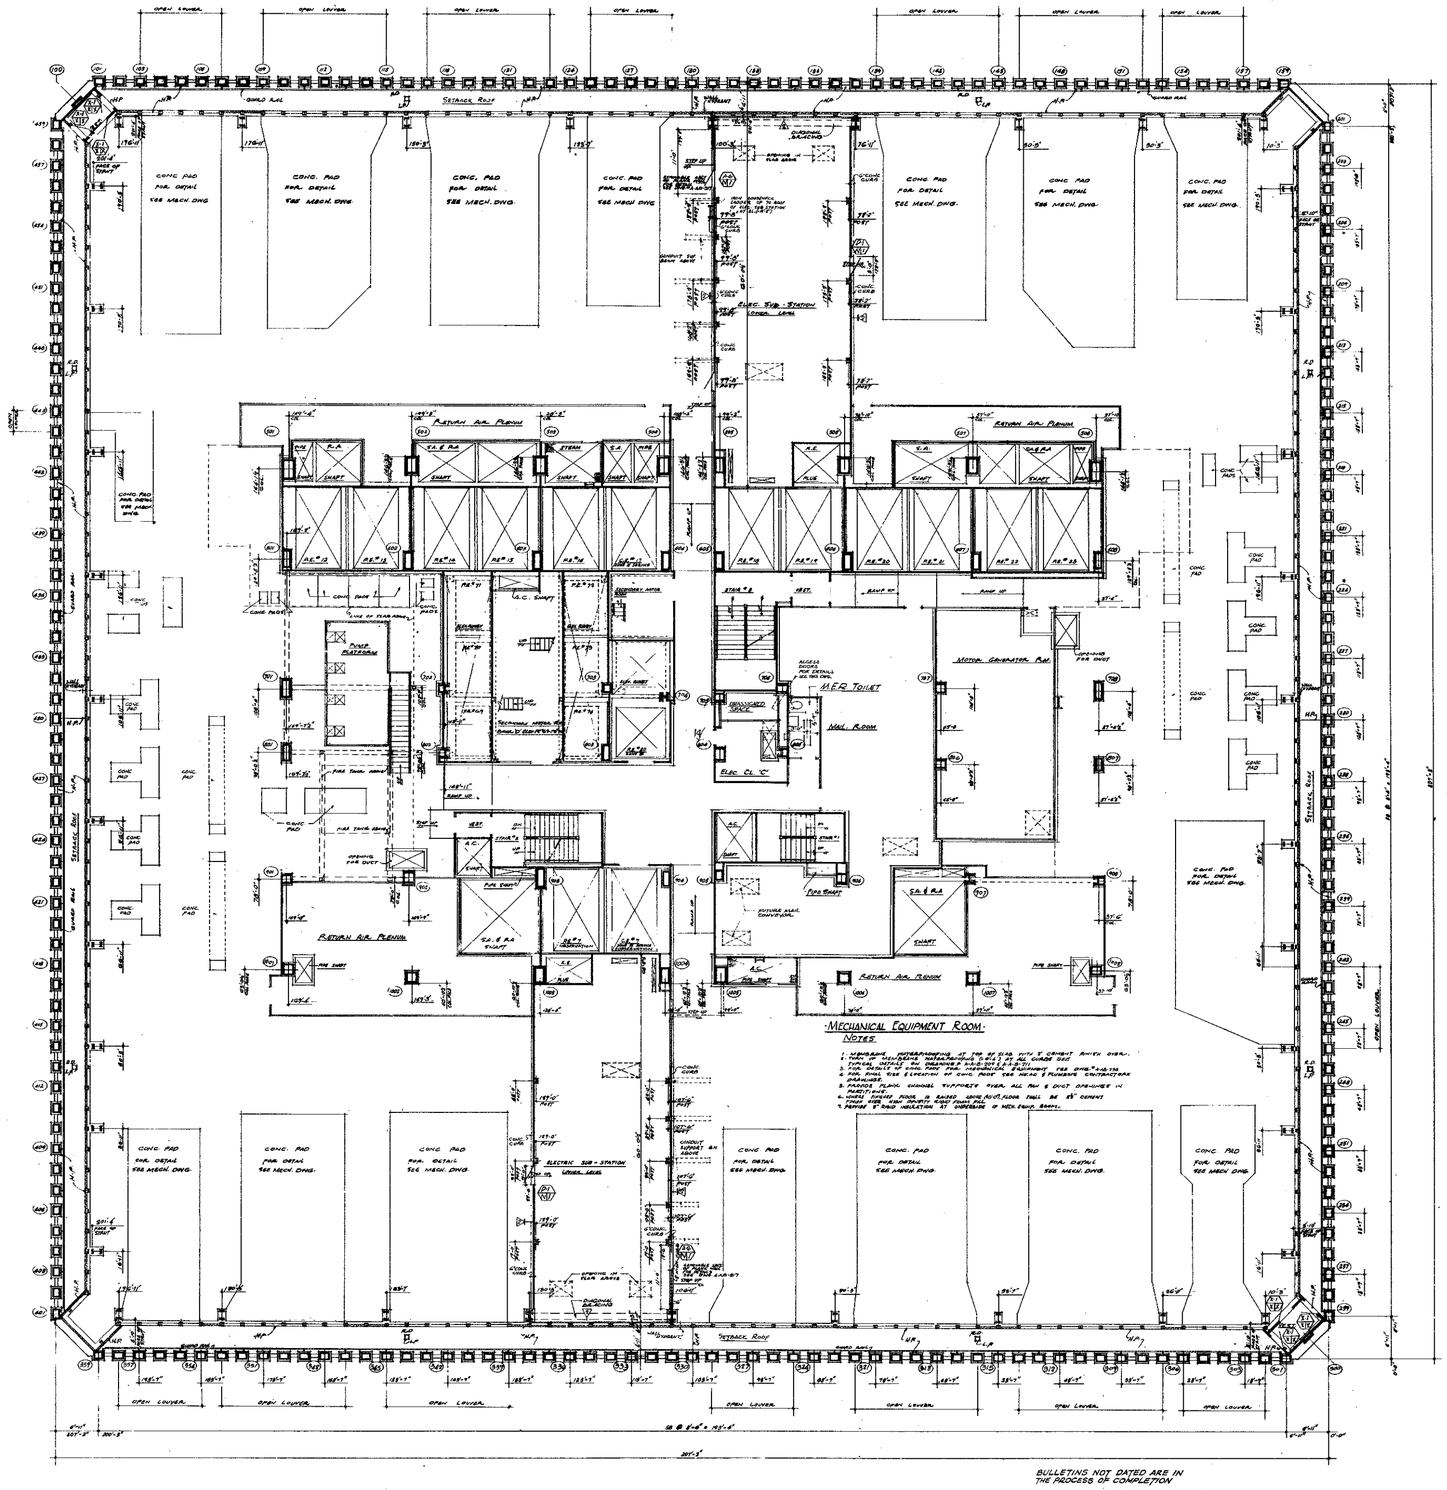



NORTH

NOTES

1. FOR GENERAL NOTES, KEY TO MATERIALS, SYMBOLS, ABBREVIATIONS, FINISH SCHEDULES, DOOR SCHEDULES AND SCHEDULES OF DRAWINGS SEE DRAWINGS A-0.1 TO A-0.4.
2. FOR COMPLETE DIMENSIONS AND NOTES IN CORE AREA SEE "A" SCALE CORE DRAWING # A-0-170.
3. ALL ELEVATIONS GIVEN THUS (± 0'-0") ARE IN RELATION TO FINISH FLOOR.
4. FOR MECHANICAL AND ELECTRICAL LAYOUTS SEE RESPECTIVE ENGINEERS DRAWINGS.
5. FOR TYPICAL STAIR DETAILS SEE DWG# A-A0-304 & A-A0-305.
6. FINISH FLOOR ELEVATION (F.F.E.) TOP OF SLAB EL. 1-6"=1" UNLESS OTHERWISE NOTED.
7. WHERE NO SUSPENDED CEILINGS ARE CALLED FOR, SUCH AS IN CLOSETS, STAIR, PASSAGES ETC., BOTTOM ELEVATIONS OF ALL PIPING AND DUCTWORK SHALL BE MAINTAINED AT 8'-2" ABOVE FINISHED FLOOR, TO PROVIDE FOR FUTURE CEILING INSTALLATION AND CLEARANCE OF FULL HEIGHT DOORS.

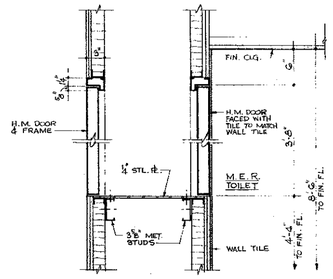

SECTION

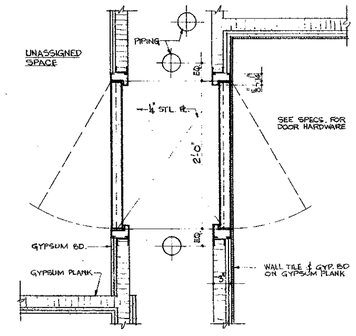

PLAN

DETAILS OF ACCESS DOORS TO UNASSIGNED SPACE

SCALE: 1½" = 1'-0"

BULLETINS NOT DATED ARE IN THE PROCESS OF COMPLETION

CONTRACT BID DRAWING date 3-1-66

NO.	DATE	BUL. NO.	BY
		VO10	B-199	L.J
		5-3-70	B-167	L.C.
		1-20-71	B-84	L.J.
		5-27-70	B-98	A.W.
		9-29-69	B-12	E.C.
		9-29-69	B-19	E.C.
6	6-4-75	B-295	L.J.
5	1-27-74	B-253	L.J.
4	10-8-73	B-202	S.D.
3	4-15-73	B-209	D.S.

REVISIONS

NO.	DATE	BUL. NO.	BY
	9-29-69	B-18	E.C.
	9-29-69	B-34	E.C.
	11-1-68	B-7	M.M.
	6-1-68	B-1	D.G.

REVISIONS

REGISTERED ARCHITECT — STATE OF NEW YORK — NO. 8376

APPROVED

CHIEF, PLANNING DIVISION

DATE

THE WORLD TRADE CENTER

THE PORT OF NEW YORK AUTHORITY

MINORU YAMASAKI & ASSOCIATES
MINORU YAMASAKI, ARCHITECT

EMERY ROTH & SONS
RICHARD ROTH, ARCHITECT

WORTHINGTON, SKILLING, HELLE & JACKSON
STRUCTURAL ENGINEERS

JAROS, BAUM & BOLLES
MECHANICAL ENGINEERS

JOSEPH R. LORING & ASSOCIATES
ELECTRICAL ENGINEERS

THE PORT OF NEW YORK AUTHORITY
PAVING, UTILITIES, FOUNDATIONS

1½"=1'-0" 0 3" 6" 1' 2'
1/32"=1'-0" 0 4' 8' 16 24'

TITLE: 75TH FLOOR PLAN
LOWER MECH. EQUIP. RM. LEVEL

DRAWN		CHECKED	
SCALE	1/8"=1'-0"	DATE	7-31-67
PROJECT NUMBER		SHEET	OF
DRAWING NUMBER	A-B-127		