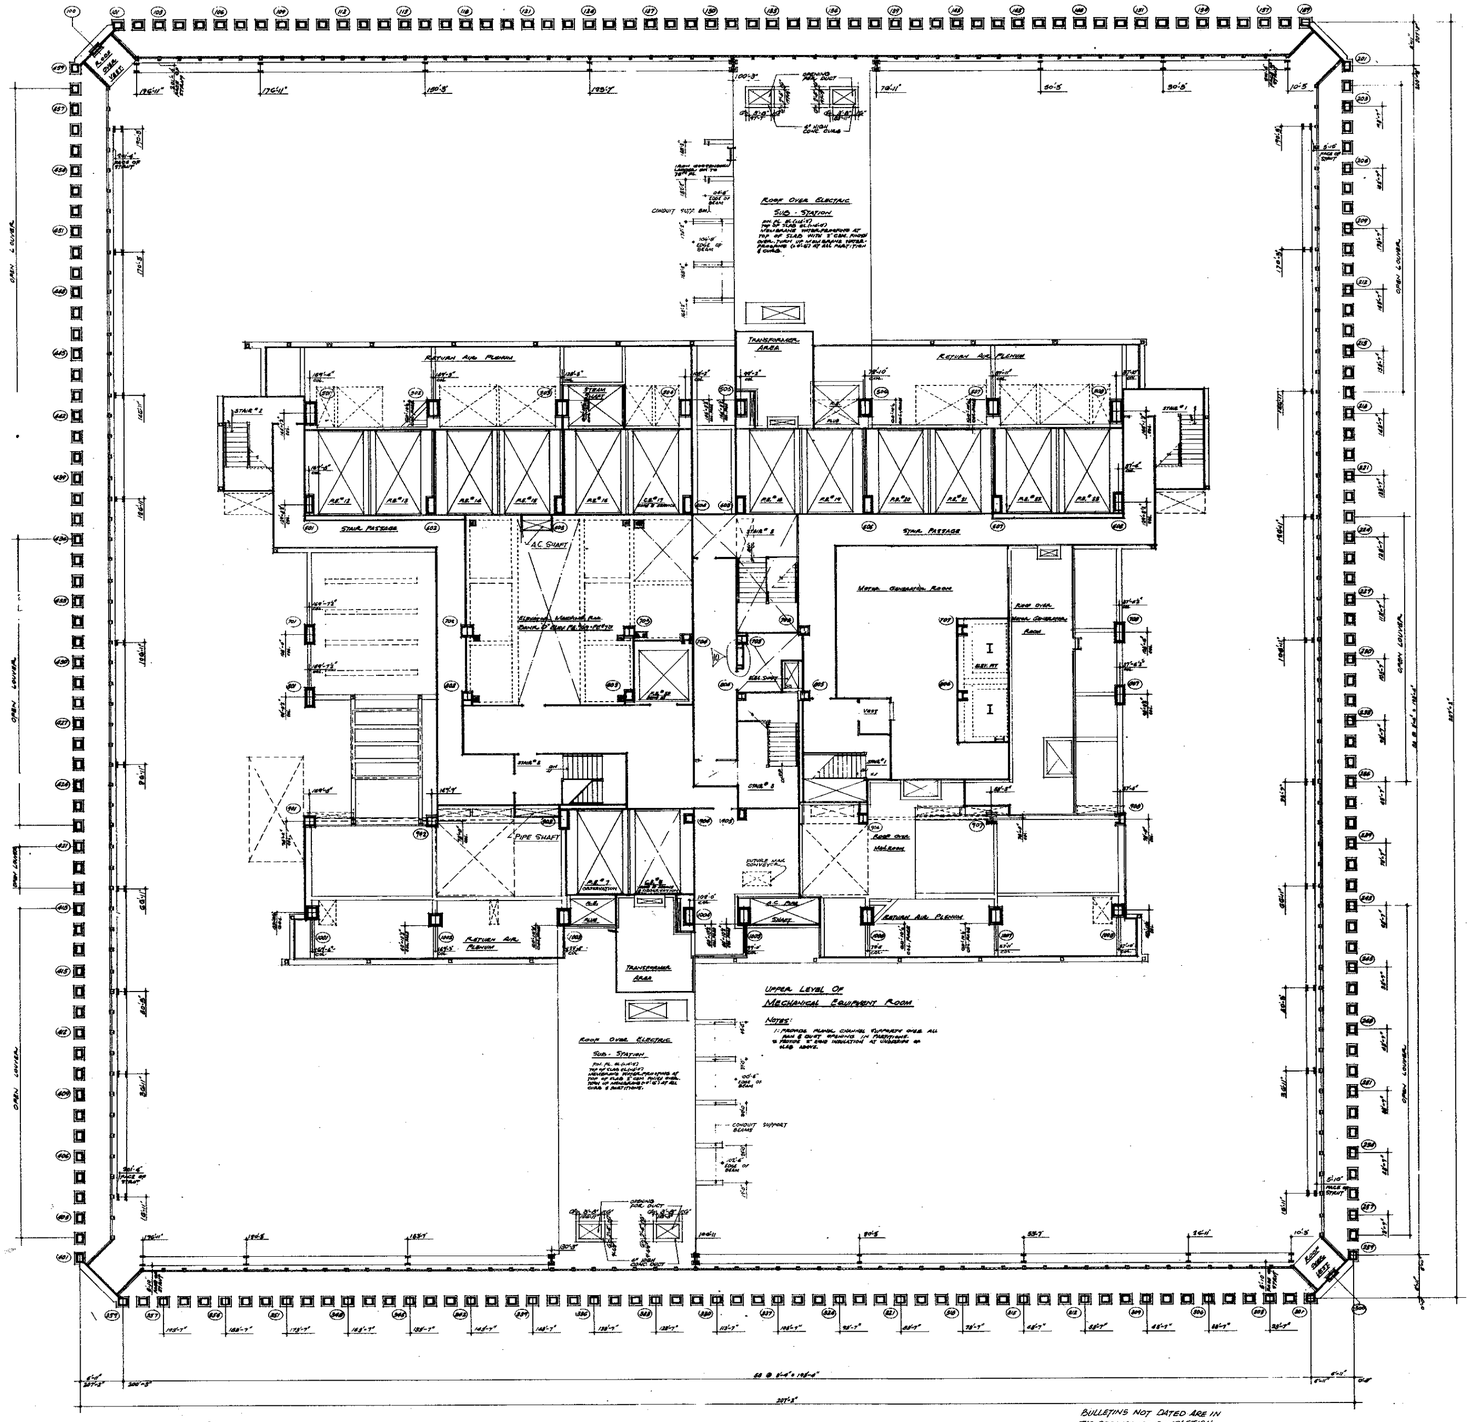


NORTH

NOTES

1. FOR GENERAL NOTES, KEY TO MATERIALS, SYMBOLS, ABBREVIATIONS, FINISH SCHEDULES, DOOR SCHEDULES AND SCHEDULES OF DEMINGS SEE DRAWINGS A-0.01 TO A-0.4.
2. FOR COMPLETE DIMENSIONS AND NOTES IN CORE AREA SEE 1/4" SCALE CORE DRAWING A-0.175.
3. ALL ELEVATIONS GIVEN THUS (20'-0") ARE IN RELATION TO FINISH FLOOR.
4. FOR MECHANICAL AND ELECTRICAL LAYOUTS SEE RESPECTIVE ENGINEERS DRAWINGS.
5. FOR TYPICAL STAIR DETAILS SEE DWG# A0.109 AND A0.305
6. WHERE NO SUSPENDED CEILINGS ARE CALLED FOR, DUCTS AS IN CLOSETS, STAIR, PASSAGES ETC., BOTTOM ELEVATION OF ALL PIPING AND DUCTWORK SHALL BE MAINTAINED AT 8'-0" ABOVE FINISHED FLOOR, TO PROVIDE FOR FUTURE CEILING INSTALLATION AND CLEARANCE OF FULL HEIGHT DOORS.

BULLETINS NOT DATED ARE IN THE PROCESS OF COMPLETION

CONTRACT BID — DRAWING date 8-1-68

NO.	DATE	BUL. NO.	BY
1	6-16-75	B-293	L.H.
2	10-8-73	B-220	L.H.
3	4-18-73	B-209	D.S.
4	VOID	B-199	D.S.
5	1-29-71	B-64	L.H.
6	7-27-69	B-15	J.M.
7	7-29-69	B-17	J.M.
8	11-1-68	B-7	M.M.
9	8-1-68	B-6	K.T.H.
10	5-1-68	B-1	D.G.

REVISIONS

APPROVED

REGISTERED ARCHITECT RICHARD ROTH NEW YORK

THE WORLD TRADE CENTER

THE PORT OF NEW YORK AUTHORITY

MINORU YAMASAKI & ASSOCIATES
MINORU YAMASAKI, ARCHITECT

EMERY ROTH & SONS
RICHARD ROTH, ARCHITECT

WORTHINGTON, SKILLING, HELLE & JACKSON
STRUCTURAL ENGINEERS

JAROS, BAUM & BOLLES
MECHANICAL ENGINEERS

JOSEPH R. LORING & ASSOCIATES
ELECTRICAL ENGINEERS

THE PORT OF NEW YORK AUTHORITY
PAVING, UTILITIES, FOUNDATIONS

TITLE: 76TH FLOOR PLAN
Upper Mech. Equip. Rm. Level

DRAWN		CHECKED	
SCALE	1/8"=1'-0"	DATE	7-31-67
PROJECT NUMBER		SHEET	OF
DRAWING NUMBER	A-B-129		