

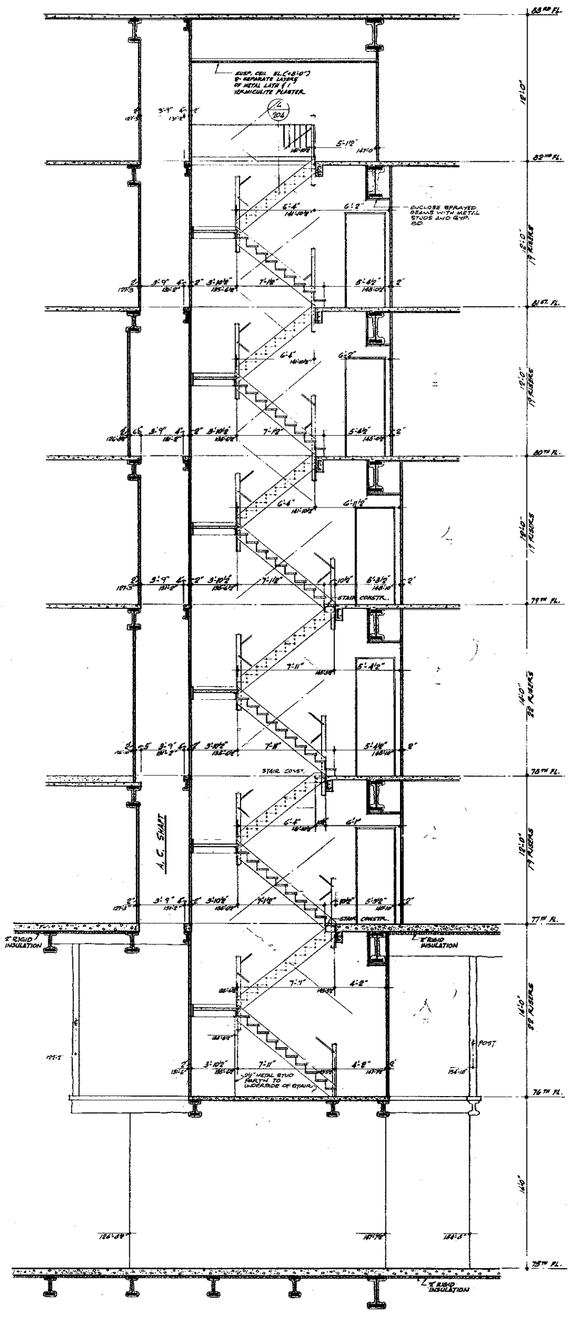


SECTION (A/131) THRU STAIR #1

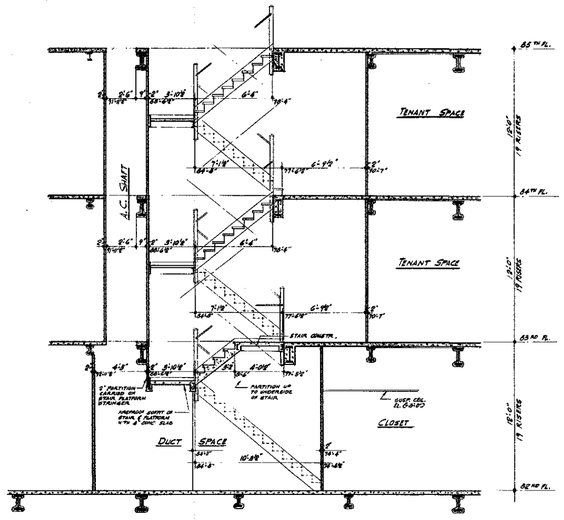

SECTION (B/131) THRU STAIR #1

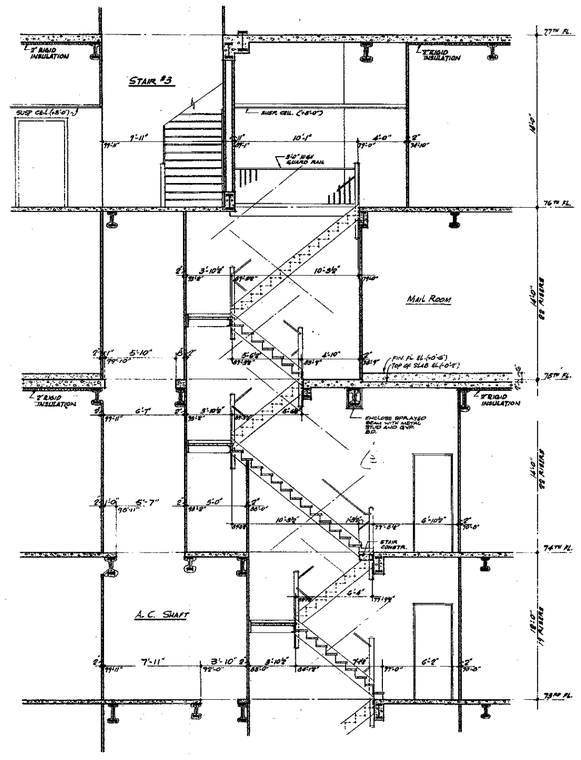

SECTION (C/131) THRU STAIR #1

NOTES

1 - FOR GENERAL NOTES, KEY TO MATERIALS, SYMBOLS, ABBREVIATIONS, FINISH SCHEDULES, DOOR SCHEDULES AND SCHEDULES OF DRAWINGS SEE DRAWINGS #A.B.1 TO A.B.6

2- ALL ELEVATIONS GIVEN THUS (-8'-10") ARE IN RELATION TO FINISH FLOOR.

3. FOR TYPICAL STAIR DETAILS SEE DWGS#A.B.201 AND A.B.205

4. WHERE NO SUSPENDED CEILINGS ARE CALLED FOR, SUCH AS IN CLOSETS, STAIR PASSAGES ETC, BOTTOM ELEVATION OF ALL PIPING AND DUCTWORK SHALL BE MAINTAINED AT 8'-6" ABOVE FINISHED FLOOR TO PROVIDE FOR FUTURE CEILING INSTALLATION AND CLEARANCE OF FULL HEIGHT DOORS.

5. FOR TYPICAL PARTITION DETAILS SEE DRAWINGS A.AB-206 TO A.AB-216

BULLETINS NOT DATED ARE IN THE PROCESS OF COMPLETION

CONTRACT BID DRAWING date 9-1-68

NO.	DATE	BUL. NO.	BY
A	9-20-69	B-18	PG
A	8-1-68	B-6	ATK
A	5-1-68	B-1	PG

REVISIONS

REGISTERED ARCHITECT RICHARD ROTH NO. 019 STATE OF NEW YORK

APPROVED

CHIEF, PLANNING DIVISION

DATE

THE WORLD TRADE CENTER

THE PORT OF NEW YORK AUTHORITY

MINORU YAMASAKI & ASSOCIATES
MINORU YAMASAKI, ARCHITECT

EMERY ROTH & SONS
RICHARD ROTH, ARCHITECT

WORTHINGTON, SKILLING, HELLE & JACKSON
STRUCTURAL ENGINEERS

JAROS, BAUM & BOLLES
MECHANICAL ENGINEERS

JOSEPH R. LORING & ASSOCIATES
ELECTRICAL ENGINEERS

THE PORT OF NEW YORK AUTHORITY
PAVING, UTILITIES, FOUNDATIONS

1/8"=1'-0" 0 1' 2' 3' 4 8' 12

TITLE: STAIR SECTIONS
STAIR #1

DRAWN		CHECKED	
SCALE	1/8"=1'-0"	DATE	7-31-67
PROJECT NUMBER		SHEET	OF
DRAWING NUMBER	A-B-131		