

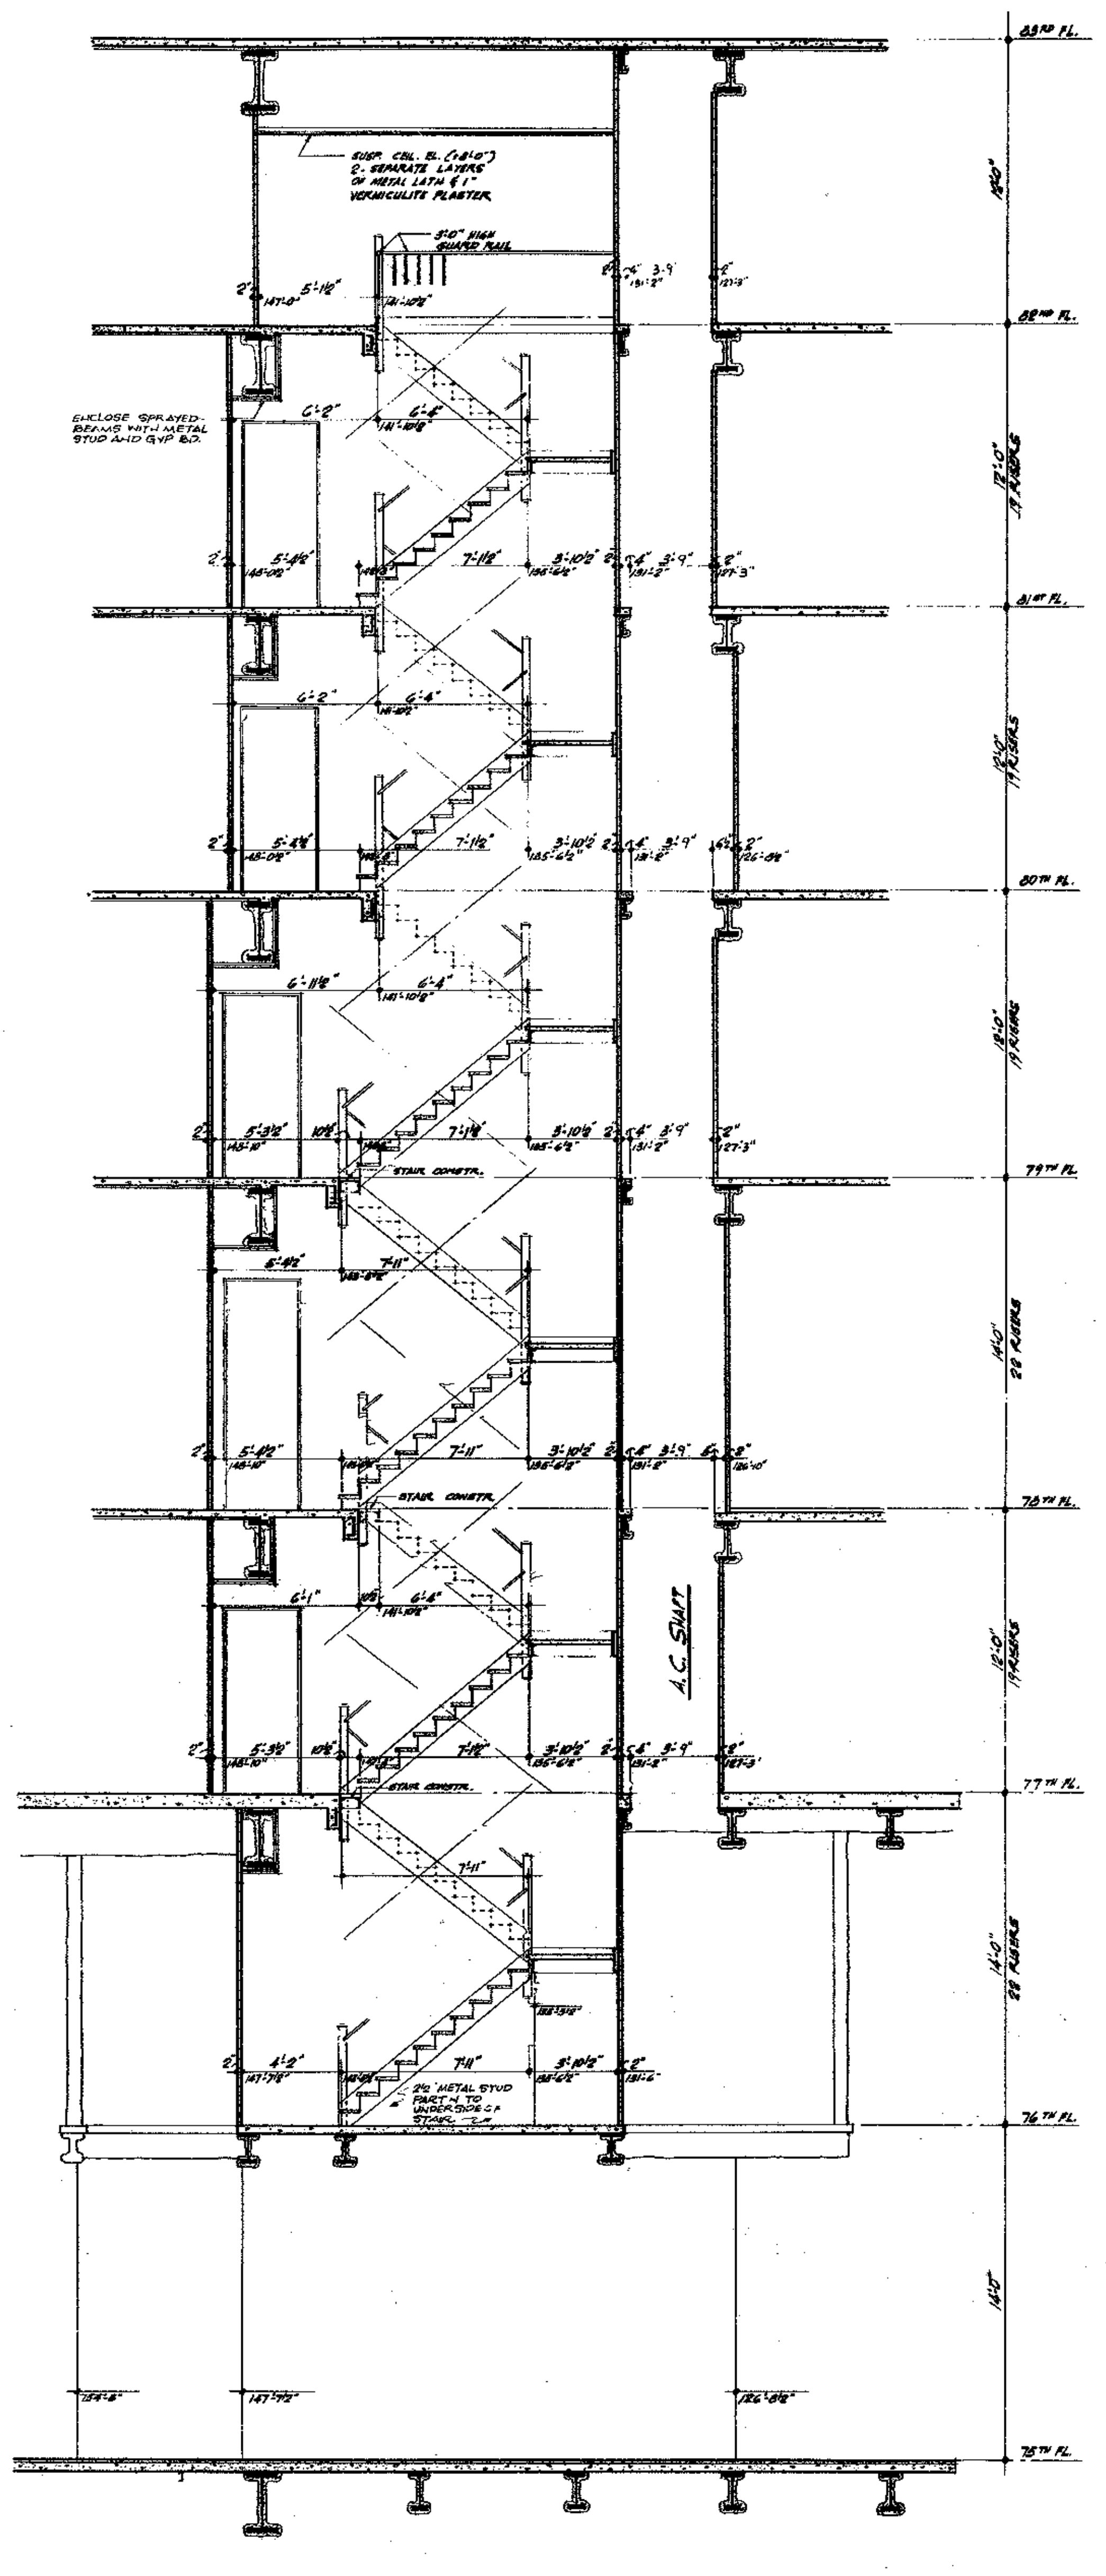



SECTION (D/132) THRU STAIR #2

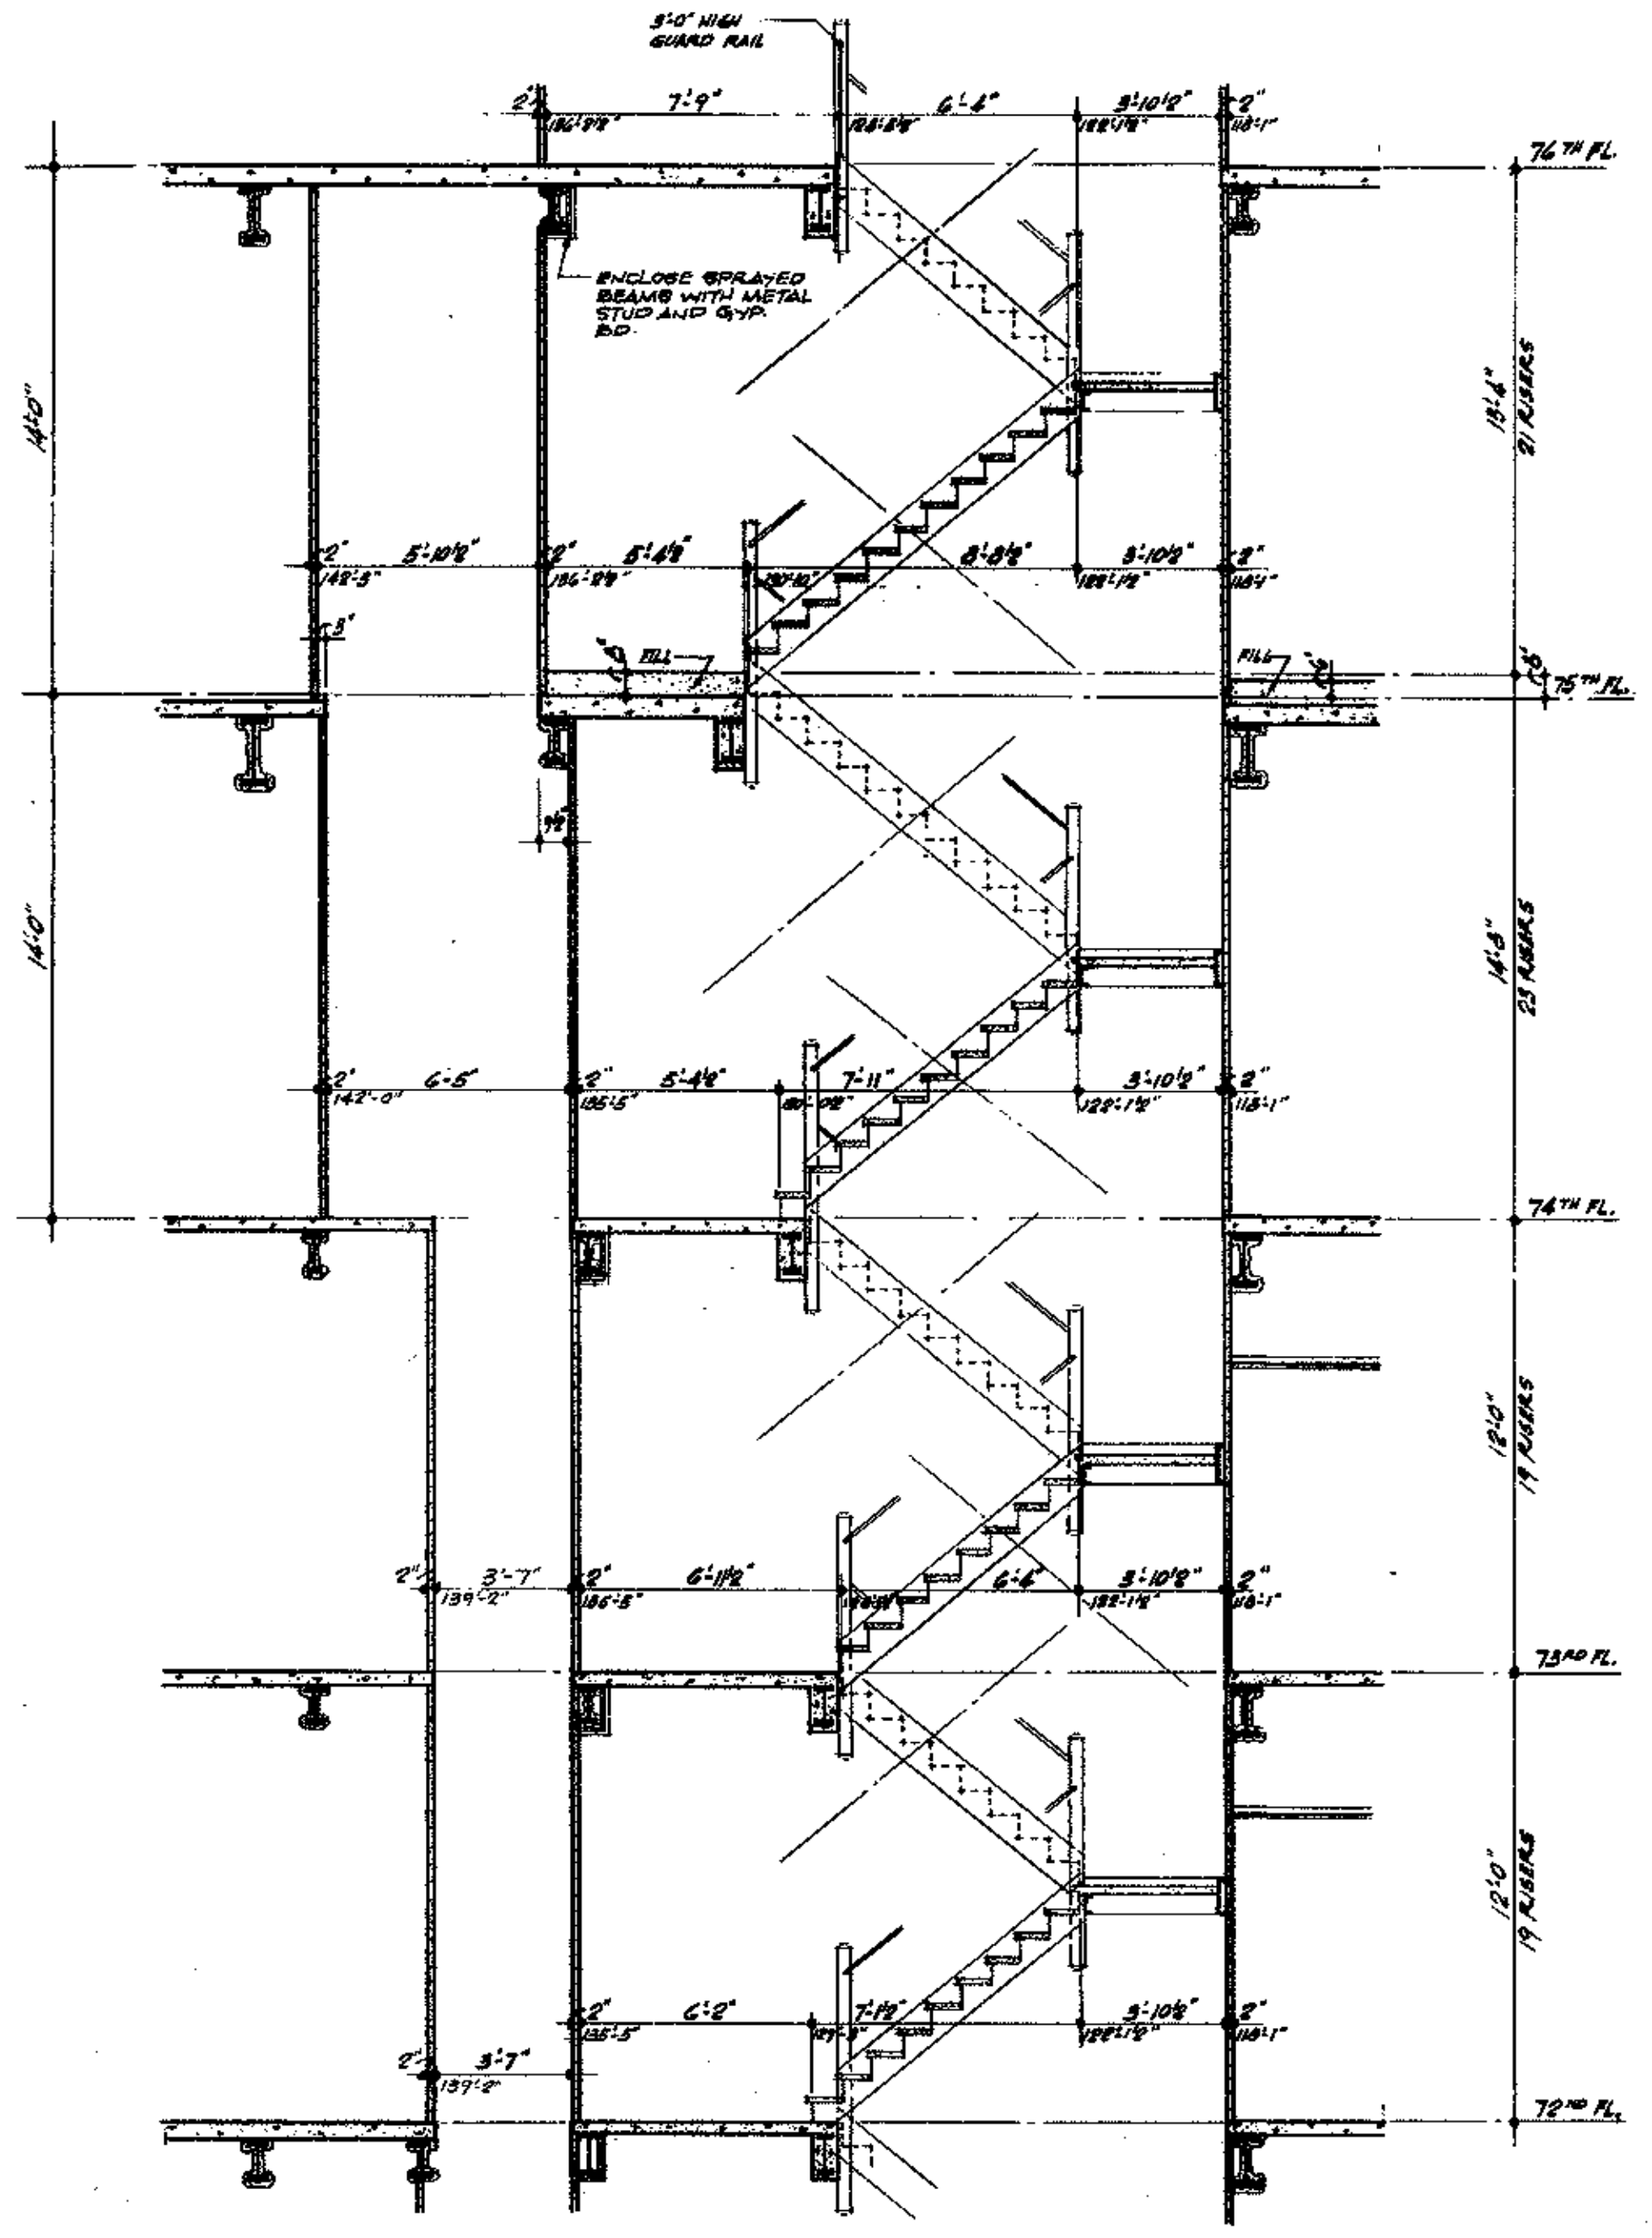


SECTION (E/132) THRU STAIR #2

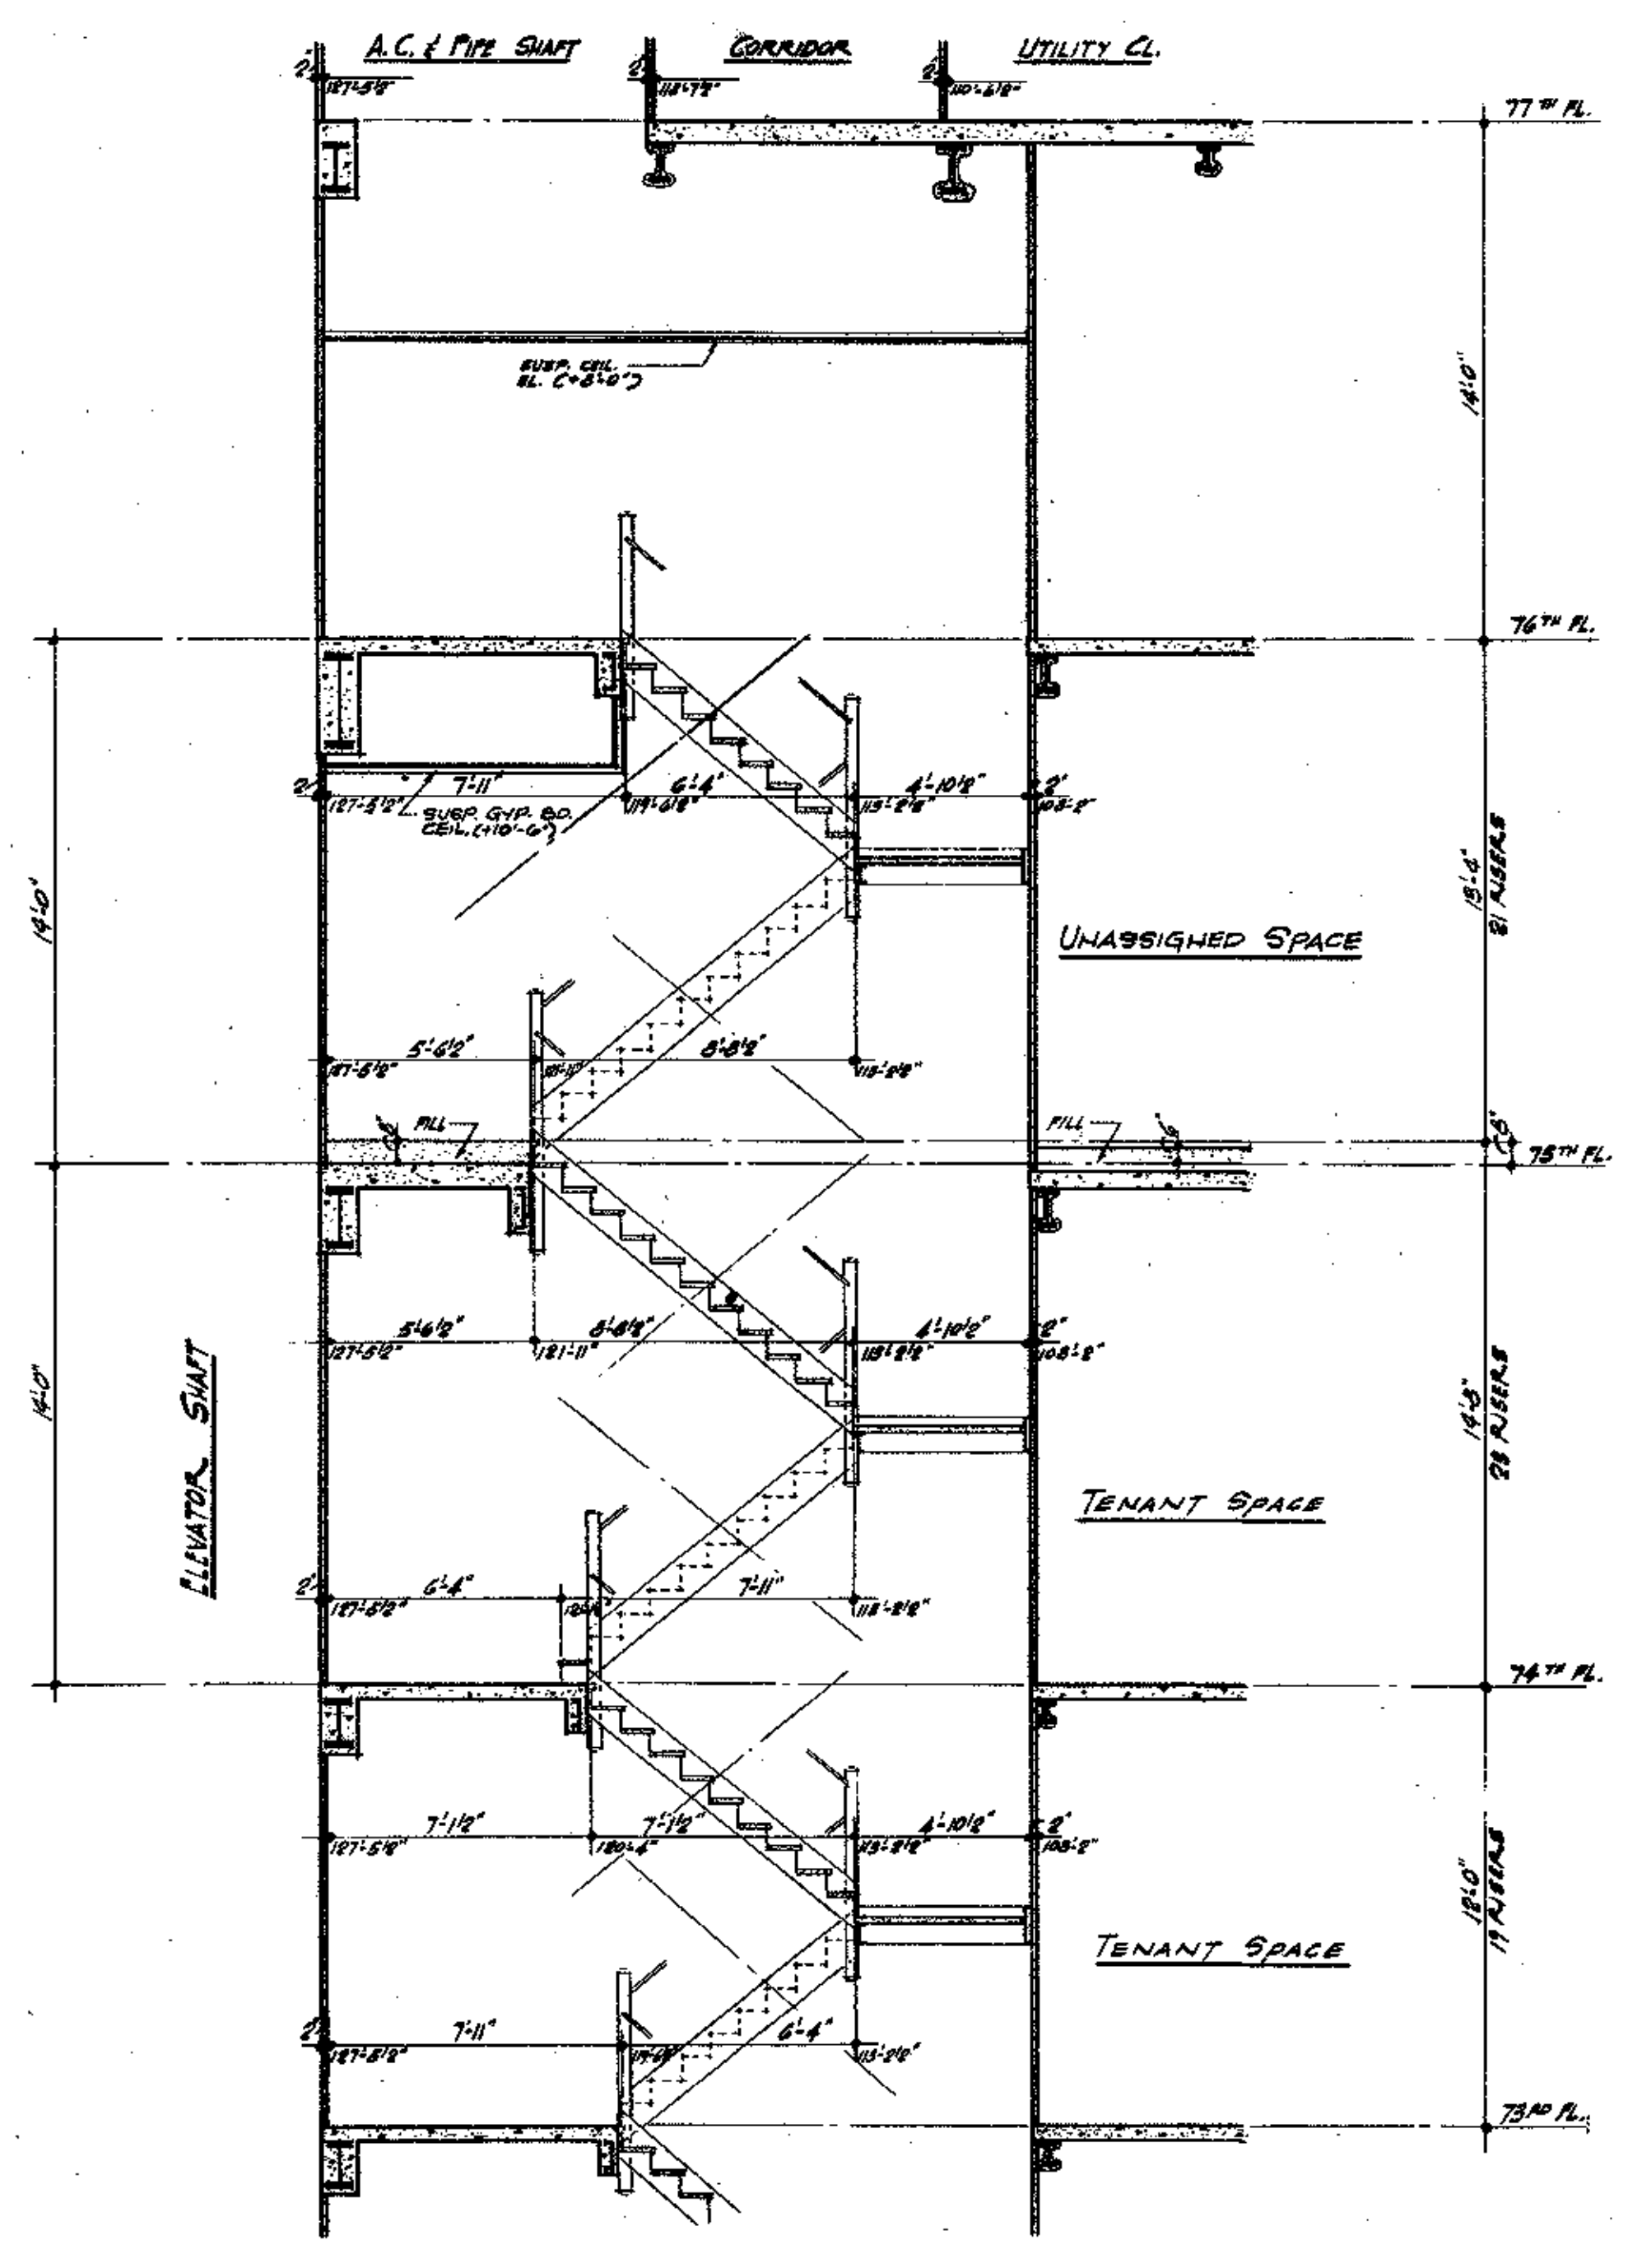

SECTION (G/132) THRU STAIR #3

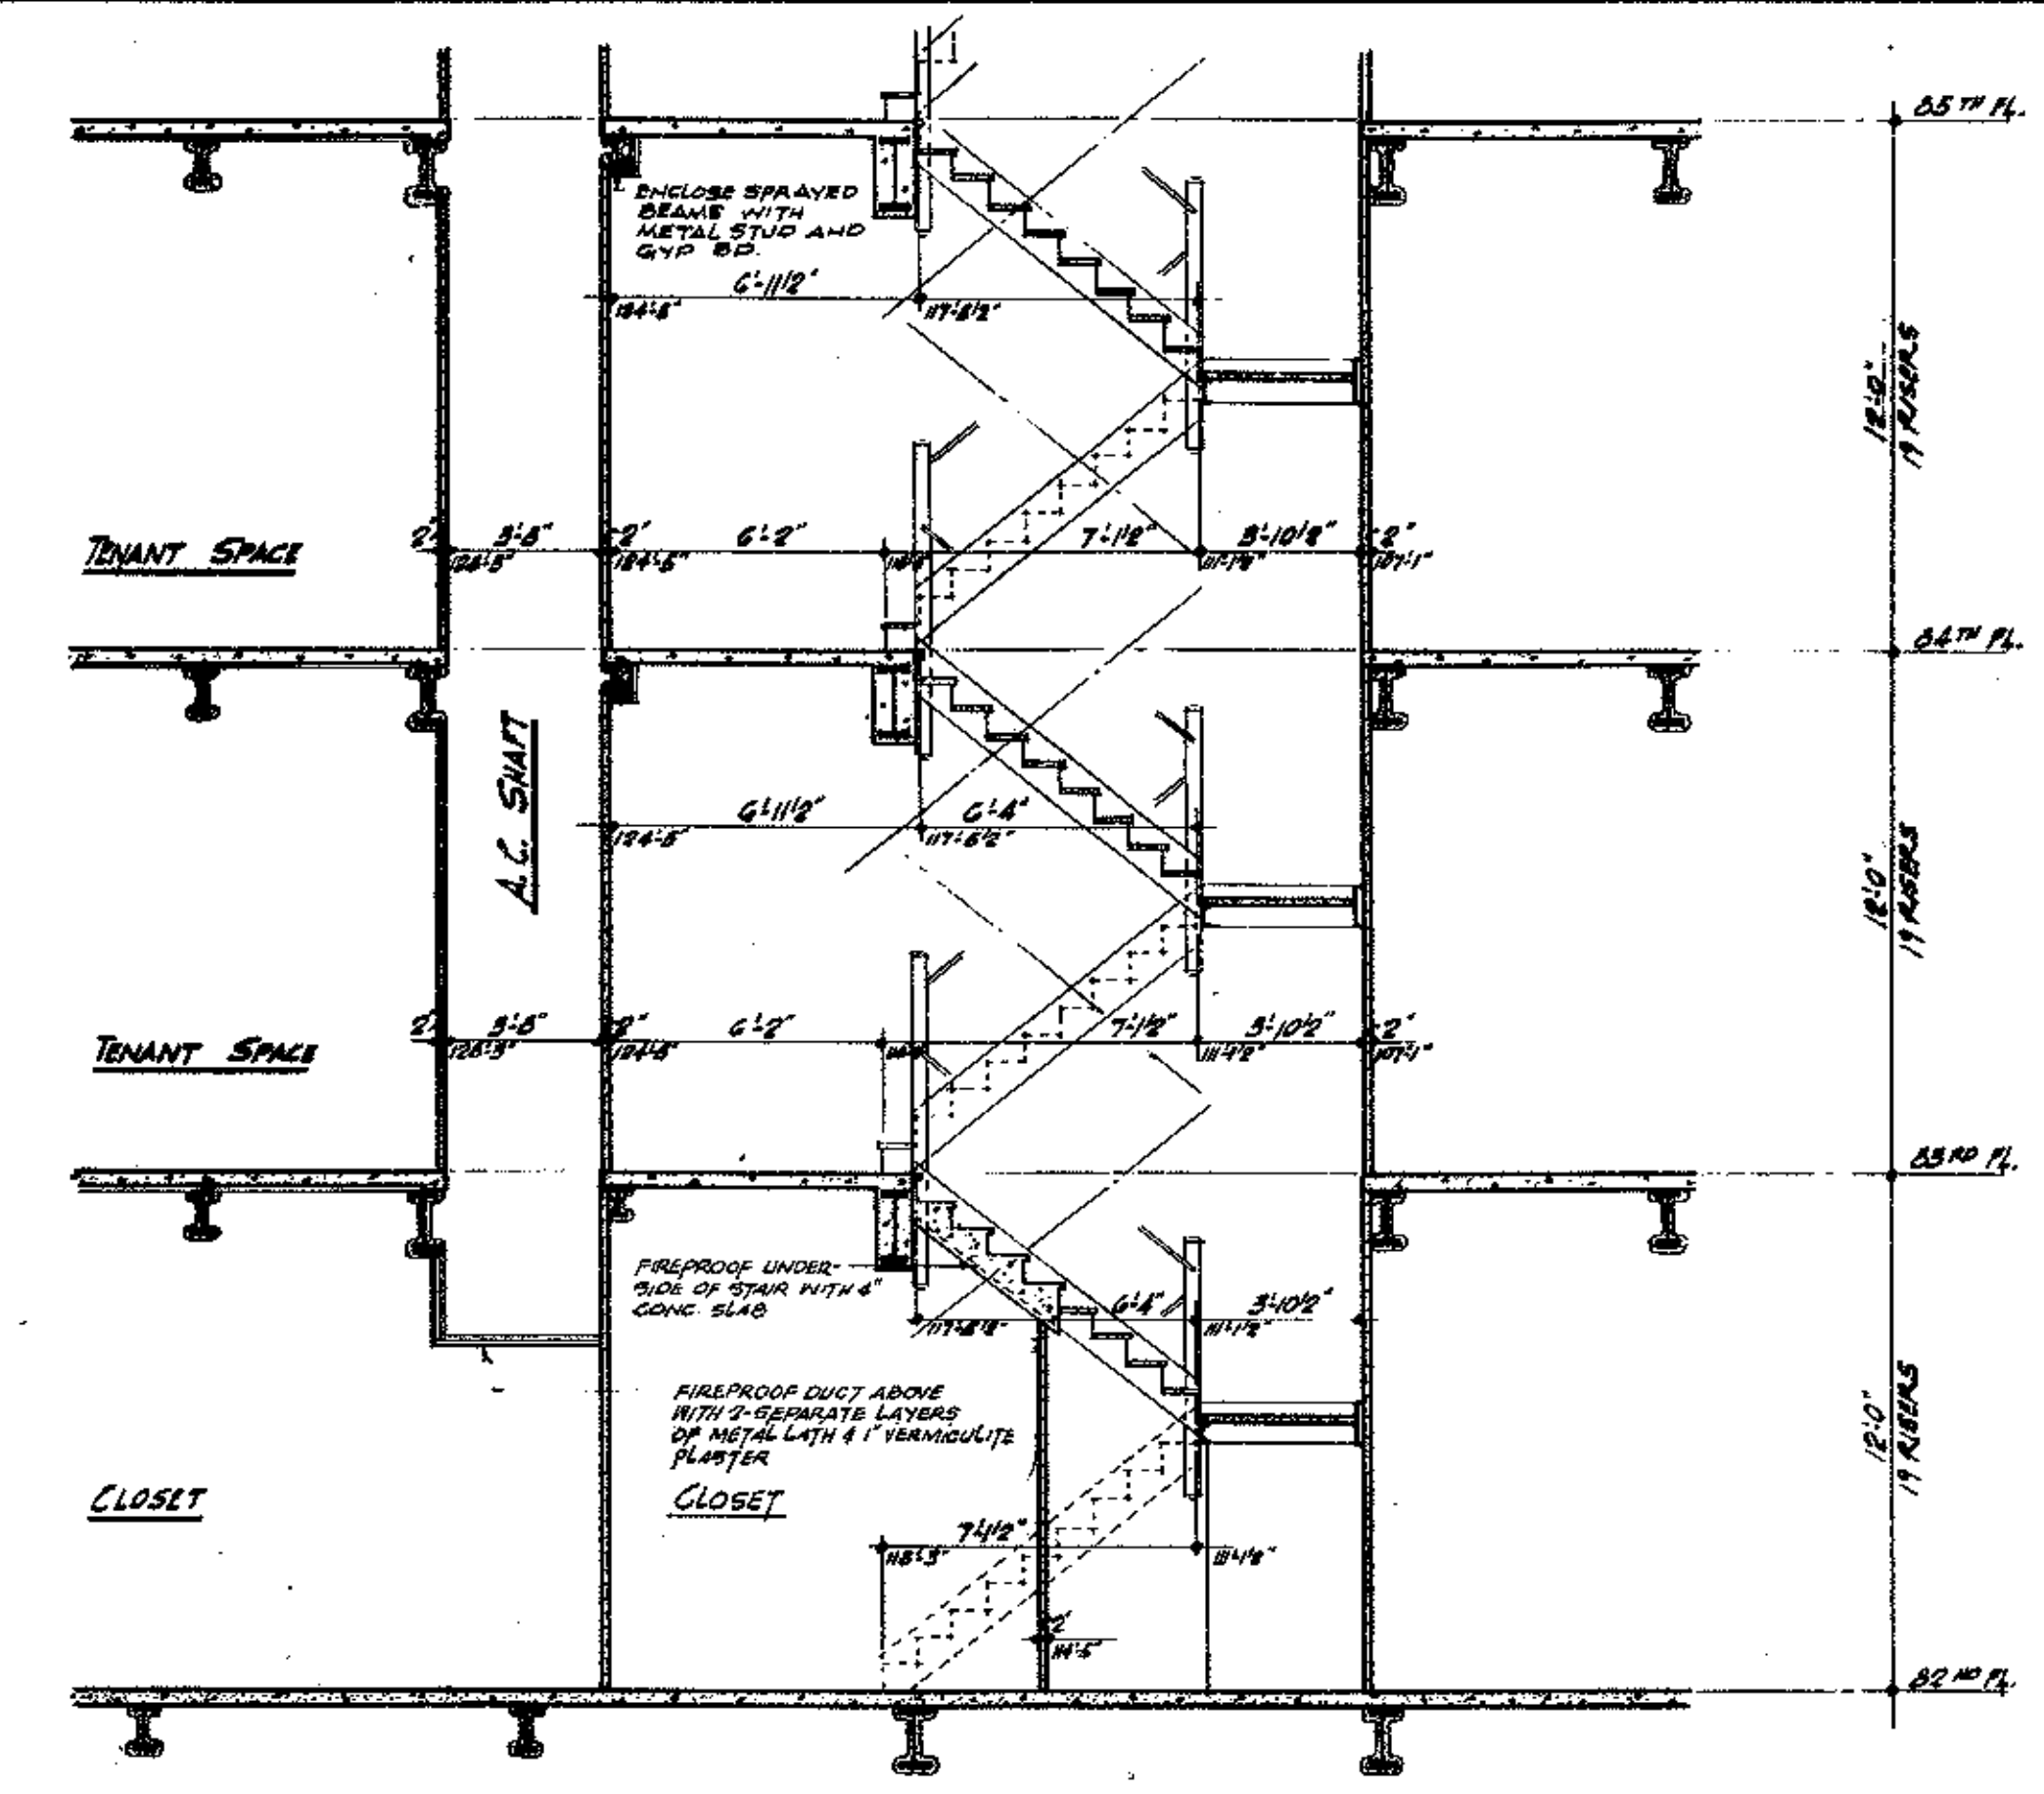

SECTION (F/132) THRU STAIR #2

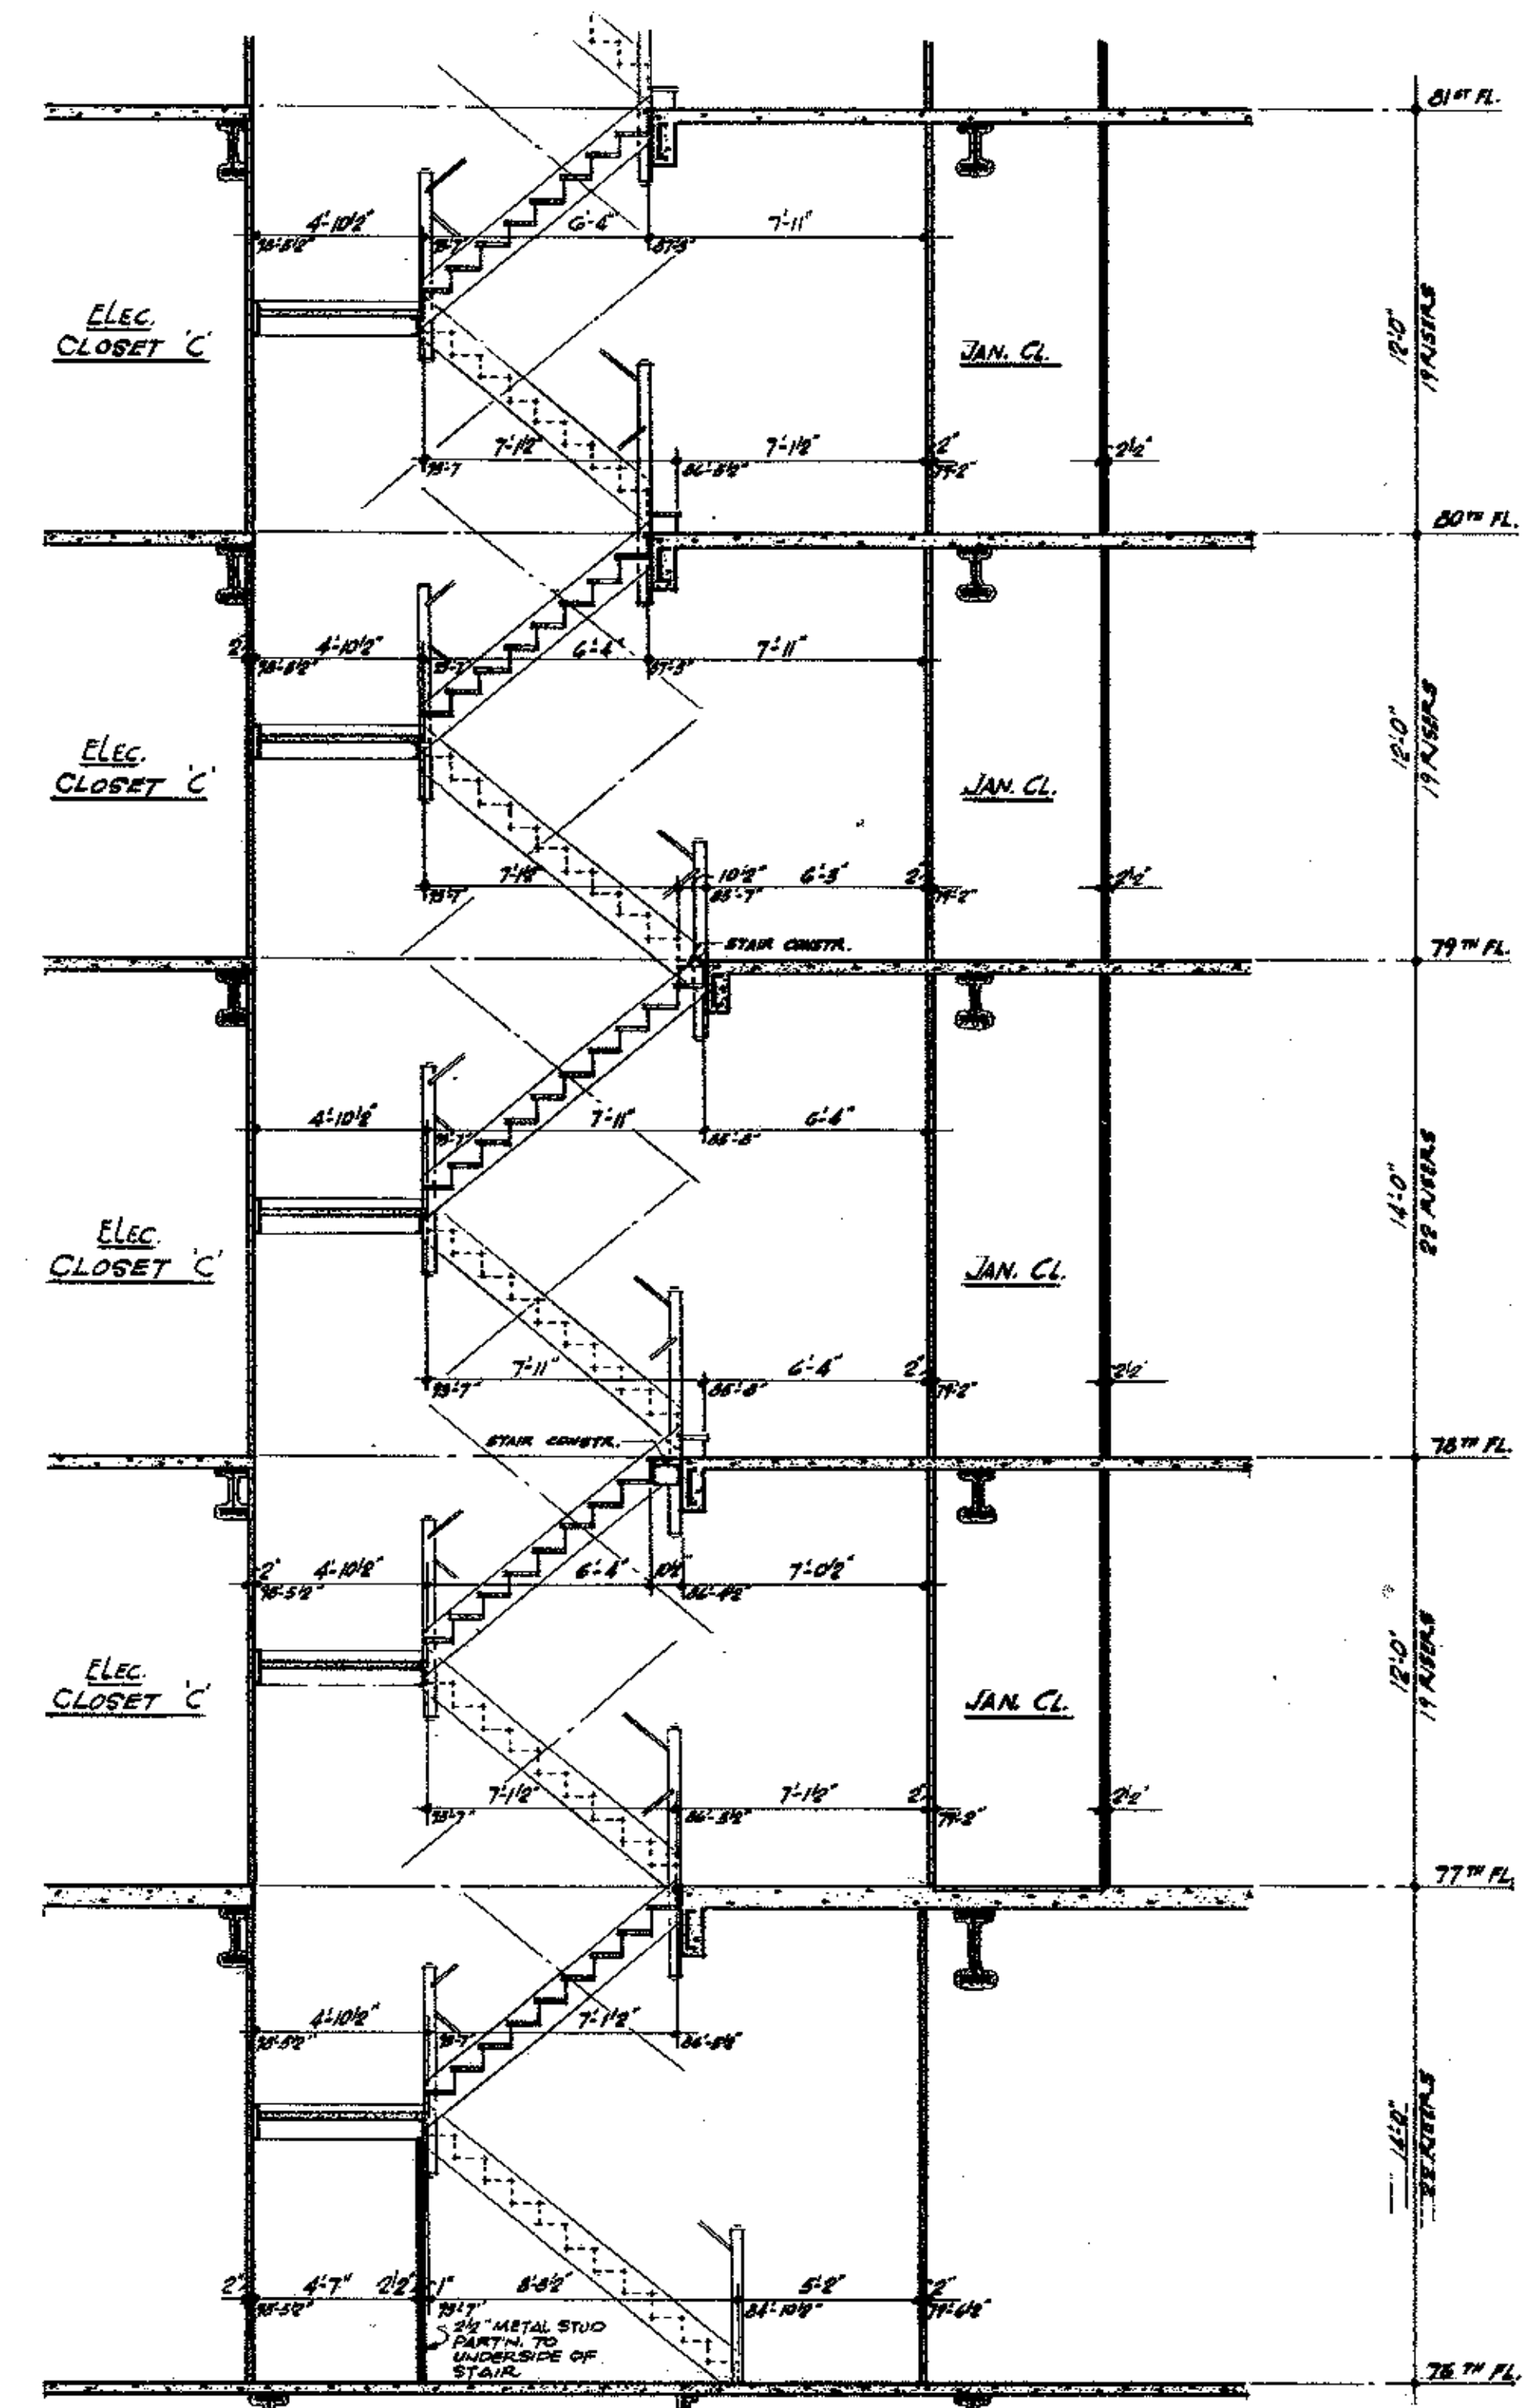

SECTION (H/132) THRU STAIR #3

NOTES

1. FOR GENERAL NOTES, KEY TO MATERIALS, SYMBOLS, ABBREVIATIONS, FINISH SCHEDULES, DOOR SCHEDULES AND SCHEDULES OF DRAWINGS SEE DRAWINGS #A-6.1 TO A-8.6
2. ALL ELEVATIONS GIVEN THUS (10'-0") ARE IN RELATION TO FINISH FLOOR.
3. FOR TYPICAL STAIR DETAILS SEE DWG. #AAB 204 AND AAB206
4. WHERE NO SUSPENDED CEILINGS ARE CALLED FOR, SUCH AS IN CLOSETS, STAIR PASSAGES ETC., BOTTOM ELEVATION OF ALL PIPING AND DUCTWORK SHALL BE MAINTAINED AT 8'-4" ABOVE FINISHED FLOOR, TO PROVIDE FOR FUTURE CEILING INSTALLATION AND CLEARANCE OF FULL HEIGHT DOORS.
5. CANTS ARE REQUIRED ON ALL BEAM PROJECTIONS OVER 2½" NOMINAL (1" ACTUAL) DIMENSION, IN ELEVATOR SHAFTS & SHALL BE MINIMUM 75° FROM HORIZONTAL. SEE TYPICAL DETAILS.
6. FOR TYPICAL PARTITION DETAILS SEE DRAWINGS A-AB-206 TO A-AB-212.

BULLETINS NOT DATED ARE IN THE PROCESS OF COMPLETION

CONTRACT BID DRAWING date 8-1-68

NO.	DATE	BUL. NO.	BY	NO.	DATE	BUL. NO.	BY
				5	1-29-71	B-85	L.J.
				4	9-29-69	B-34	L.J.
				3	9-29-69	B-12	D.G.
				2	9-29-69	B-24	D.G.
				1	8-1-68	B-6	R.T.H.

REVISIONS | REVISIONS

APPROVED

CHIEF, PLANNING DIVISION

DATE

REGISTERED ARCHITECT — RICHARD ROTH — STATE OF NEW YORK

THE WORLD TRADE CENTER

THE PORT OF NEW YORK AUTHORITY

MINORU YAMASAKI & ASSOCIATES
MINORU YAMASAKI, ARCHITECT

EMERY ROTH & SONS
RICHARD ROTH, ARCHITECT

WORTHINGTON, SKILLING, HELLE & JACKSON
STRUCTURAL ENGINEERS

JAROS, BAUM & BOLLES
MECHANICAL ENGINEERS

JOSEPH R. LORING & ASSOCIATES
ELECTRICAL ENGINEERS

THE PORT OF NEW YORK AUTHORITY
PAVING, UTILITIES, FOUNDATIONS

1/4"=1'-0" 0 1' 2' 3' 4 8 12

TITLE: STAIR SECTIONS — STAIR #2 & #3

DRAWN		CHECKED	
SCALE	1/4"=1'-0"	DATE	7-31-67
PROJECT NUMBER		SHEET	OF
DRAWING NUMBER	A-B-132		