
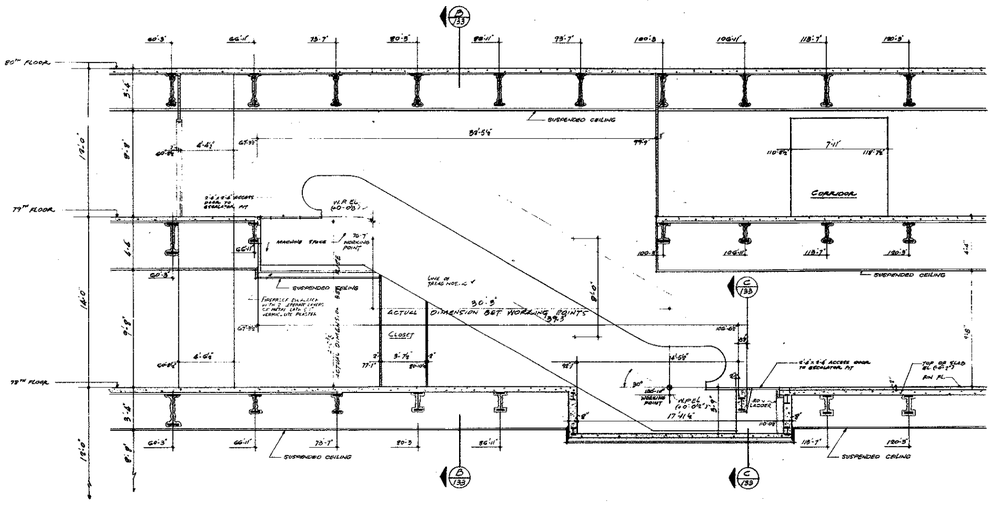



SECTION (A/133) THRU ESCALATOR B-9 & B-10

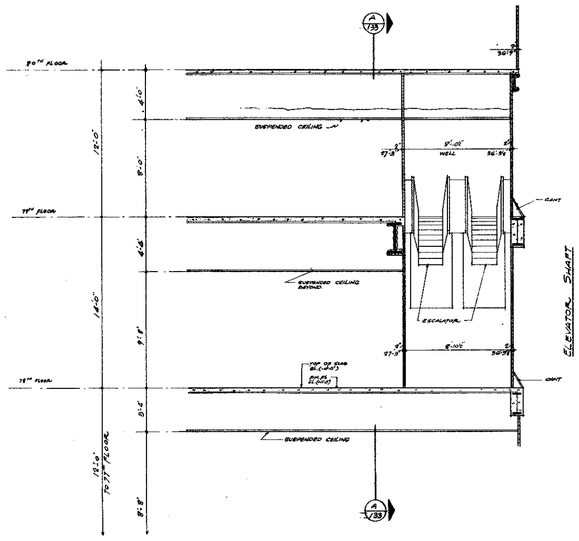


SECTION (B/133)

NOTES:


1. FOR GENERAL NOTES, KEY TO MATERIALS, SYMBOLS, ABBREVIATIONS, FINISH SCHEDULES, DOOR SCHEDULES, AND SCHEDULES OF DRAWINGS SEE DRAWING 4
2. ALL ELEVATIONS GIVEN ARE (TOP OF) ARE IN RELATION TO FINISHED FLOOR.
3. FOR MECHANICAL AND ELECTRICAL LEGENDS SEE RESPECTIVE ENGINEERING DRAWINGS.
4. FINISH FLOOR ELEVATION AND TOP OF SLAB ELEVATIONS ARE (00-0") UNLESS OTHERWISE SHOWN OR NOTED.
5. WHERE NO SUSPENDED CEILINGS ARE CALLED FOR, SUCH AS IN CLOSETS, STAIR, PASSAGES ETC., BOTTOM ELEVATION OF ALL PIPING AND DUCTWORK SHALL BE MAINTAINED AT 8'-6" ABOVE FINISHED FLOOR, TO PROVIDE FOR FUTURE CEILING INSTALLATION AND CLEARANCE OF FULL HEIGHT DOORS.
6. FOR ADDITIONAL DETAILS AND SECTIONS OF ESCALATORS SEE DWG. A-AB-155
7. GROUTE LARGE REQUIRED ON ALL BEAM PROJECTIONS OVER 12" NOMINAL (13" ACTUAL) DIMENSION IN ELEVATOR SHAFTS AND SHALL BE MINIMUM 12" FROM HORIZONTAL SEAM TYPICAL DETAILS
8. FINAL ELEVATION, DETAILS, FINISHES AND ADDITIONAL SECTION SEE DWGS. A-AB-236 TO A-AB-239
9. FOR TYPICAL PARTITION DETAILS SEE DWG. A-AB-206 TO A-AB-212

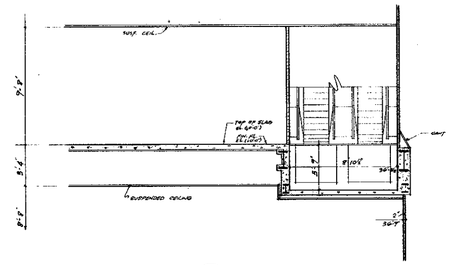


SECTION (C/133)

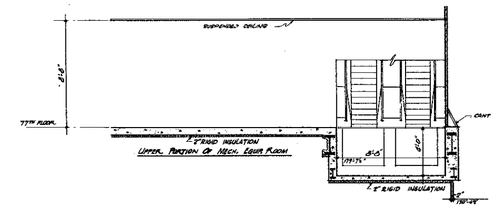


SECTION (F/133)

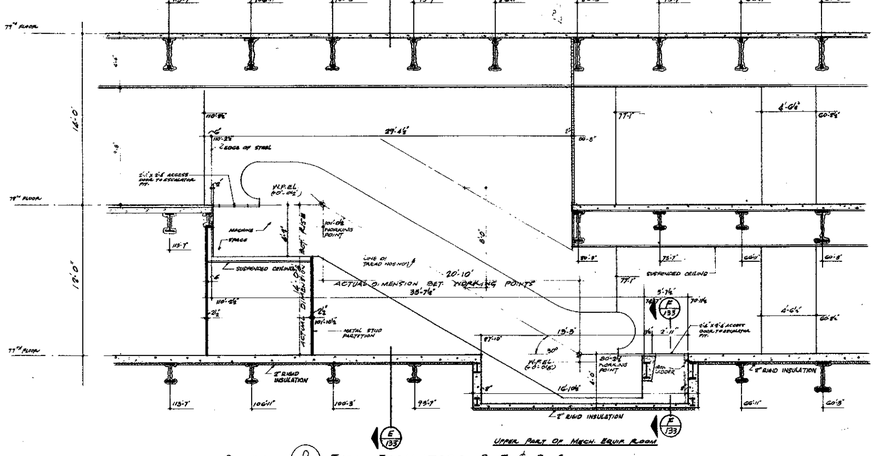

SECTION (D/133) THRU ESCALATORS B-7 & B-8

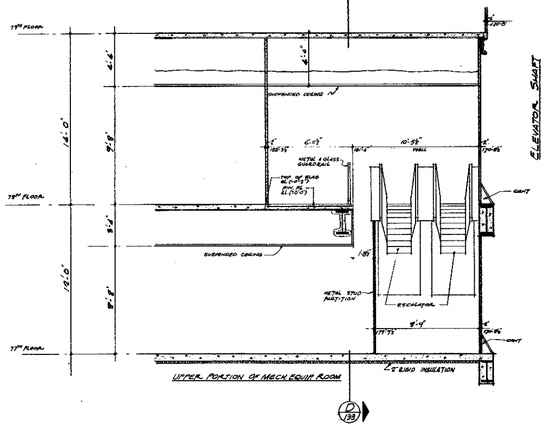

SECTION (E/133)

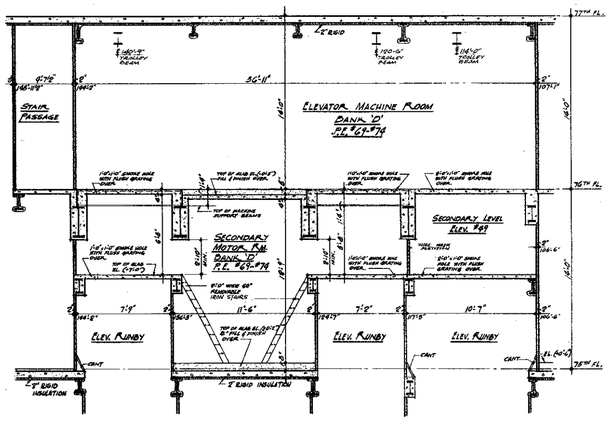

SECTION (G/133) THRU ELEVATOR MACHINE ROOM

CONTRACT BID DRAWING date 8-1-68

BULLETIN NO. DATED ARE IN THE PROCESS OF PREPARATION

NO.	DATE	BUL. NO.	BY
6	9-10-74	B-214	L.J.
5	3-19-74	B-247	L.J.
4	12-12-73	B-280	L.C.
3	6-26-71	B-118	D.T.
2	9-29-69	B-13	J.N.
1	9-23-69	B-12	J.N.
A	11-1-68	B-7	M.M.
1	8-1-68	B-6	R.F.M.

REVISIONS

APPROVED

CHIEF, PLANNING DIVISION

DATE

REGISTERED ARCHITECT STATE OF NEW YORK NO. 017

1/4"=1'-0" 0 1 2 3 4' 8' 12

THE WORLD TRADE CENTER

THE PORT OF NEW YORK AUTHORITY

MINORU YAMASAKI & ASSOCIATES
MINORU YAMASAKI, ARCHITECT

EMERY ROTH & SONS
RICHARD ROTH, ARCHITECT

WORTHINGTON, SKILLING, HELLE & JACKSON
STRUCTURAL ENGINEERS

JAROS, BAUM & BOLLES
MECHANICAL ENGINEERS

JOSEPH R. LORING & ASSOCIATES
ELECTRICAL ENGINEERS

THE PORT OF NEW YORK AUTHORITY
PAVING, UTILITIES, FOUNDATIONS

TITLE: ELEVATOR MACHINE ROOM & ESCALTOR SECTIONS
ELEVATORS #61-74 & #89
ESCALATORS B-7, B-8, B-9, B-10

DRAWN		CHECKED	
SCALE	1/4"=1'-0"	DATE	7-31-67
PROJECT NUMBER		SHEET	OF
DRAWING NUMBER			A·B·133