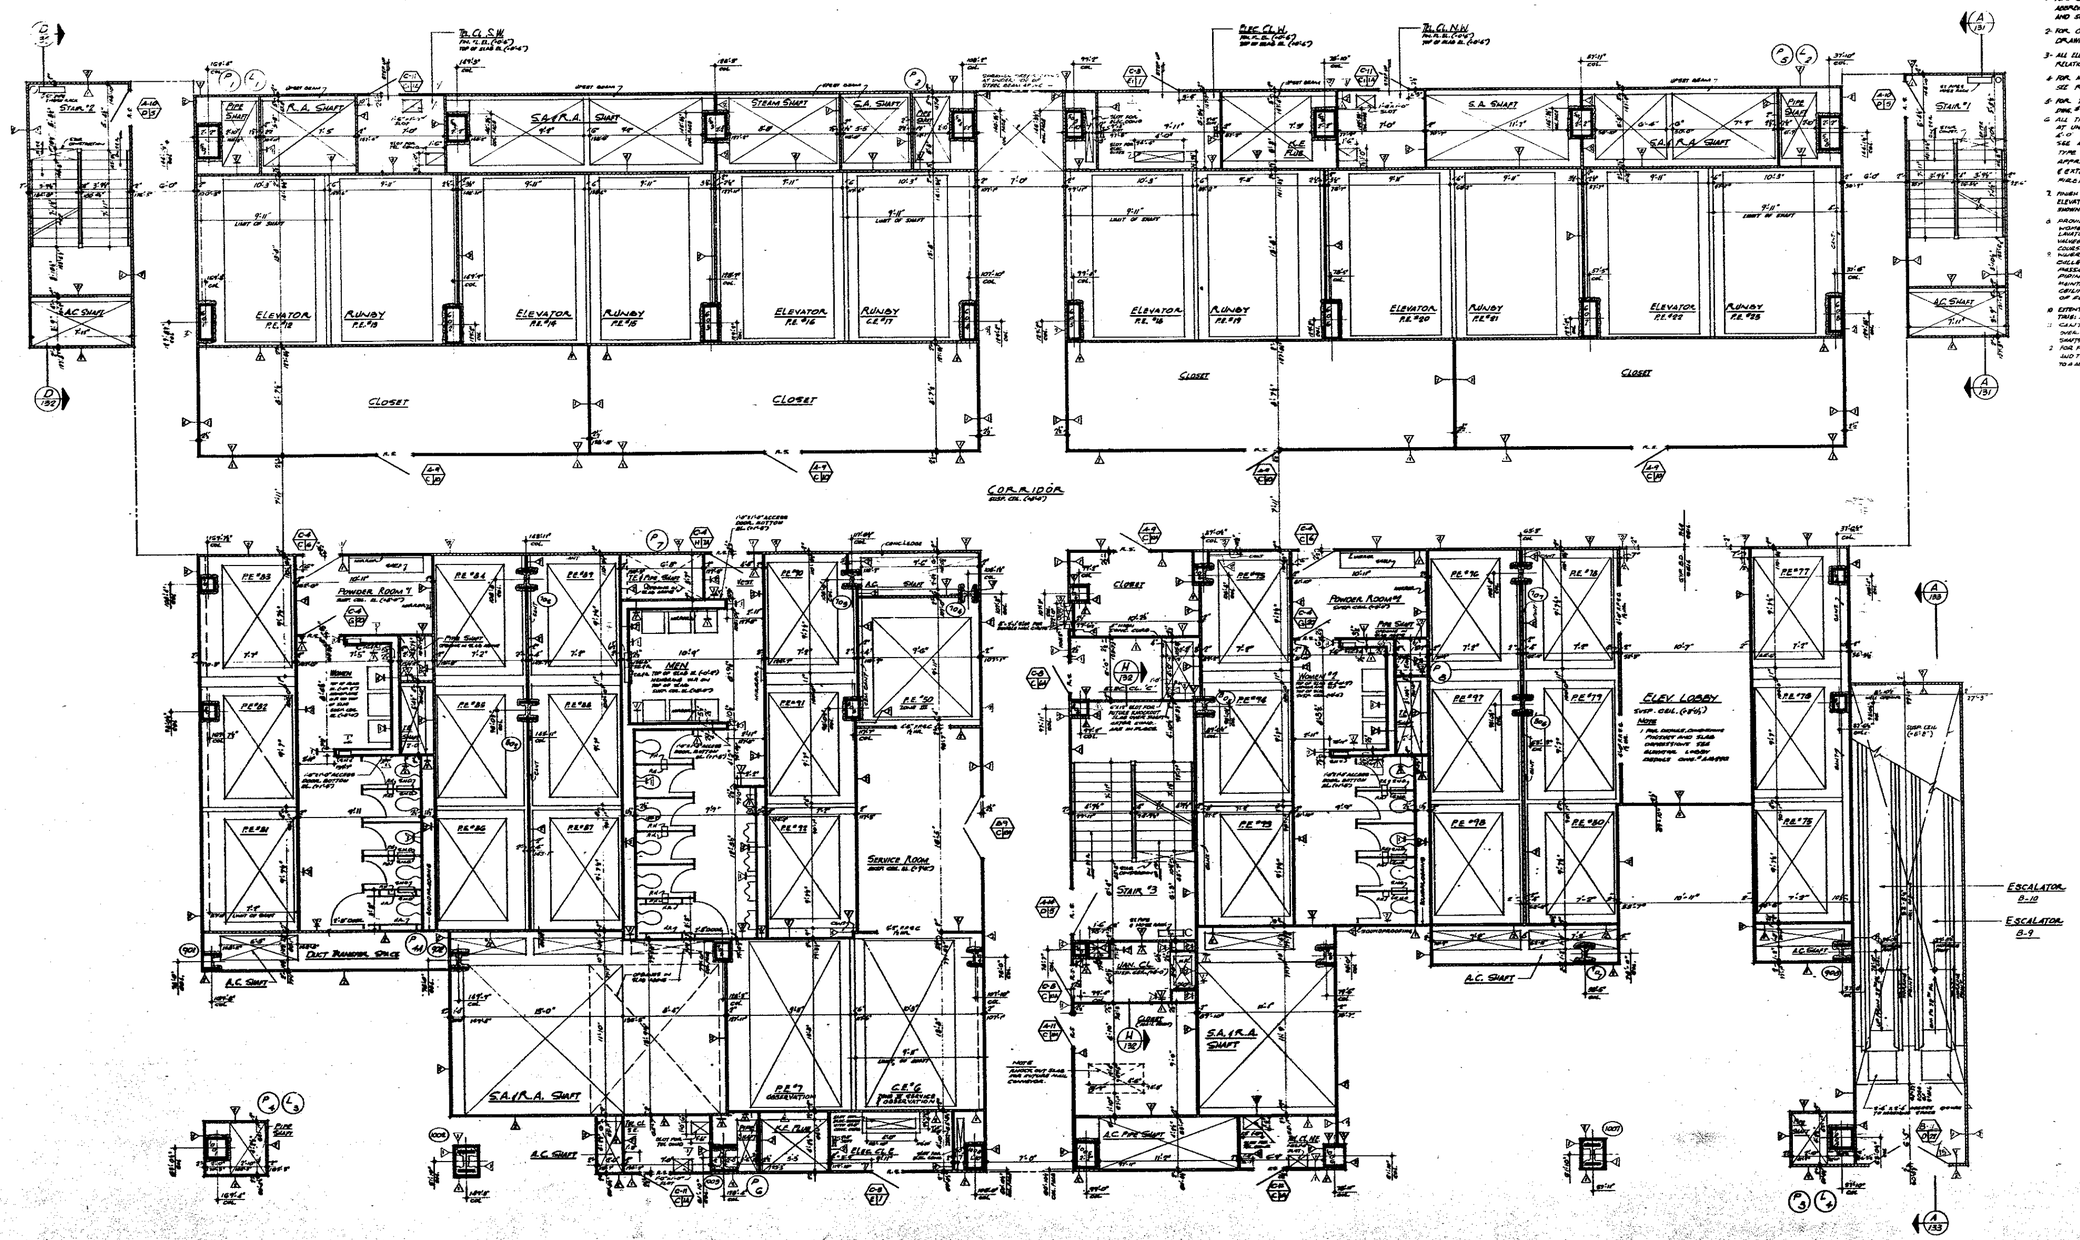


NOTES

1. FOR GENERAL NOTES, KEY TO MATERIALS, SYMBOLS, ABBREVIATIONS, FINISH SCHEDULES, DOOR SCHEDULES AND SCHEDULES OF DRAWINGS SEE A-0.1 TO A-0.9
2. FOR COMPLETE 1/8" SCALE FLOOR PLAN SEE DRAWING # A-B-138
3. ALL ELEVATIONS GIVEN THUS (0'-0") ARE IN RELATION TO FINISH FLOOR.
4. FOR MECHANICAL AND ELECTRICAL LAYOUTS SEE RESPECTIVE ENGINEERS DRAWINGS
5. FOR TYPICAL STAIRS DETAILS SEE DWG. # A-2.1-104 AND A-2.1-205
6. ALL TRENCH HEADERS TO BE FIREPROOFED AT UNDERSIDE OF SLAB FOR A WIDTH OF 6'-0" WITH 3 SIDES OF THE DUCTWORK SEE ARCHITECTURAL SPECIFICATIONS FOR TYPE AND MISC. ZINC HEADER & CONTRACTOR APPROVED SHOP DWGS FOR LOCATION & EXTENT OF TRENCH HEADER AND FIREPROOFING
7. FINISH FLOOR ELEVATION AND TOP OF SLAB ELEVATIONS ARE (12'10") UNLESS OTHERWISE SHOWN OR NOTED.
8. PROVIDE SOAP DISPENSERS AT ALL MEN AND WOMEN TOILETS, ONE DISPENSER AT EACH LAVATORY, ACCESS DOORS TO SOAP DISPENSER VALVES TO BE LOCATED IN ACCORDANCE WITH T.I.E. DRAWING. SEE TYPICAL TOILET DETAILS DWG. A-2.2-204
9. WHERE NO SUSPENDED CEILINGS ARE CALLED FOR SUCH AS IN CLOSETS, STAIR PASSAGES ETC., BOTTOM ELEVATION OF ALL PIPING AND SECTIONAL SHALL BE MAINTAINED AT 9'-6". PROVIDE FOR FUTURE CEILING INSTALLATION AND CLEARANCE OF FULL HEIGHT DOORS.
10. EXTENT OF PUBLIC CORRIDOR, CEILING IS INDICATED THUS: [illegible]
11. CAISSONS ARE REQUIRED AT ALL PLAN PROJECTIONS OVER 3½" WARNING TO ALL CONTRACTORS ENGAGED IN EXCAVATION SHAFTS AND SHALL BE MINIMUM 15" FROM ADJACENT CAISSONS
12. FOR FIREPROOFING OF STEEL STRUCTURAL MEMBERS AND TYPICAL PARTITION DETAILS SEE DWG # A-2.1-204 TO # A-2.1-213

NOTE
1. PAL BONDED TERRAZZO FLOORING AND SLAB DEPRESSION FOR ELEVATOR LANDING DETAILS ON DWG # A-2.1-204

BULLETINS NOT DATED ARE IN THE PROGRESS OF CONTRACT.

CONTRACT	BID	DRAWING date 5-1-68	
		11-26-70	B-75
		5-27-70	B-68
		9-29-69	B-61
		9-29-69	B-60
		9-29-69	B-59
5-6-70	B-67	9-29-69	B-58
12-15-70	B-69	9-29-69	B-57
6-24-71	B-118	9-29-69	B-56
6-24-71	B-119	11-1-68	B-7
1-29-71	B-104	8-1-68	B-6

REVISIONS

APPROVED

CHIEF, PLANNING DIVISION

DATE

REGISTERED ARCHITECT

THE WORLD TRADE CENTER

THE PORT OF NEW YORK AUTHORITY

MINORU YAMASAKI & ASSOCIATES
MINORU YAMASAKI, ARCHITECT

EMERY ROTH & SONS
RICHARD ROTH, ARCHITECT

WORTHINGTON, SKILLING, HELLE & JACKSON
STRUCTURAL ENGINEERS

JAROS, BAUM & BOLLES
MECHANICAL ENGINEERS

JOSEPH R. LORING & ASSOCIATES
ELECTRICAL ENGINEERS

THE PORT OF NEW YORK AUTHORITY
PAVING, UTILITIES, FOUNDATIONS

TITLE: 79TH FLOOR CORE PLAN
UPPER ESCALATOR LEVEL

DRAWN		CHECKED	7-31-67
SCALE	1/8"=1'-0"	DATE	
PROJECT NUMBER		SHEET	OF
DRAWING NUMBER	A·B·139		