

NORTH

NOTES

1. FOR GENERAL NOTES, KEY TO MATERIALS, SYMBOLS, ABBREVIATIONS, FINISH SCHEDULES, DOOR SCHEDULES AND SCHEDULES OF DRAWINGS SEE DRAWINGS A-0-1 TO A-0-0.
2. FOR COMPLETE ⅛" SCALE FLOOR PLAN SEE DRAWING A-1-5-150
3. ALL ELEVATIONS GIVEN THUS (80'-0") ARE IN RELATION TO FINISH FLOOR.
4. FOR MECHANICAL AND ELECTRICAL LAYOUTS SEE RESPECTIVE ENGINEERS DRAWINGS
5. FOR TYPICAL STAIR DETAILS SEE DWG# A-11-204 AND A-11-205.
6. ALL TRENCH HEADERS TO BE FIREPROOFED AT UNDERSIDE OF SLAB FOR A WIDTH OF 2'-0" WITH A SPRAY-ON TYPE FIREPROOFING. SEE ARCHITECTURAL SPECIFICATIONS FOR TYPE AND ELECTRICAL ENGINEERS AND CONTRACTOR'S APPROVED SHOP DRAWINGS FOR LOCATION AND EXTENT OF TRENCH HEADER AND FIREPROOFING.
7. FINISH FLOOR ELEVATION (TOP OF SLAB ELEVATIONS ARE (80'-0") UNLESS OTHERWISE SHOWN OR NOTED.
8. PROVIDE SOAP DISPENSERS AT ALL MEN AND WOMEN'S TOILETS AND DISPENSER AT EACH LAVATORY. ACCESS DOORS TO SOAP DISPENSER VALVES TO BE LOCATED IN ACCORDANCE WITH TILE COURSING. SEE TYPICAL TOILET DETAILS DWG. # A-10-214.
9. WHERE NO SUSPENDED CEILINGS ARE CALLED FOR, SLAB, AS IN CLOSETS, CEILING PURLINES, ETC., BOTTOM ELEVATION OF SLAB AND UNDERSIDE SHALL BE MAINTAINED AT 8'-8½" TO BE FINISHED FLOOR, TO PROVIDE FOR CURVED CEILING INSTALLATION AND CLEARANCE OF ALL PENDENT DOORS.
10. EXTENT OF PUBLIC CORRIDOR CEILING IS INDICATED THUS: ////. CANTS ARE 4.5" HIGH ON ALL FLOOR PROJECTIONS OVER 2'0" HORIZONTAL (8" ACTUAL DIMENSION). IN ELEVATOR SHAFTS AND SHALL BE MINIMUM 12" FROM HORIZONTAL. SEE TYPICAL DETAILS.
12. FOR FIREPROOFING OF FREE STANDING COLUMNS AND TYPICAL PARTITION DETAILS SEE DRAWINGS A-10-206 TO A-10-212.

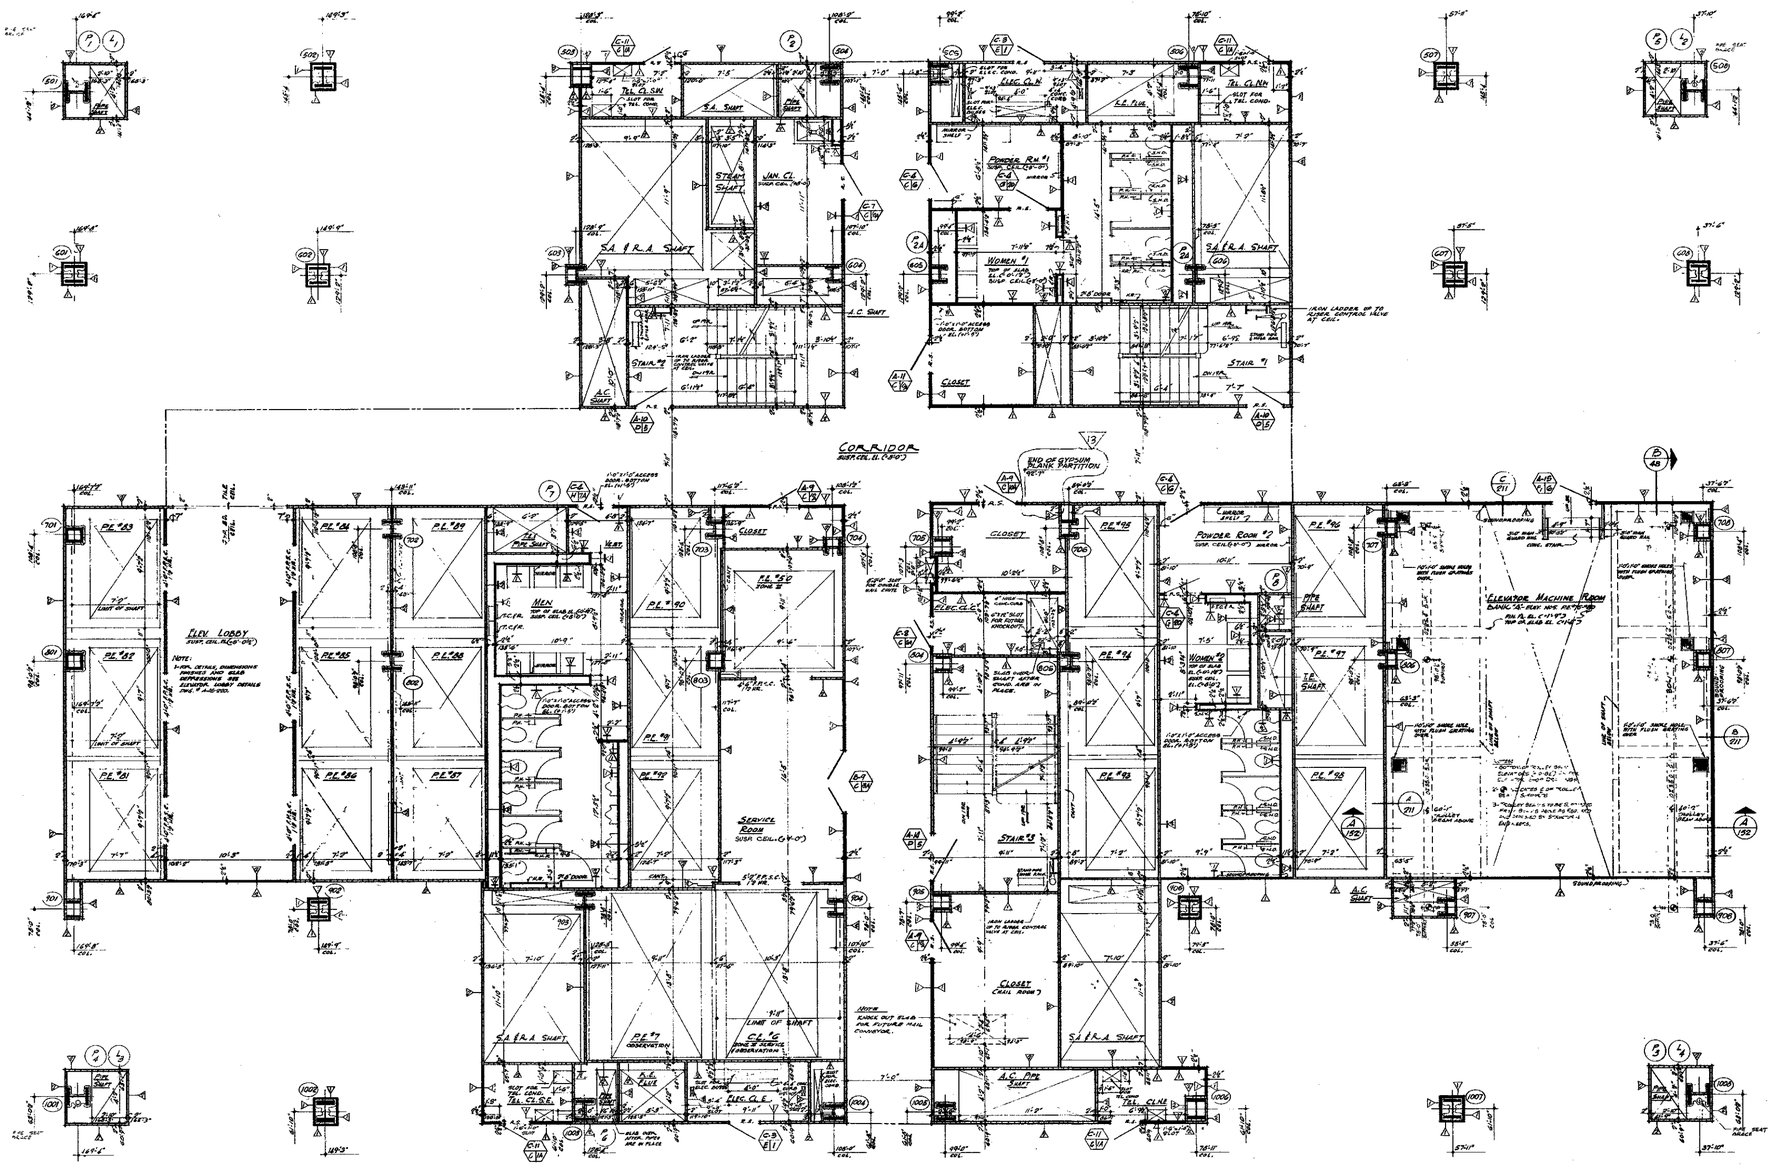

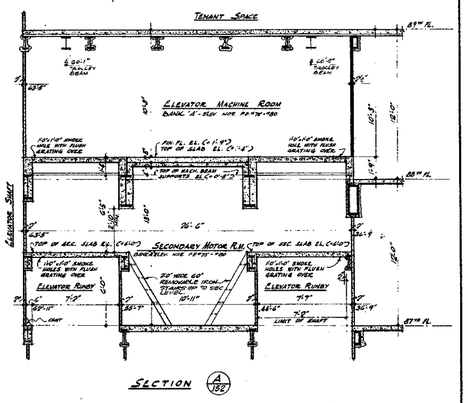

BULLETING NOT DATED ARE 1ST THE PROCESS OF COMPLETION

CONTRACT BID DRAWING date 8-1-68

NO.	DATE	BUL. NO.	BY
10-9-70	B-237	L.S.	
8-26-71	B-116	D.F.	
1-09-71	B-86	L.J.	

REVISIONS

NO.	DATE	BUL. NO.	BY
	11-24-70	B-72	L.J.
	9-29-69	B-21	L.J.
	7-29-69	B-25	L.J.
	7-29-69	B-12	L.J.
	9-29-69	B-18	L.J.
	9-29-69	B-25	L.J.
	9-29-69	B-18	L.J.
	1-1-68	B-7	R.K.
	8-1-68	B-6	R.R.
	8-1-68	B-1	R.R.

REVISIONS

APPROVED

CHIEF, PLANNING DIVISION

DATE

1/8"=1'-0" 0 1' 2' 3' 4' 8' 12'

THE WORLD TRADE CENTER

THE PORT OF NEW YORK AUTHORITY

MINORU YAMASAKI & ASSOCIATES
MINORU YAMASAKI, ARCHITECT

EMERY ROTH & SONS
RICHARD ROTH, ARCHITECT

WORTHINGTON, SKILLING, HELLE & JACKSON
STRUCTURAL ENGINEERS

JANOS, BAUM & BOLLES
MECHANICAL ENGINEERS

JOSEPH R. LORING & ASSOCIATES
ELECTRICAL ENGINEERS

THE PORT OF NEW YORK AUTHORITY
PAVING, UTILITIES, FOUNDATIONS

TITLE: 88TH FLOOR CORE PLAN

DRAWN		CHECKED	
SCALE	1/4"/1'0"	DATE	7-31-67
PROJECT NUMBER		SHEET	OF
DRAWING NUMBER	A·B·152		