

AB-159

NORTH


NOTES

1. FOR GENERAL NOTES, KEY TO MATERIALS, SYMBOLS, ABBREVIATIONS, ROOM SCHEDULES, DOOR SCHEDULES AND SCHEDULES OF DRAWINGS SEE DRAWINGS # A-B-1 TO A-B-9.
2. FOR COMPLETE 1/8" SCALE FLOOR PLAN SEE DRAWING #A-B-156
3. ALL ELEVATIONS GIVEN THUS (1'-0-0") ARE IN RELATION TO FINISH FLOOR.
4. FOR MECHANICAL AND ELECTRICAL LAYOUTS SEE RESPECTIVE ENGINEERS DRAWING.
5. FOR TYPICAL STAIR DETAILS SEE DWGS # A-A-504 AND A-A-505.
6. ALL TRENCH HEADERS TO BE FIREPROOFED AT UNDERSIDE OF SLAB FOR A WIDTH OF 6'-0" WITH A SPRAY-ON TYPE FIREPROOFING. SEE ARCHITECTURAL SPECIFICATIONS FOR TYPE AND ELEC. ENGINEERS & CONTRACTORS APPROVED SHOP DWGS. FOR LOCATION & EXTENT OF TRENCH HEADER AND FIREPROOFING.
7. FINISH FLOOR ELEVATION (TOP OF SLAB ELEVATIONS ARE (1'-0") UNLESS OTHERWISE SHOWN OR NOTED.
8. PROVIDE SOAP DISPENSERS AT ALL MEN AND WOMEN'S TOILETS. ONE DISPENSER AT EACH LAVATORY. MIRROR BOARD TO BOAR DISPENSER VALVE TO BE LOCATED IN ACCORDANCE WITH TILE SPACING. SEE TYPICAL TOILET DETAILS DRAWING #A-A-504. THERE NO SUSPENDED CEILINGS ARE CALLED FOR SUCH AS IN CLOSETS, STAIR PASSAGES ETC; BOTTOM ELEVATION OF ALL PIPING AND DUCTWORK SHALL BE MAINTAINED AT 9'-0" ABOVE FINISHED FLOOR TO PROVIDE FOR FUTURE CEILING INSTALLATION AND CLEARANCE OF FULL HEIGHT DOORS.
10. EXTENT OF PUBLIC CORRIDOR CEILING IS INDICATED THUS: _____
11. CA-1 TYPE ACOUSTICAL SUSPENDED METAL PAN CEILING SYSTEM (SEE DETAIL DWG. A-A-501) MINIMUM (SEE ACTUAL) DIMENSION IN ELEVATOR SHAFTS AND TOWER AS MINIMUM 72" FROM HORIZONTAL. SEE TYPICAL DETAILS.
12. FOR FIREPROOFING OF PIPES STANDARD PIPE COVERING AND TYPICAL INSULATION DETAILS SEE DRAWING # A-A-505 TO A-A-506

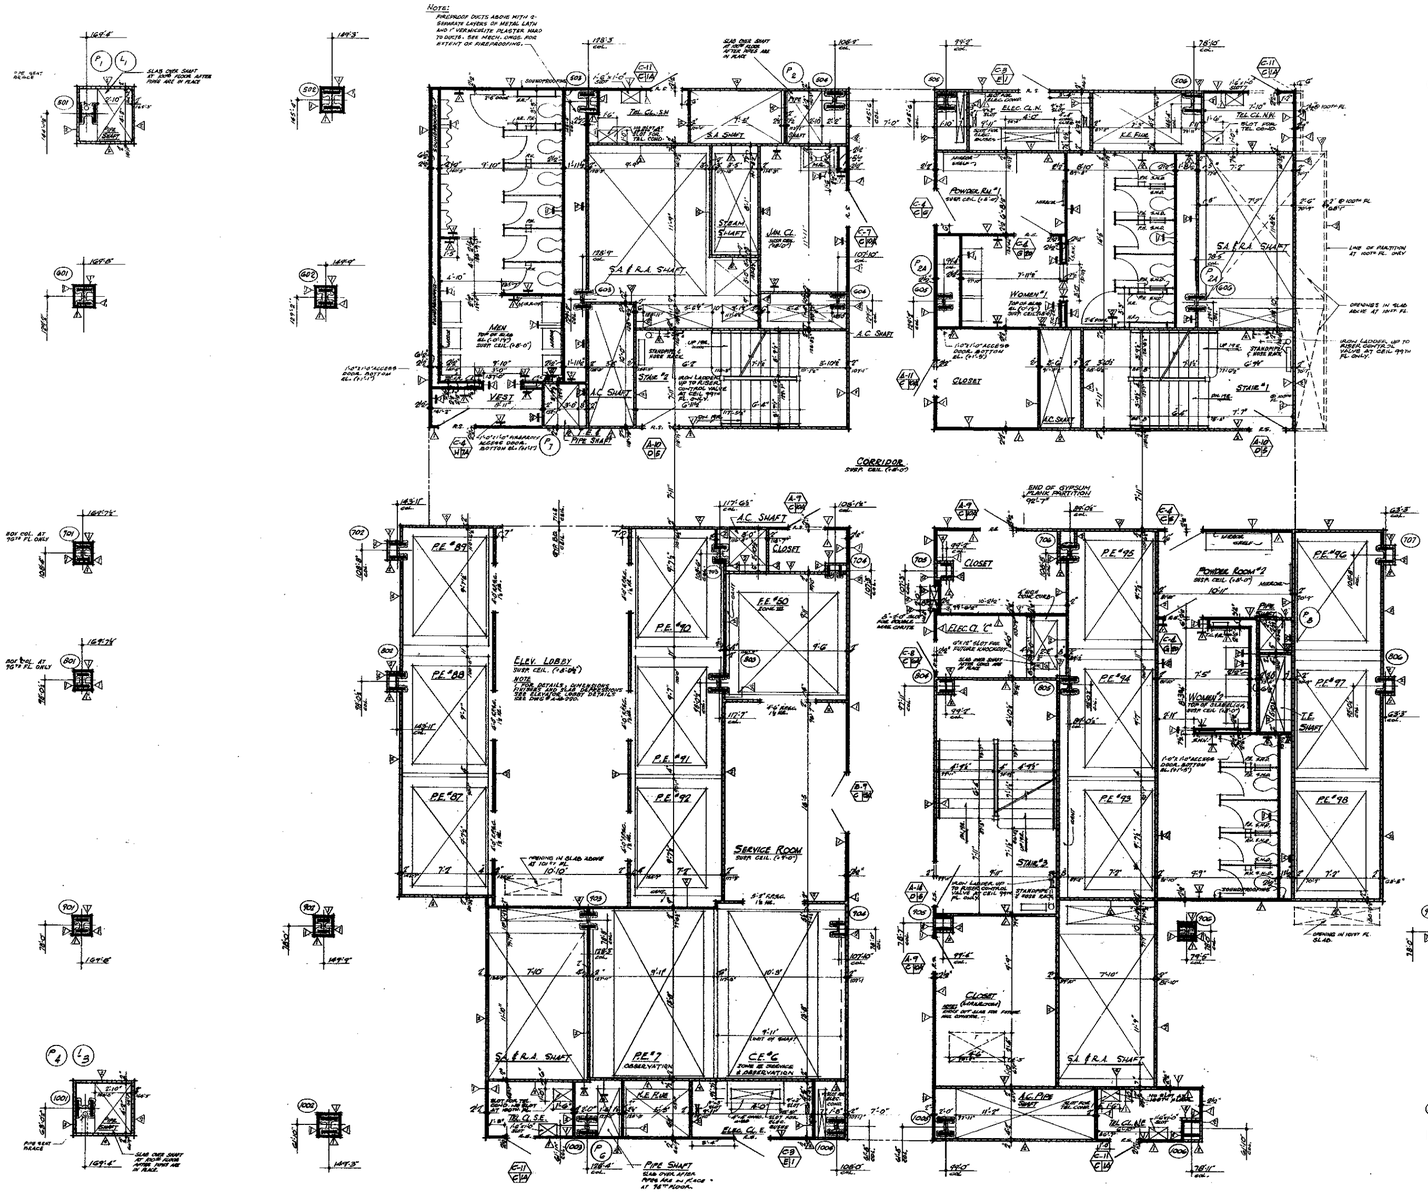

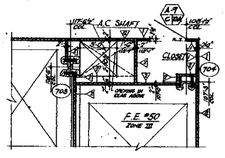

PART PLAN AT 100TH FL

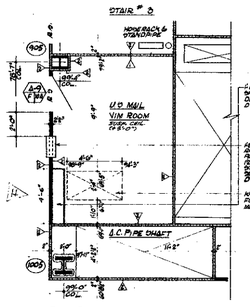

PART PLAN AT 100TH FLOOR

BULLETINS NOT DATED ARE IN THE PROCESS OF COMPLETION.

CONTRACT - 810 DRAWING Sheet 8-1-6.8

NO.	DATE	BUL. NO.	BY
6	11-12-76	B-870	J.R.
5	10-1-75	B-697	L.B.
4	8-7-75	B-164	L.L.
3	8-26-71	B-111	L.L.

NO.	DATE	BUL. NO.	BY
8	8-26-71	B-96	D.T.
7	1-26-71	B-84	L.L.
6	1-26-71	B-85	L.L.
5	9-29-69	B-81	L.L.
4	9-29-69	B-58	L.L.
3	9-29-69	B-19	D.G.
2	9-29-69	B-18	D.G.
1	9-29-69	B-16	D.G.
0	9-29-69	B-13	D.G.
A	8-1-68	B-6	P.F.K.

REVISIONS

APPROVED

CHIEF, PLANNING DIVISION

DATE

REGISTERED ARCHITECT — MUSTANG NOVEL — NO. 5555 — NOT VALID UNLESS SEAL IS EMBOSSED

3/16"=1'-0" 0 1' 2' 3' 4' 8' 12'

THE WORLD TRADE CENTER

THE PORT OF NEW YORK AUTHORITY

MINORU YAMASAKI & ASSOCIATES
MINORU YAMASAKI, ARCHITECT

WORTHINGTON, SKILLING, HELLE & JACKSON
STRUCTURAL ENGINEERS

JOSEPH R. LORING & ASSOCIATES
ELECTRICAL ENGINEERS

EMERY ROTH & SONS
RICHARD ROTH, ARCHITECT

JAROS, BAUM & BOLLES
MECHANICAL ENGINEERS

THE PORT OF NEW YORK AUTHORITY
PAVING, UTILITIES, FOUNDATIONS

TITLE: 96TH TO 100TH FL. CORE PLAN

DRAWN		CHECKED	
SCALE	1/8"=1'-0"	DATE	7-31-67
PROJECT NUMBER		SHEET	OF
DRAWING NUMBER	A-B-159		