
AB-165

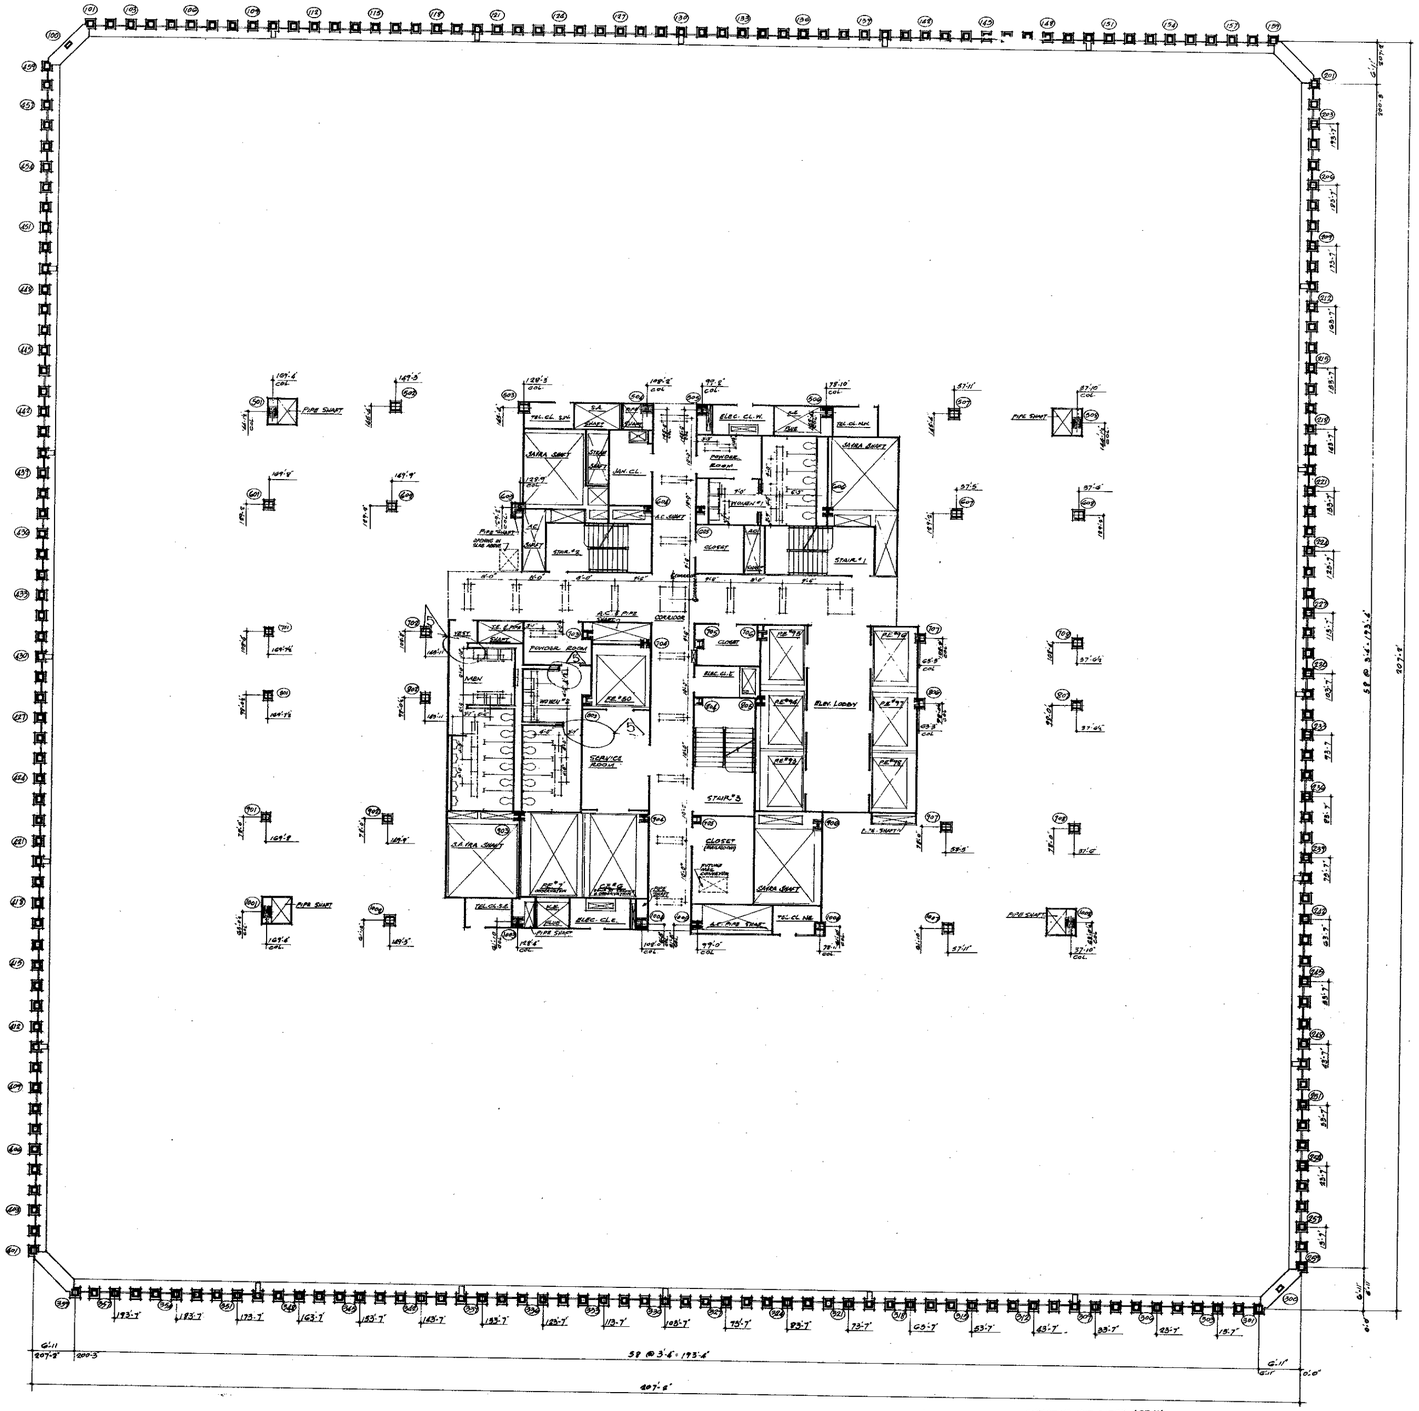

NORTH

NOTES.

1. FOR GENERAL NOTES, KEY TO MATERIALS, CIVILITE ABBREVIATIONS, FINISH SCHEDULES, DOOR, STANDARDS AND SCHEDULES OF DRAWINGS SEE DRAWINGS A-B-1 TO A-B-12.
2. FOR COMPLETE DIMENSIONS AND NOTES ON CORE AREA SEE 1/8" SCALE CORE DRAWINGS A-B-11 AND A-B-12.
3. ALL ELEVATIONS GIVEN THUS (10'-0") ARE IN RELATION TO FINISH FLOOR.
4. FOR MECHANICAL AND ELECTRICAL LAYOUTS SEE ARCHITECTS AND ENGINEERS DRAWINGS.
5. ALL TRENCH HEADERS TO BE FIREPROOFED WITH 2" MINIMUM OF CLASS "A" CONCRETE FOR A WIDTH OF 4'-0" WITH A SPRINKLER PIPE RACEWAY. THE ARCHITECTURAL FABRICATOR SHALL SUBMIT SHOP DRAWINGS FOR TYPE AND SIZE OF SLEEVES, INSERTS, ETC. AND COORDINATE WITH OTHER TRADES. CONTRACTOR SHALL BE RESPONSIBLE FOR LOCATION & ELEVATION OF TRENCH HEADER AND FIREPROOFING.
6. FIRE DOOR AND TRUCK DOOR OPENINGS ARE SHOWN FOR ALL OVERHEAD LIGHTING. SEE ELECTRICAL DRAWINGS A-B-3 AND A-B-4 FOR DETAILS.
7. FINISH FLOOR ELEVATION AND TOP OF BEAM ELEVATIONS ARE (10'-0") UNLESS OTHERWISE SHOWN OR NOTED.
8. NUMBERS IN SUPERSCRIPT ( ) ARE KEYED TO ALL DOORS IN CORRIDORS AND PASSAGES TO BOTH SIDES OF ELEVATOR SHAFTS AND CONTINUOUS WALLS OF MULTIPLE 4'-0" WIDE FLOOR FLOOR OPENINGS FOR FUTURE ESCALATOR INSTALLATION AND CONSTRUCTION OPENINGS.
9. HEIGHT OF PUBLIC CORRIDOR CEILING IS INDICATED THUS "C.H. 9'-0" ".

BULLETINS NOT DATED ARE IN THE PROCESS OF COMPLETION

CONTRACT BID DRAWING date 5-1-68

NO.	DATE	BUL. NO.	BY

REVISIONS

NO.	DATE	BUL. NO.	BY
4	2-7-79	B-144	L.C.
3	8-26-71	B-116	L.J.
2	1-29-71	B-84	L.J.
1	9-29-69	B-99	L.J.
0	9-29-69	B-10	D.G.

REVISIONS

APPROVED

CHIEF, PLANNING DIVISION

DATE

REGISTERED ARCHITECT — STATE OF NEW YORK

THE WORLD TRADE CENTER

THE PORT OF NEW YORK AUTHORITY

MINORU YAMASAKI & ASSOCIATES
MINORU YAMASAKI, ARCHITECT

EMERY ROTH & SONS
RICHARD ROTH, ARCHITECT

WORTHINGTON, SKILLING, HELLE & JACKSON
STRUCTURAL ENGINEERS

JAROS, BAUM & BOLLES
MECHANICAL ENGINEERS

JOSEPH R. LORING & ASSOCIATES
ELECTRICAL ENGINEERS

THE PORT OF NEW YORK AUTHORITY
PAVING, UTILITIES, FOUNDATIONS

1/8" = 1'-0" 4 8 16 24

TITLE: 100TH FLOOR PLAN

DRAWN | CHECKED
SCALE 1/8" = 1'-0" | DATE
PROJECT NUMBER | SHEET | OF
DRAWING NUMBER

A·B·165