
AB-167

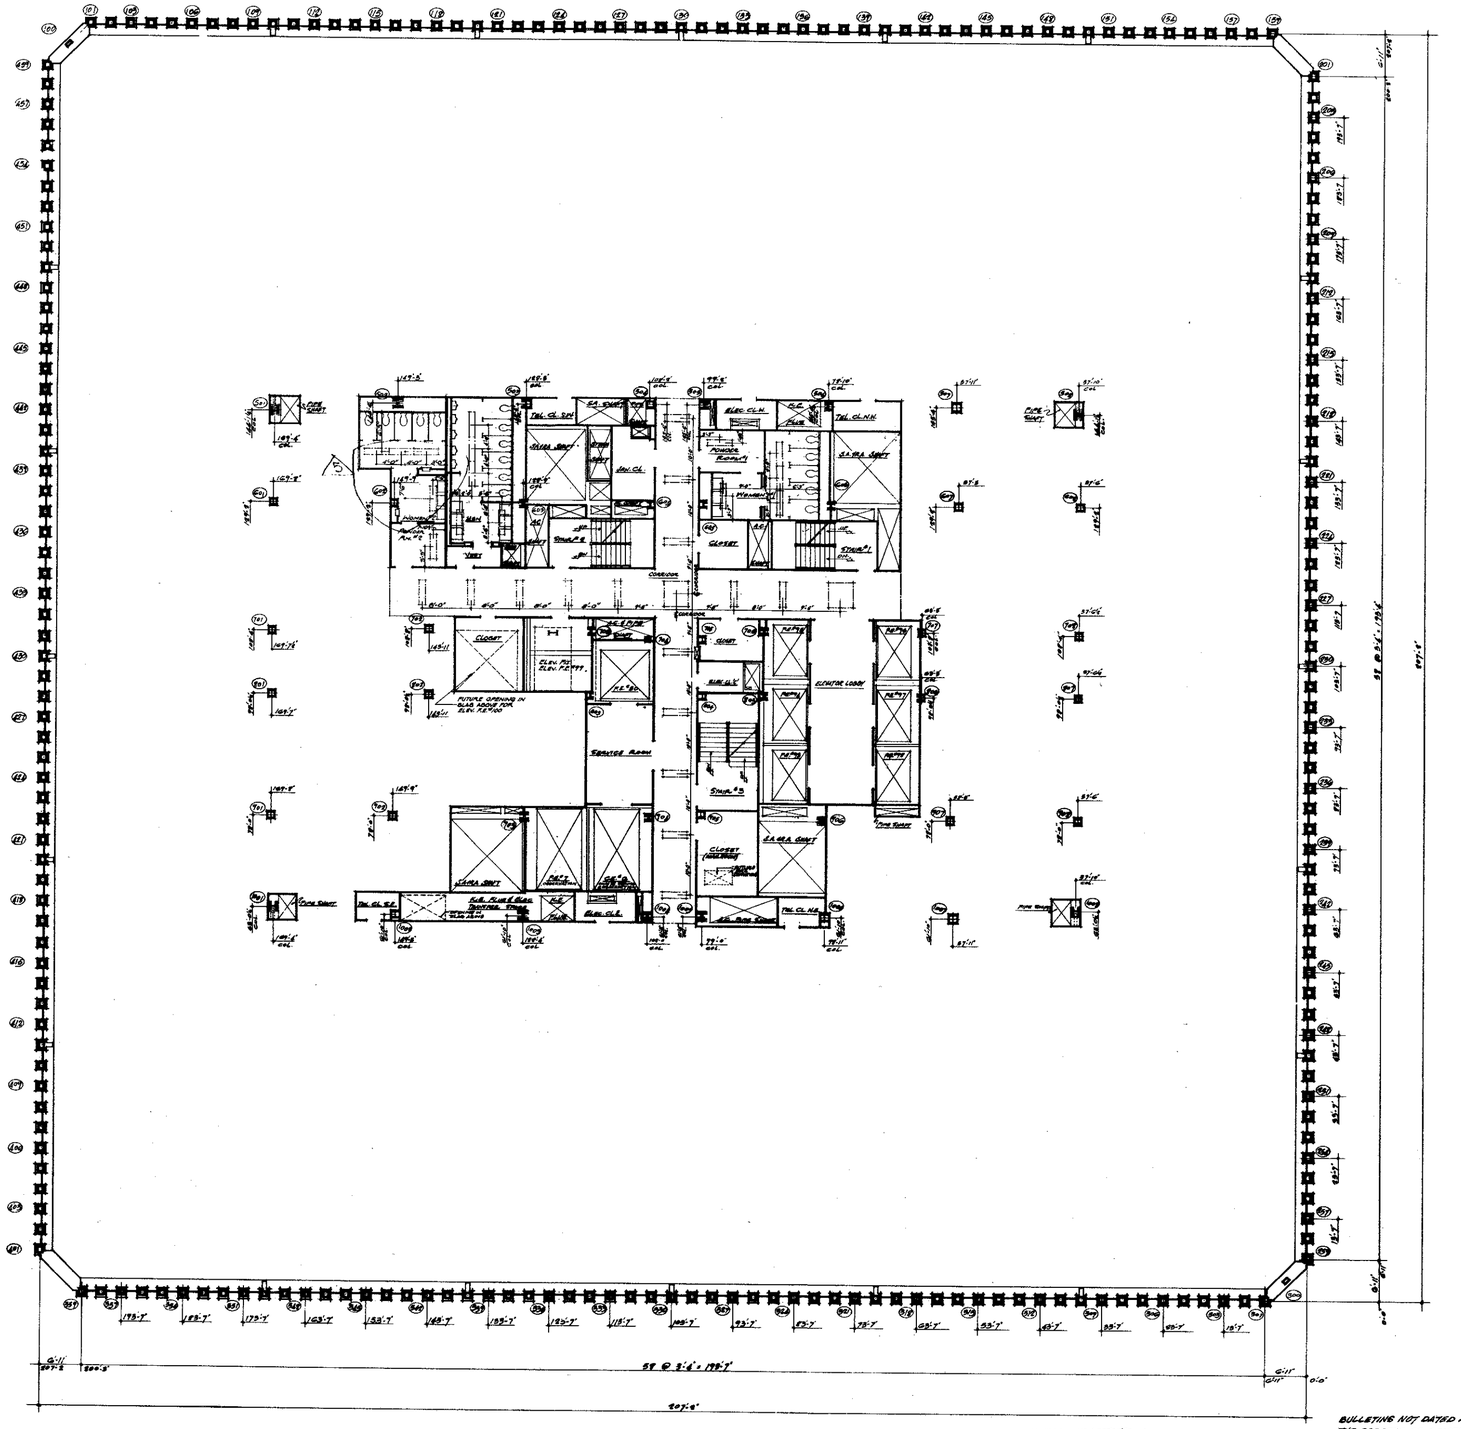

NOTES:

1. FOR GENERAL NOTES, KEY TO MATERIALS, STANDARD ABBREVIATIONS, TRADE SYMBOLS AND SYMBOLS OF DRAWINGS SEE DRAWING #A-0.1 IN A-B-0. SERIES CORE DRAWINGS #A-1.1 etc.
2. FOR COMPLETE DIMENSIONS AND NOTES IN CORE AREA SEE 4 SERIES CORE DRAWINGS #A-1.1 etc.
3. ALL ELEVATION GIVEN THUS (100.0) ARE IN RELATION TO FINISH FLOOR.
4. FOR MECHANICAL AND ELECTRICAL LAYOUTS SEE RESPECTIVE SUBSYSTEMS DRAWINGS.
5. ALL TRADES LOCATED TO BE IMPLEMENTED AT UNDERSIDE OF SLAB FOR EXPOSED OR FLUSH CEILINGS AND TO BE TYPE PARTITIONS. SEE ARCHITECTURAL DETAILS #A-7.1 to #A-7.8 FOR ELEC. BASEBOARD & CHATTERTRAK APPROVED TYPES. FOR LOCATION & EXTENT OF TRENCH HEADER AND PARTITIONING.
6. CORRIDOR AND TOILET LIGHTING LAYOUTS AT TYPICAL FLOOR, ALL OTHER LIGHTING SEE ELECTRICAL DRAWINGS AND ARCHITECTURAL DETAILS.
7. FINISH FLOOR ELEVATION AND TOP OF SLAB ELEVATIONS ARE (100.0') UNLESS OTHERWISE SHOWN OR NOTED.
8. WHERE NO SUSPENDED CEILINGS ARE CALLED FOR, SUCH AS IN CLOSET, STAIR, PASSAGE ETC., BOTTOM SURFACE OF ALL PIPING AND DUCTWORK SHALL BE MAINTAINED AT 8'-2" ABOVE MINIMUM FLOOR TO PROVIDE FOR PIPING AND DUCTWORK INSTALLATION AND CLEARANCE OF FULL HEIGHT DOORS.
9. EXTENT OF PUBLIC CORRIDOR, CEILING IS INDICATED THUS: ———— ———

BULLETINS NOT DATED ARE IN THE PROCESS OF COMPLETION

REVISIONS				REVISIONS			
NO.	DATE	DESCRIPTION	BY	NO.	DATE	DESCRIPTION	BY
				6	6-8-72	B-168	L.C.
				5	8-18-71	B-118	L.A.
				4	1-28-71	B-84	L.F.
				3	7-29-69	B-81	L.C.
				2	7-29-69	B-12	E.C.

APPROVED

CHIEF, PLANNING DIVISION

DATE

THE WORLD TRADE CENTER
THE PORT OF NEW YORK AUTHORITY

MINORU YAMASAKI & ASSOCIATES
MINORU YAMASAKI, ARCHITECT

EMERY ROTH & SONS
RICHARD ROTH, ARCHITECT

WORTHINGTON, SKILLING, HELLE & JACKSON
STRUCTURAL ENGINEERS

JAROS, BAUM & BOLLES
MECHANICAL ENGINEERS

JOSEPH R. LORING & ASSOCIATES
ELECTRICAL ENGINEERS

THE PORT OF NEW YORK AUTHORITY
PAVING, UTILITIES, FOUNDATIONS

1/8"=1'-0" 0' 4' 8' 16' 24'

TITLE: 105TH FLOOR PLAN

DRAWN		CHECKED	
SCALE	1/8"=1'-0"	DATE	7-31-67
PROJECT ENGINEER		SHEET	OF
DRAWING ENGINEER			

A·B·167