
AB-168

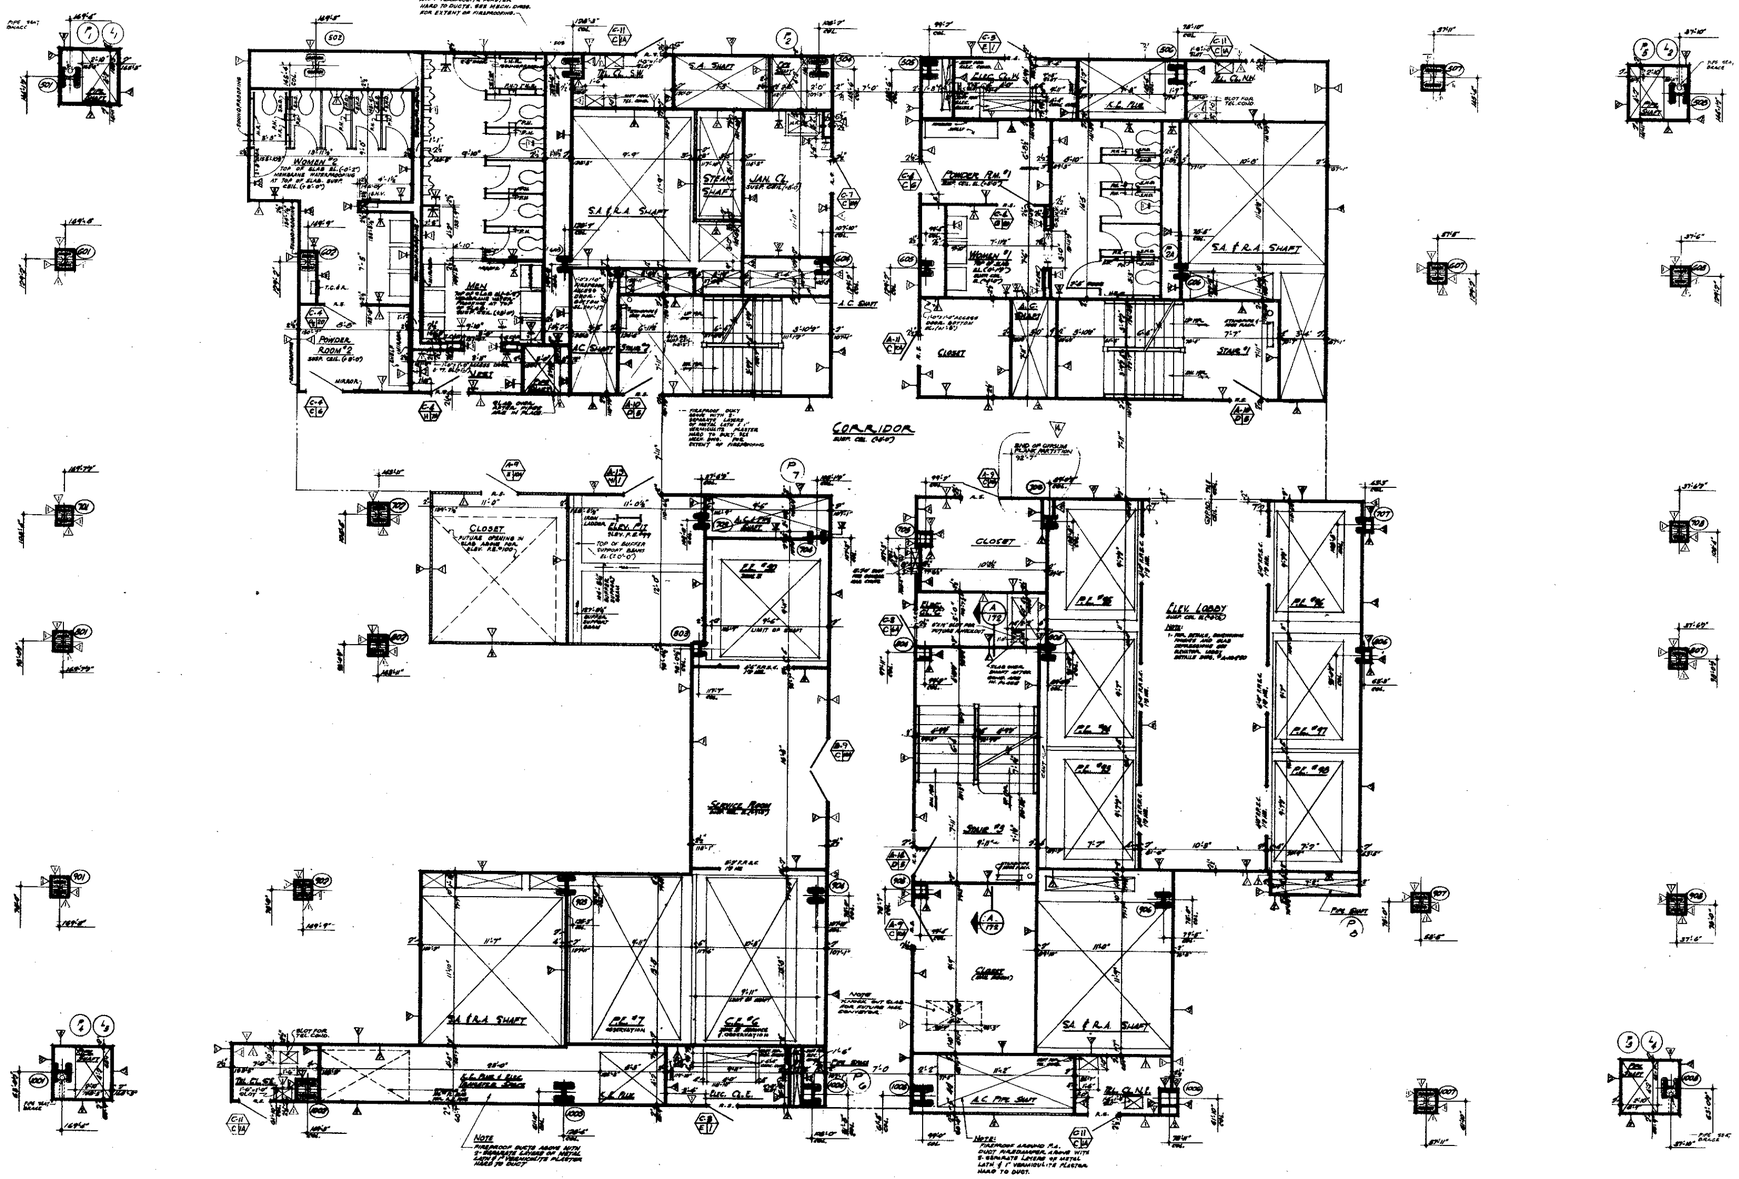

NOTES

1. FOR GENERAL NOTES, KEY TO MATERIALS, SYMBOLS, ABBREVIATIONS, FINISH SCHEDULES, DOOR SCHEDULES AND SCHEDULES OF DRAWINGS SEE DRAWINGS A-A-1 TO A-A-4.
2. FOR COMPLETE ¼" SCALE FLOOR PLAN SEE DRAWING #A-B-167
3. ALL ELEVATIONS GIVEN THUS (7.01'-0") ARE IN RELATION TO FINISH FLOOR.
4. FOR MECHANICAL AND ELECTRICAL LAYOUTS SEE RESPECTIVE ENGINEERS DRAWINGS
5. FOR TYPICAL STAIR DETAILS SEE DRWG.# A-A-206 AND A-A-205.
6. ALL TRENCH HEADERS TO BE FIREPROOFED AT UNDERSIDE OF SLAB FOR A WIDTH OF 4'0", WITH A STRAIGHT-ON TYPE FIREPROOFING AS ARCHITECTURAL SPECIFICATIONS FOR TYPE AND ELECTRICAL ENGINEERS AND CONTRACTORS APPLIED BY PLUMBING FOR LOCATION AND EXTENT OF TRENCH HEADER AND FIREPROOFING.
7. FINISH FLOOR ELEVATION (TOP OF SLAB ELEVATION# 104'-0") UNLESS OTHERWISE SHOWN OR NOTED.
8. PROVIDE SOAP DISPENSERS AT ALL SINKS AND PAPER TOWELS, CUP DISPENSERS AT EACH LAVATORY. ACCESS DOORS TO SOAP DISPENSER VALVES TO BE LOCATED IN ACCORDANCE WITH COVERING TILE. SEE TYPICAL TOILET DETAILS DRG.# A-A-204.
9. SHAFTS AND SUSPENDED CEILINGS ARE CALLED FOR, EVEN IF NOT IN CLOSETS. STAIR PASSAGES ETC., BOTTOM ELEVATION OF ALL PIPING AND DUCTWORK SHALL BE MAINTAINED AT 10'-0" ABOVE FINISHED FLOOR, TO PROVIDE FOR FUTURE CEILING INSTALLATION AND CLEARANCE OF FULL HEIGHT DOORS.
10. EXTENT OF PUBLIC CORRIDOR, CEILING IS INDICATED THUS: _____
11. CANT'S ARE RECTANGULAR IN ALL PLAN PROJECTIONS, (REAL SIZE) NOMINAL (8" ACTUAL) DIMENSION, IN ELEVATOR SHAFTS AND SHALL BE MINIMUM 18" FROM ADJACENT. SEE TYPICAL DETAILS.
12. FOR FIREPROOFING OF FREE STANDING COLUMNS AND TYPICAL PARTITION DETAILS. SEE DRAWINGS A-A-206 TO A-A-212

BULLETINS NOT DATED ARE IN THE PROCESS OF COMPLETION

NO.	DATE	BUL. NO.	BY
		CONTRACT BID DRAWINGS	Sept 3-1-68
1	1-29-71	B-85	L.J.
2	11-24-70	B-73	L.J.
3	5-27-70	B-48	A.M.
4	9-29-69	B-21	L.J.
5	9-29-69	B-20	L.J.
6	9-29-69	B-17	E.C.
7	9-29-69	B-18	E.C.
8	9-29-69	B-26	E.C.
9	9-29-69	B-28	E.C.
10	5-1-68	B-6	R.T.R.
10-9-70	B-287	M.G.	
8-3-70	B-148	L.J.	
8-28-70	B-178	D.P.	
1-29-70	B-84	L.J.	

REVISIONS

APPROVED

CHIEF, PLANNING DIVISION

DATE

REGISTERED ARCHITECT — STATE OF NEW YORK — NO. 12,000

THE WORLD TRADE CENTER

THE PORT OF NEW YORK AUTHORITY

MINORU YAMASAKI & ASSOCIATES — MINORU YAMASAKI, ARCHITECT
EMERY ROTH & SONS — RICHARD ROTH, ARCHITECT
WORTHINGTON, SKILLING, HELLE & JACKSON — STRUCTURAL ENGINEERS
JAROS, BAUM & BOLLES — MECHANICAL ENGINEERS
JOSEPH R. LORING & ASSOCIATES — ELECTRICAL ENGINEERS
THE PORT OF NEW YORK AUTHORITY — PAYING, UTILITIES, FOUNDATIONS

TITLE: 105TH FLOOR CORE PLAN

DRAWN		CHECKED	
SCALE	1/4"=1'-0"	DATE	7-31-67
PROJECT NUMBER		SHEET	OF
DRAWING NUMBER	A-B-168		

1/4" SCALE: 0 1' 2' 3' 4' 8' 12'