
AB-169

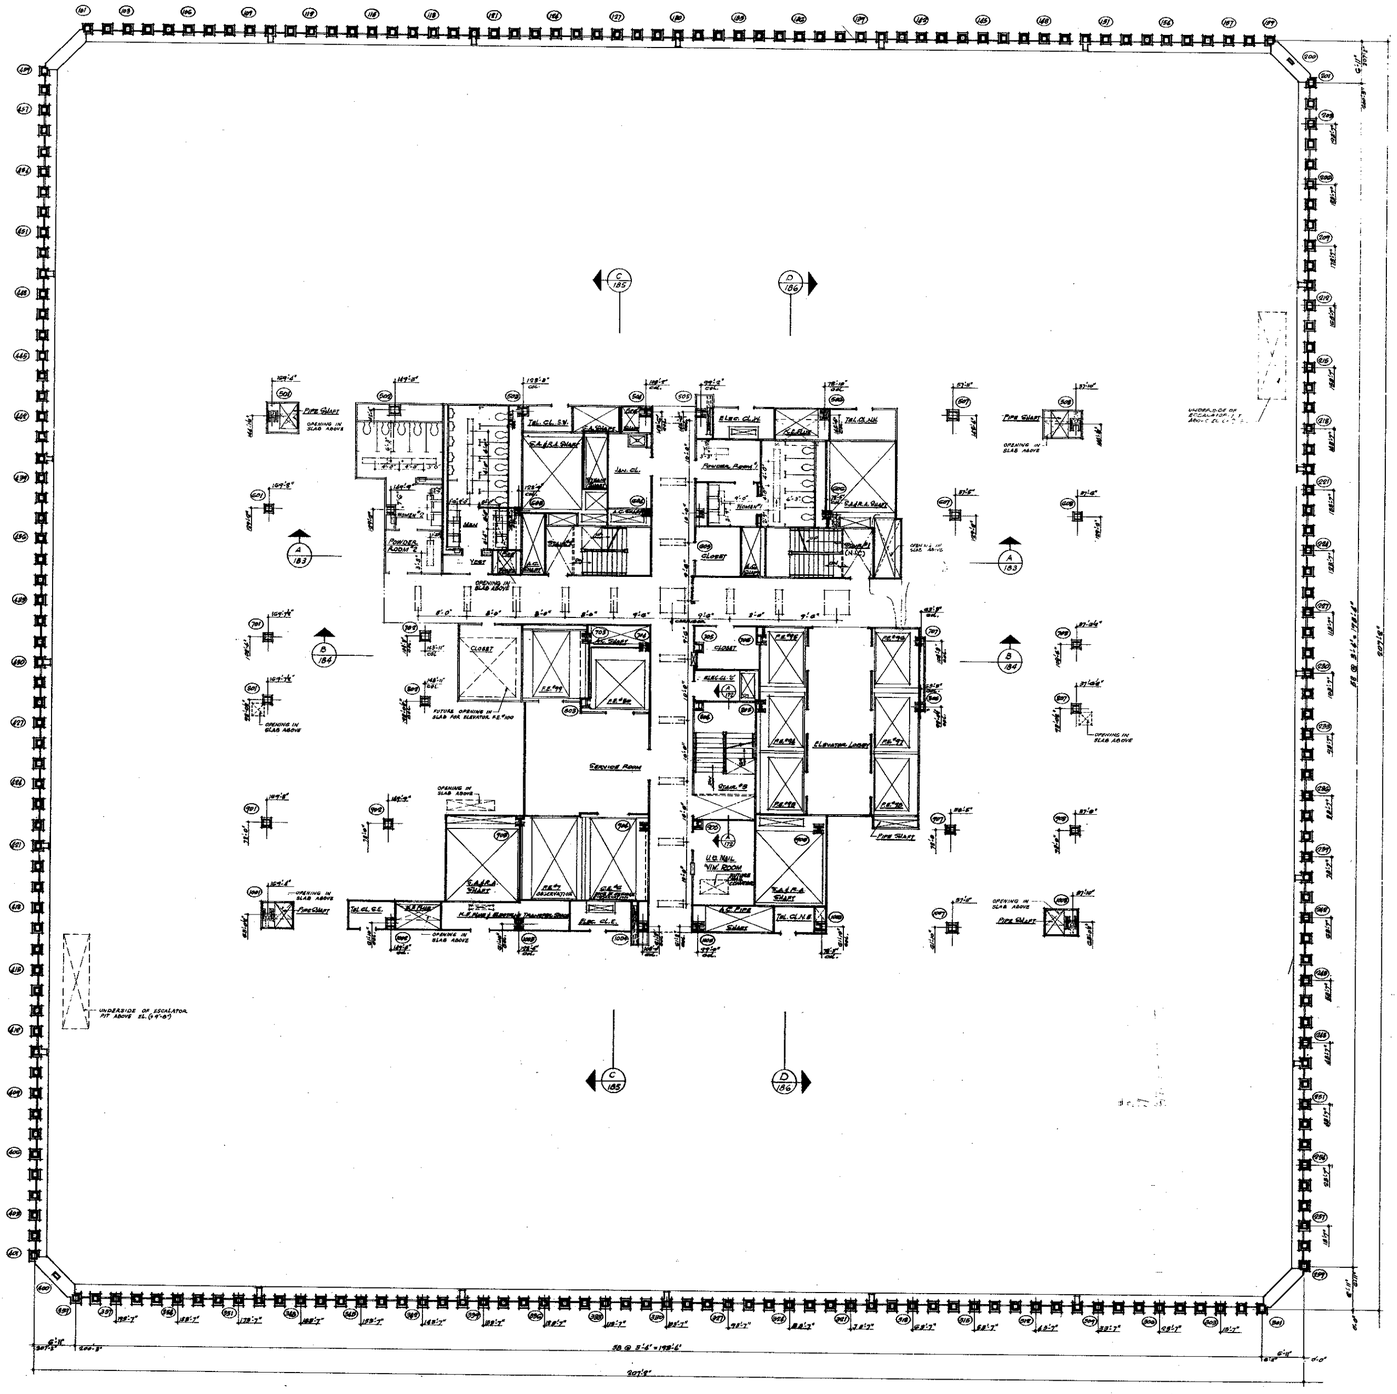

NORTH

NOTES

1. FOR GENERAL NOTES, KEY TO MATERIALS, SYMBOLS, ABBREVIATIONS, FINISH SCHEDULES, DOOR SCHEDULES AND SCHEDULES OF DRAWINGS SEE DRAWINGS # A.0-1 TO A.0-9.
2. FOR COMPLETE DIMENSIONS AND NOTES IN CORE AREA SEE 1/8" SCALE CORE DRAWING # A.0-1.75.
3. ALL ELEVATIONS WHEN THUS (13'-0") ARE IN RELATION TO FINISH FLOOR.
4. FOR MECHANICAL AND ELECTRICAL LAYOUTS SEE PERSPECTIVE ENGINEERS' DRAWINGS.
5. ALL TRENCH HEADERS TO BE FIREPROOFED AT UNDERSIDE OF SLAB FOR A WIDTH OF 6'-0" WITH A SPRAY-ON TYPE FIREPROOFING. SEE ARCHITECTURAL SPECIFICATIONS FOR TYPE AND ELECTRICAL ENGINEERS & CONTRACTORS ARRANGE WORK SO AS TO LIMIT EXTENT OF TRENCH HEADER AND FIREPROOFING.
6. CORRIDOR AND TOILET LIGHTING LAYOUTS AS SHOWN, FOR ALL OTHER LIGHTING SEE ELECTRICAL DRAWING AND ARCHITECTURAL DETAILS.
7. FINISH FLOOR ELEVATION AND TOP OF SLAB ELEVATIONS ARE (9'-0") UNLESS OTHERWISE SHOWN OR NOTED.
8. WHERE NO SUSPENDED CEILING HAS BEEN CALLED FOR, SUCH AS IN CLOSETS, STAIR PASSAGES ETC., BOTTOM ELEVATION OF ALL PIPING AND DUCTWORK SHALL BE MAINTAINED AT 8'-6" ABOVE FINISHED FLOORS, TO PROVIDE FOR FUTURE CEILING INSTALLATION AND CLEARANCE OF FULL HEIGHT DOORS.
9. EXTENT OF PUBLIC CORRIDOR CEILING IS INDICATED THUS: _____

BULLETINS NOT DATED ARE IN THE PROCESS OF COMPLETION.

CONTRACT	BID	DRAWING	Date 8-1-68

NO.	DATE	BUL. NO.	BY
1	1-6-75	B-281	LJ

REVISIONS

NO.	DATE	BUL. NO.	BY
19	1-17-75	B-278	EE
18	11-25-74	B-277	EE
17	7-7-72	B-144	LC
16	6-16-71	B-111	DBL
15	6-16-71	B-116	DT
14	4-28-71	B-59	DG
13	4-28-71	B-11	DG
12	1-25-71	A.B-84	LLH
11	9-29-69	B-95	LH
10	9-29-69	B-92	DT

REVISIONS

APPROVED

CHIEF, PLANNING DIVISION

DATE

REGISTERED ARCHITECT RICHARD ROTH NO. 21911 STATE OF NEW YORK

THE WORLD TRADE CENTER

THE PORT OF NEW YORK AUTHORITY

MINORU YAMASAKI & ASSOCIATES
MINORU YAMASAKI, ARCHITECT

EMERY ROTH & SONS
RICHARD ROTH, ARCHITECT

WORTHINGTON, SKILLING, HELLE & JACKSON
STRUCTURAL ENGINEERS

JAROS, BAUM & BOLLES
MECHANICAL ENGINEERS

JOSEPH R. LORING & ASSOCIATES
ELECTRICAL ENGINEERS

THE PORT OF NEW YORK AUTHORITY
PAVING, UTILITIES, FOUNDATIONS

1/8"=1'-0" 0 4' 8' 16' 24'

TITLE: 106TH FLOOR PLAN

DRAWN		CHECKED	
SCALE	1/8" = 1'-0"	DATE	7-31-67
PROJECT NUMBER		SHEET	OF
DRAWING NUMBER	A·B·169		