




A/171

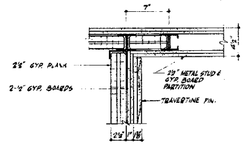


B/171

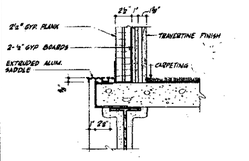

C/171

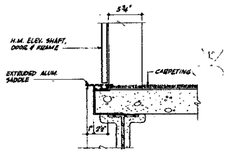


D/171

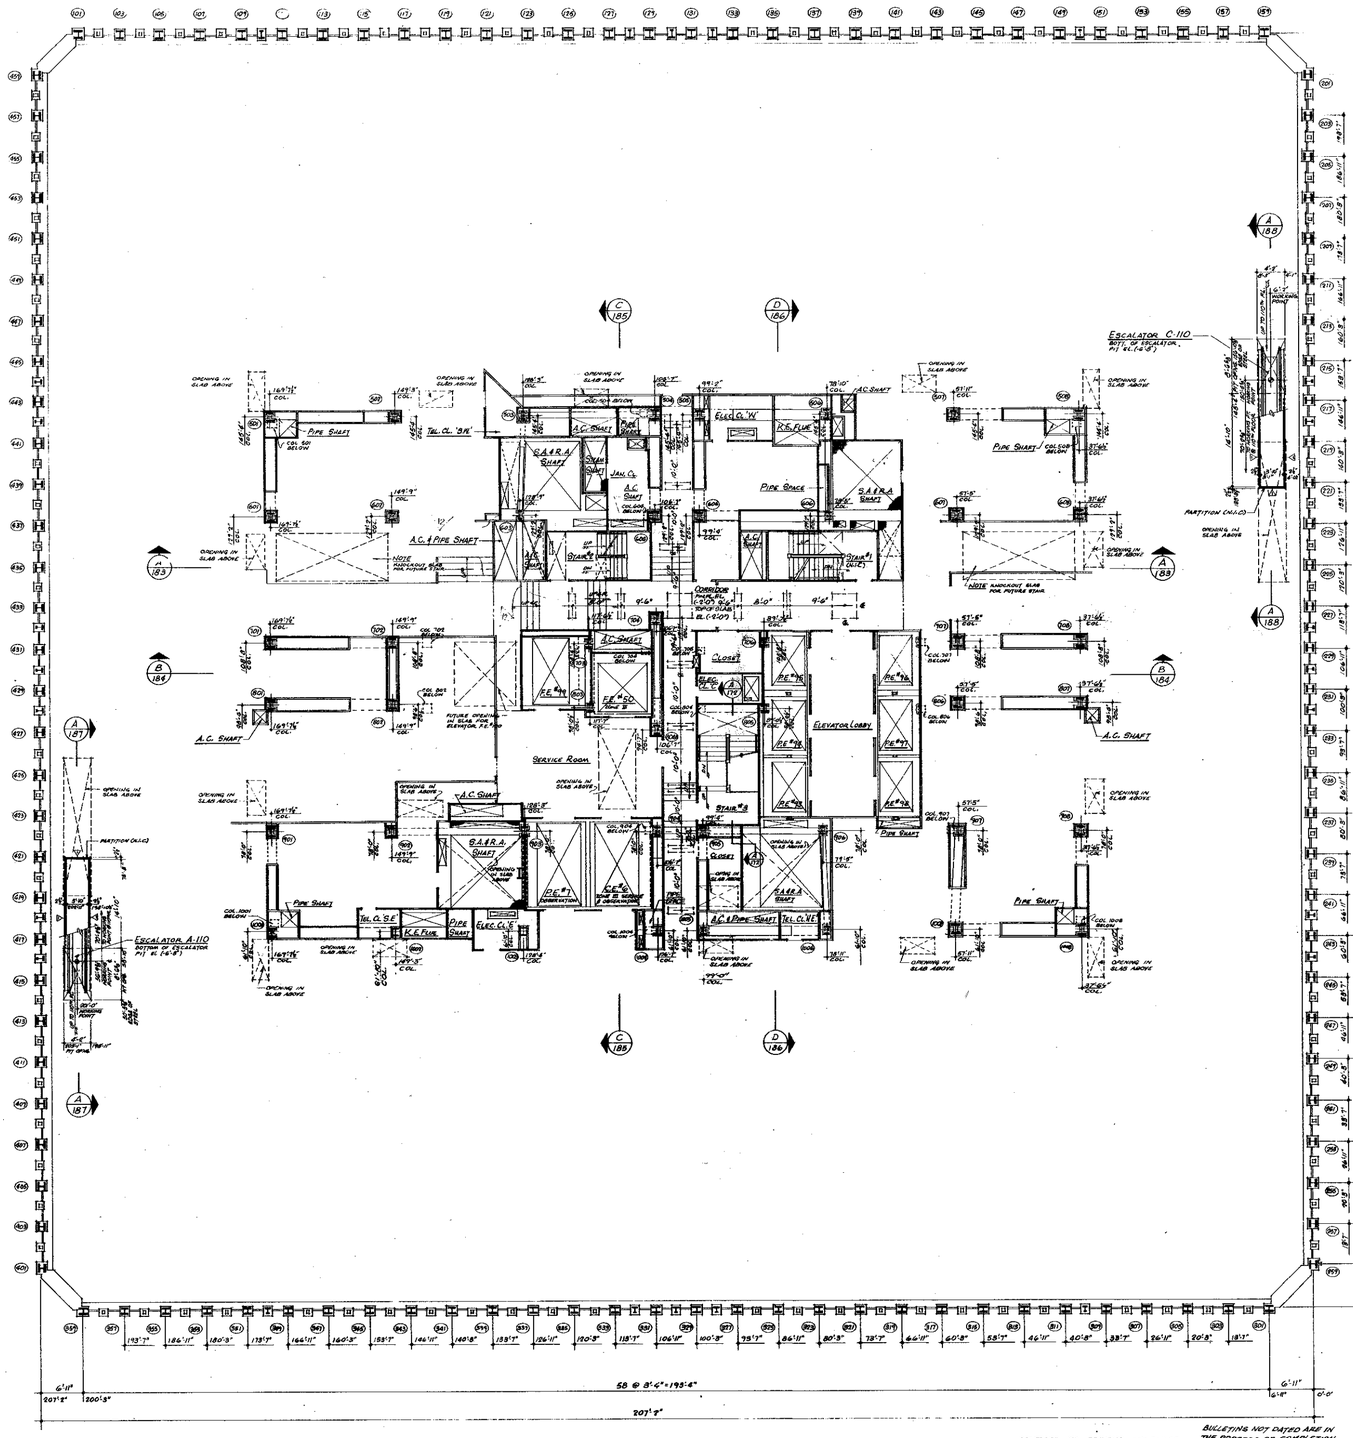






NOTES:

1. FOR GENERAL NOTES, KEY TO MATERIALS, SYMBOLS, ABBREVIATIONS DOOR, SCHEDULES AND SCHEDULE OF DRAWINGS SEE DRAWING "A-B-170A-B-9".
2. FOR COMPLETE '4' SCALE CORE PLAN SEE DWG "A-B-176".
3. ALL ELEVATIONS GIVEN THUS (5'-0") ARE IN RELATION TO TOP OF SLAB.
4. FOR MECHANICAL AND ELECTRICAL LAYOUTS SEE RESPECTIVE ENGINEERS DRAWINGS.
5. FINISH FLOOR ELEVATION AND TOP OF SLAB ELEVATIONS ARE (0'-0") UNLESS OTHERWISE SHOWN OR NOTED.
6. FOR TYPICAL STAIR DETAILS SEE DRAWINGS "A-AB-208 AND A-AB-209.
7. WHERE NO SUSPENDED CEILINGS ARE CALLED FOR, SUCH AS IN CLOSETS, STAIR PASSAGES, ETC., BOTTOM ELEVATION OF ALL PIPING AND DUCTWORK SHALL BE MAINTAINED AT 8'-6" ABOVE FINISHED FLOOR, TO PROVIDE FOR FUTURE CEILING INSTALLATION AND CLEARANCE OF FULL HEIGHT DOORS.
8. EVENT OF PUBLIC CORRIDOR CEIL. IS INDICATED THUS ———— ———
9. CORRIDOR LIGHTING LAYOUTS AS SHOWN, FOR ALL OTHER LIGHTING SEE ELECTRICAL DRAWINGS, TENANT ARCH. DRAWINGS & ARCH. DETAILS.

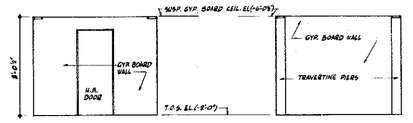

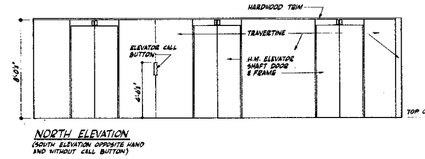

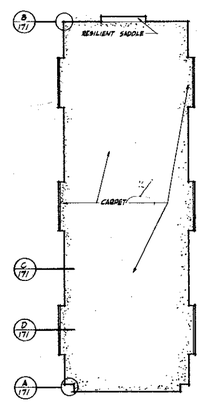

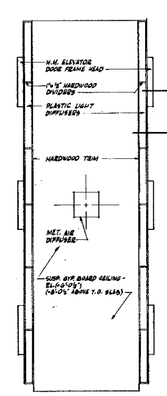

ELEVATOR LOBBY PLANS & ELEVATIONS

SCALE: 1/4"=1'-0"

BULLETINS NOT DATED ARE IN THE PROCESS OF COMPLETION

CONTRACT	BID	DRAWING	date 8-1-68		
		3	1-17-74	B-385	L.J.
		2	10-26-72	B-188	L.J.
		1	7-7-72	B-143	L.C.
		3	2-7-72	B-143	L.C.
		3	8-24-71	B-118	D.T.
		3	4-28-71	B-11	D.G.
		2	4-28-71	B-69	D.G.
		1	1-29-71	B-84	W.H.
1	1-8-70	B-681	L.J.	1	7-23-69	B-72	R.J.H.
2	9-25-74	B-277	R.G.	1	7-22-69	B-13	R.J.H.

NO.	DATE	SUBJ. NO.	BY
REVISIONS			

NO.	DATE	SUBJ. NO.	BY
REVISIONS			

APPROVED

CHIEF, PLANNING DIVISION

DATE

THE WORLD TRADE CENTER

THE PORT OF NEW YORK AUTHORITY

MINORU YAMASAKI & ASSOCIATES
MINORU YAMASAKI, ARCHITECT

SKILLING, HELLE, CHRISTIANSEN, ROBERTSON
STRUCTURAL ENGINEERS

JOSEPH R. LORING & ASSOCIATES
ELECTRICAL ENGINEERS

EMERY ROTH & SONS
RICHARD ROTH, ARCHITECT

JAROS, BAUM & BOLLES
MECHANICAL ENGINEERS

THE PORT OF NEW YORK AUTHORITY
PAVING UTILITIES, FOUNDATIONS

TITLE: 107TH FLOOR PLAN
OBSERVATION LEVEL

DRAWN		CHECKED	
SCALE	1/16" = 1'-0" & AS NOTED	DATE	7-31-67
PROJECT NUMBER		SHEET	OF
DRAWING NUMBER	A-B-471		

1/16"=1'-0" 0 4' 8' 16' 24'