
AB-177

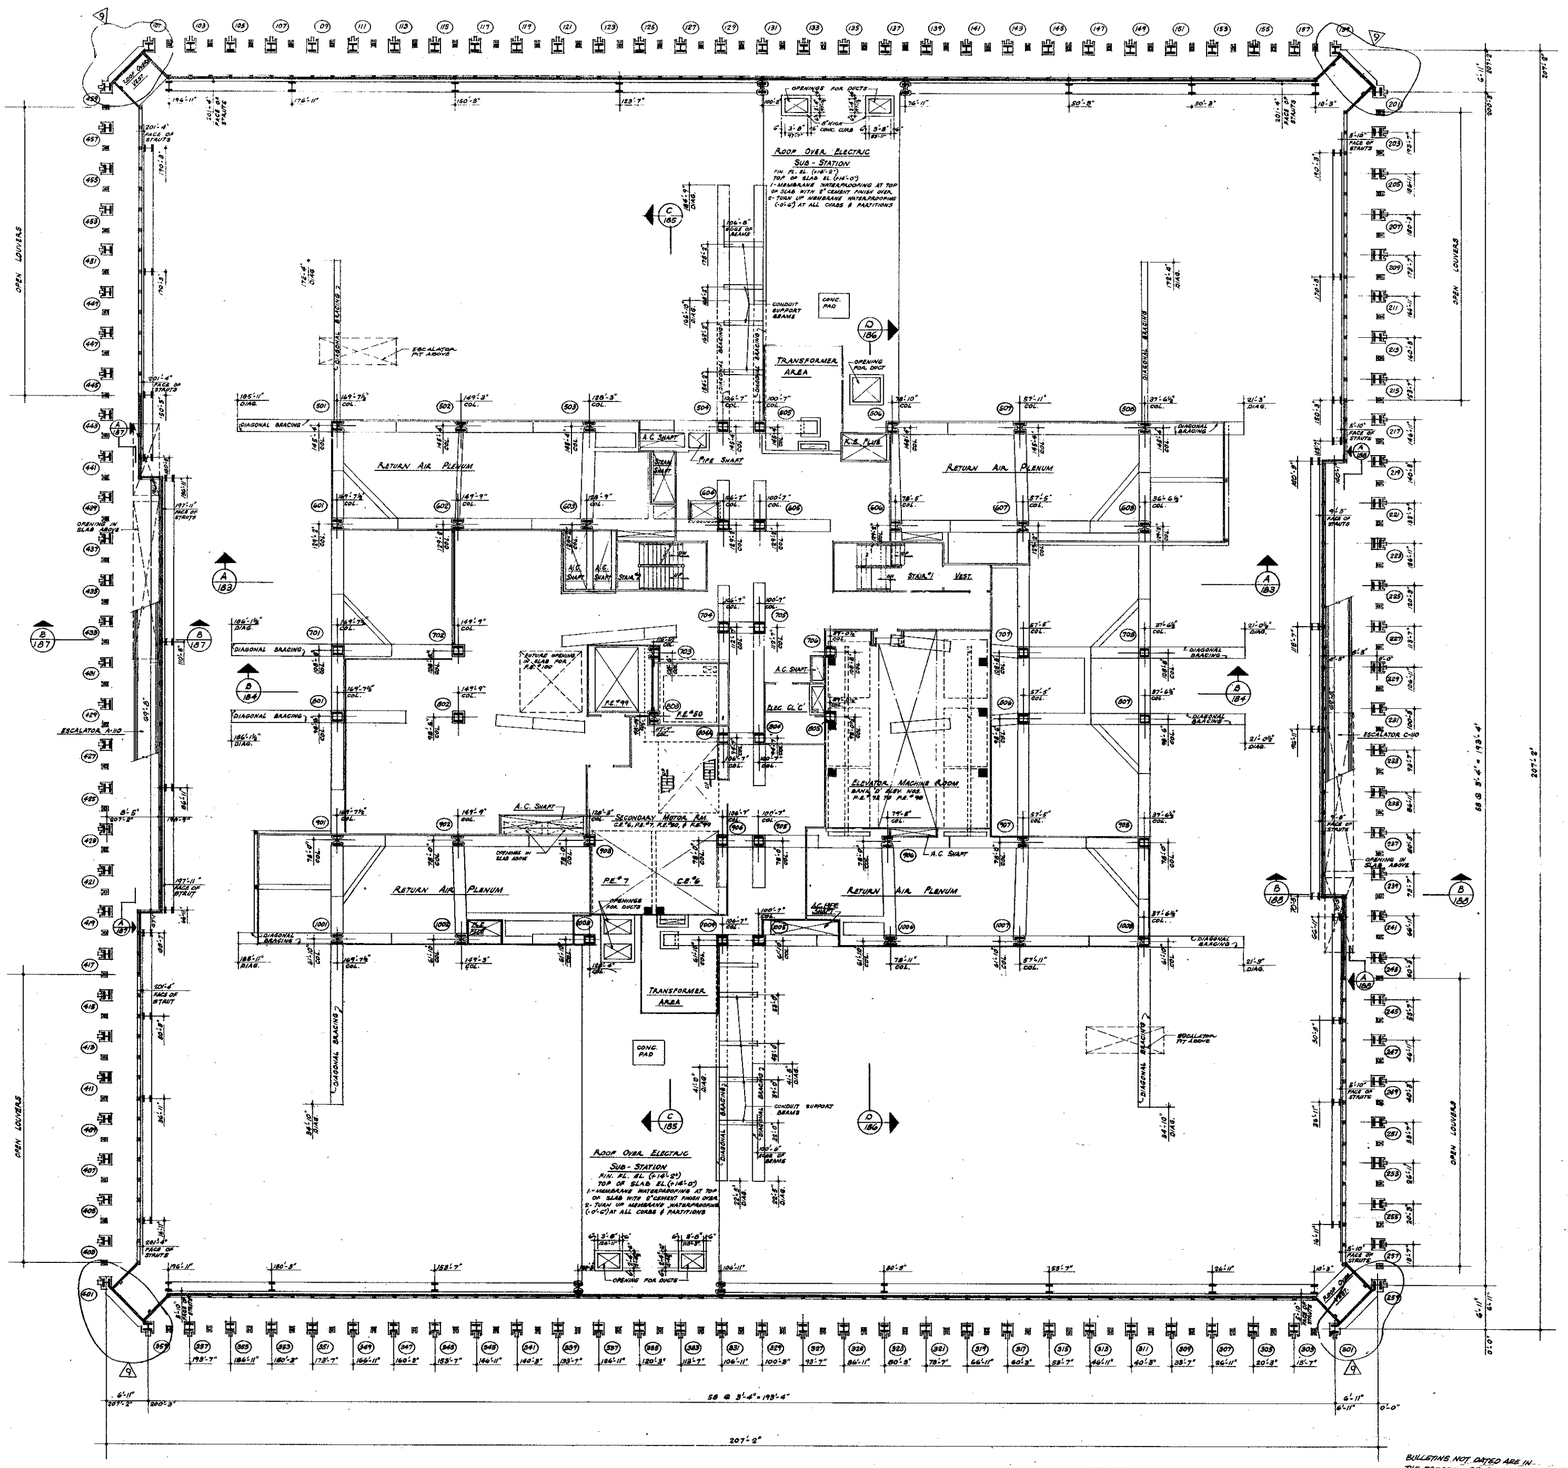

NORTH

NOTES

1- FOR GENERAL NOTES, KEY TO MATERIALS, SYMBOLS, ABBREVIATIONS, FINISH SCHEDULES, DOOR SCHEDULES AND SCHEDULE OF DRAWINGS SEE DRAWINGS A-B-1 TO A-B-6
2- FOR COMPLETE 1/8" SCALE CORE PLAN SEE DRAWING A-B-178.
3- ALL ELEVATIONS GIVEN THUS (+0'-0") ARE IN RELATION TO TOP OF SLAB
4- FOR MECHANICAL AND ELECTRICAL LAYOUTS SEE RESPECTIVE ENGINEERS DRAWING.
5- FOR TYPICAL STAIR DETAILS, SEE DRAWINGS A-B-206 & A-B-208
6- WHERE NO SUSPENDED CEILINGS ARE CALLED FOR, SUCH AS IN CORRIDORS, STAIR PASSAGES, ETC. BOTTOM ELEVATION OF ALL PIPING AND DUCTWORK SHALL BE MAINTAINED AT 8'-4" ABOVE FINISHED FLOOR, TO PROVIDE FOR FUTURE CEILING INSTALLATION AND CLEARANCE OF FULL HEIGHT DOORS.

MECHANICAL EQUIPMENT ROOM UPPER LEVEL

NOTES

1- PROVIDE PLANK CHANNEL SUPPORTS OVER ALL FAN & DUCT OPENINGS IN PARTITIONS.
2- PROVIDE 2" RIGID INSULATION AT UNDERSIDE OF SLAB ABOVE. FOR EXTENT SEE DETAILS.

BULLETINS NOT DATED ARE IN THE PROCESS OF COMPLETION

CONTRACT BID DRAWING date 3-1-68

NO.	DATE	BUL. NO.	BY
4	4-10-68	B-209	D.G.
VOID	VOID	B-199	L.J.
5	5-24-71	B-116	D.T.
6	6-08-71	B-11	D.G.
7	6-08-71	B-59	D.G.
8	1-20-71	B-86	M.M.
9	9-29-69	B-13	A.T.H.
9	9-29-69	B-19	A.T.H.
11	11-1-68	B-7	M.M.

REVISIONS

APPROVED

CHIEF, PLANNING DIVISION

DATE

THE WORLD TRADE CENTER

THE PORT OF NEW YORK AUTHORITY

MINORU YAMASAKI & ASSOCIATES
MINORU YAMASAKI, ARCHITECT

SKILLING, HELLE, CHRISTIANSEN, ROBERTSON
STRUCTURAL ENGINEERS

JOSEPH R. LORING & ASSOCIATES
ELECTRICAL ENGINEERS

EMERY ROTH & SONS
RICHARD ROTH, ARCHITECT

JAROS, BAUM & BOLLES
MECHANICAL ENGINEERS

THE PORT OF NEW YORK AUTHORITY
PAVING UTILITIES, FOUNDATIONS

TITLE: 109TH FLOOR PLAN
UPPER MECH. EQUIP. RM. LEVEL

DRAWN		CHECKED	
SCALE	1/8"=1'-0"	DATE	7-31-67
PROJECT NUMBER		SHEET	OF
DRAWING NUMBER	A-B-177		