
AB-179

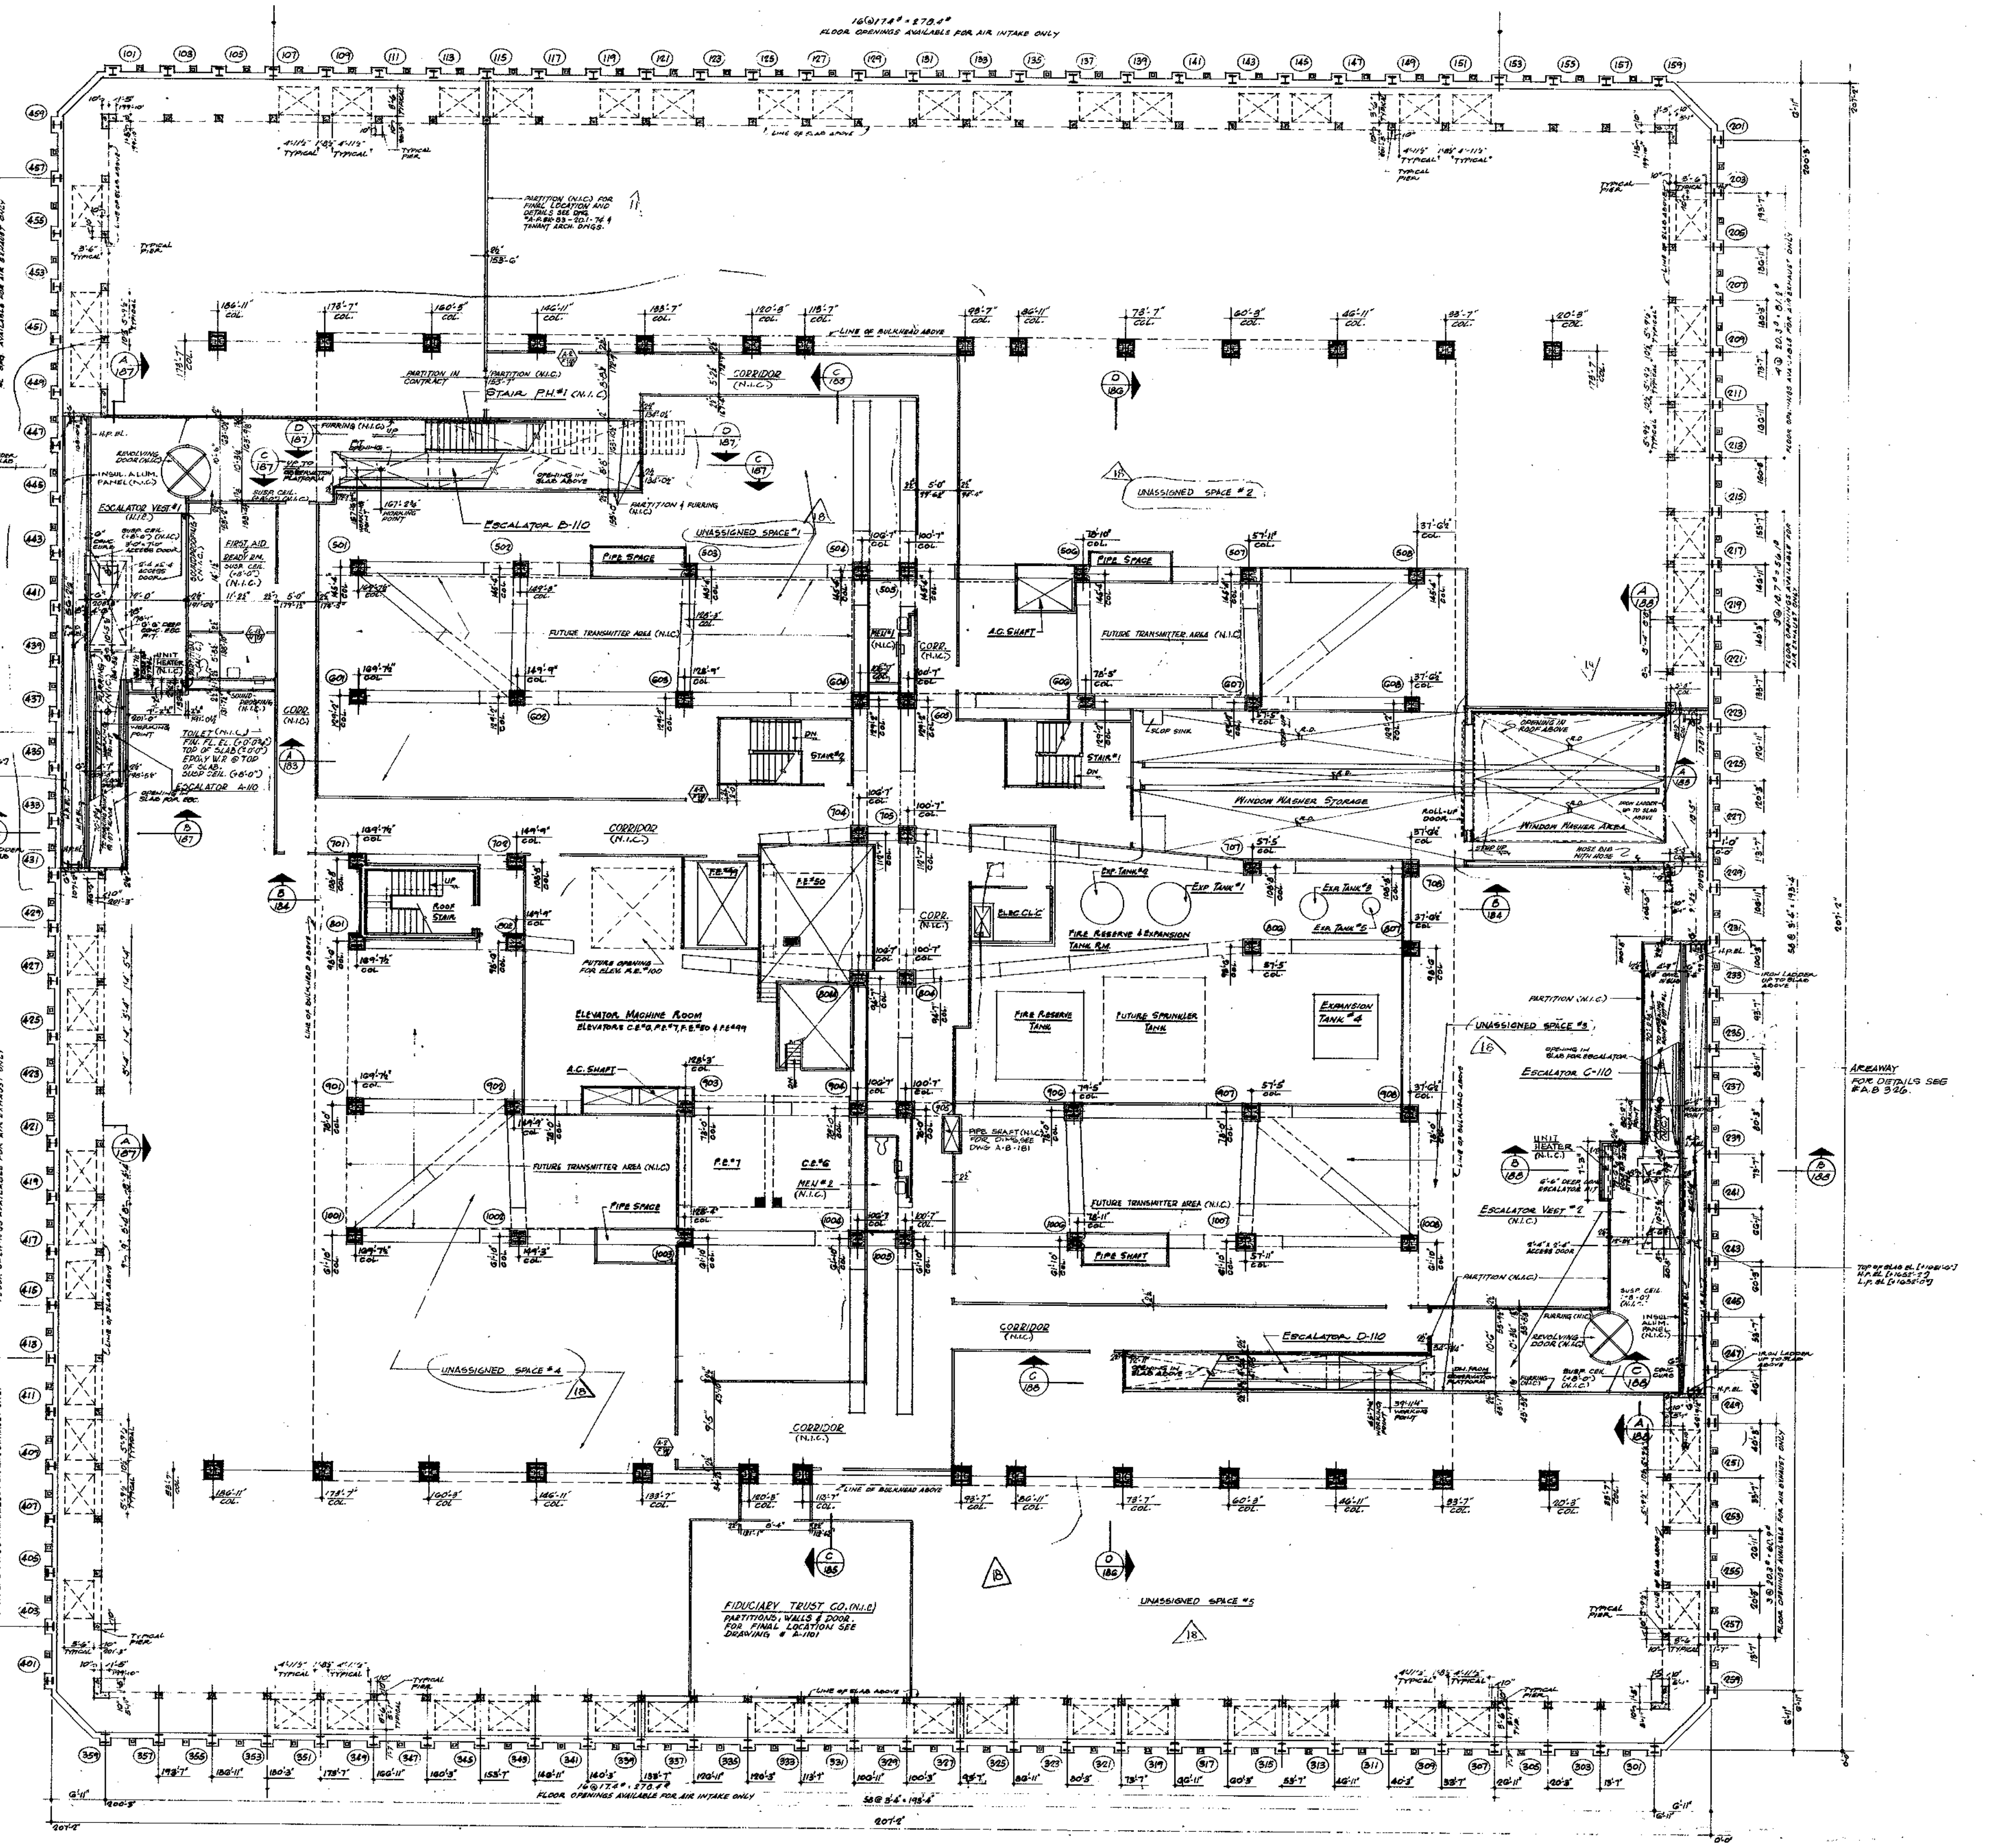

NOTES

1. FOR GENERAL NOTES, KEY TO MATERIALS, SYMBOLS, ABBREVIATIONS, FINISH SCHEDULES, DOOR SCHEDULES AND SCHEDULE OF DRAWINGS SEE DRAWINGS A-B-1 TO A-B-6
2. FOR COMPLETE ¼" SCALE CORE PLAN SEE DWG #A-B-181.
3. ALL ELEVATIONS GIVEN THUS (±0'-0") ARE IN RELATION TO TOP OF SLAB
4. FOR MECHANICAL AND ELECTRICAL LAYOUTS SEE RESPECTIVE ENGINEERS DRAWINGS
5. FOR TYPICAL STAIR DETAILS SEE DWG. #A-AB-204 & A-AB-205
6. WHERE NO SUSPENDED CEILINGS ARE CALLED FOR SUCH AS IN CLOSETS, STAIR PASSAGES ETC; BOTTOM ELEVATION OF ALL PIPING AND DUCTWORK SHALL BE MAINTAINED AT 8'-4" ABOVE FINISHED FLOOR TO PROVIDE FOR FUTURE CEILING INSTALLATION AND CLEARANCE OF FULL HEIGHT DOORS
7. FOR NUMBER AND AREA OF INTAKE AND EXHAUST OPENINGS AT FLOOR AND ROOF SEE CHART ON DRAWING #A-B-180

CONTRACT BID DRAWING date 5-1-68

BULLETINS NOT DATED ARE IN THE PROCESS OF COMPLETION

NO.	DATE	BUL. NO.	BY	NO.	DATE	BUL. NO.	BY
				20	5-3-72	B-166	L.C.
				19	11-23-71	B-136	L.J.
30		B-276	I.H.	18	11-23-71	B-114	L.C.
29	1-13-75	B-266	L.J.	17	8-24-71	B-121	L.J.
28	1-22-74	B-246	L.J.	16	8-24-71	B-116	D.T.
27	1-17-74	B-245	L.J.	15	8-28-71	B-117	D.T.
26	10-9-73	B-224	L.B.	14	4-28-71	B-11	D.G.
25	3-8-73	B-197	L.J.	13	4-28-71	B-59	D.G.
22	10-25-72	B-186	L.J.	11	1-29-71	B-84	W.M.
21	10-25-72	B-184	L.J.	1	5-1-68	B-1	D.G.
REVISIONS				REVISIONS			

APPROVED

CHIEF, PLANNING DIVISION

DATE

1/8"=1'-0" 0 4' 8' 16' 24'

THE WORLD TRADE CENTER

THE PORT OF NEW YORK AUTHORITY

MINORU YAMASAKI & ASSOCIATES
MINORU YAMASAKI, ARCHITECT

EMERY ROTH & SONS
RICHARD ROTH, ARCHITECT

SKILLING, HELLE, CHRISTIANSEN, ROBERTSON
STRUCTURAL ENGINEERS

JAROS, BAUM & BOLLES
MECHANICAL ENGINEERS

JOSEPH R. LORING & ASSOCIATES
ELECTRICAL ENGINEERS

THE PORT OF NEW YORK AUTHORITY
PAVING UTILITIES, FOUNDATIONS

TITLE

110TH FLOOR PLAN

DRAWN		CHECKED	
SCALE	1/8"=1'-0"	DATE	7-31-67
PROJECT NUMBER		SHEET	OF
DRAWING NUMBER	A·B·179		

EASTERN ARTISTS AND DRAFTING MATERIALS