
AD-117A

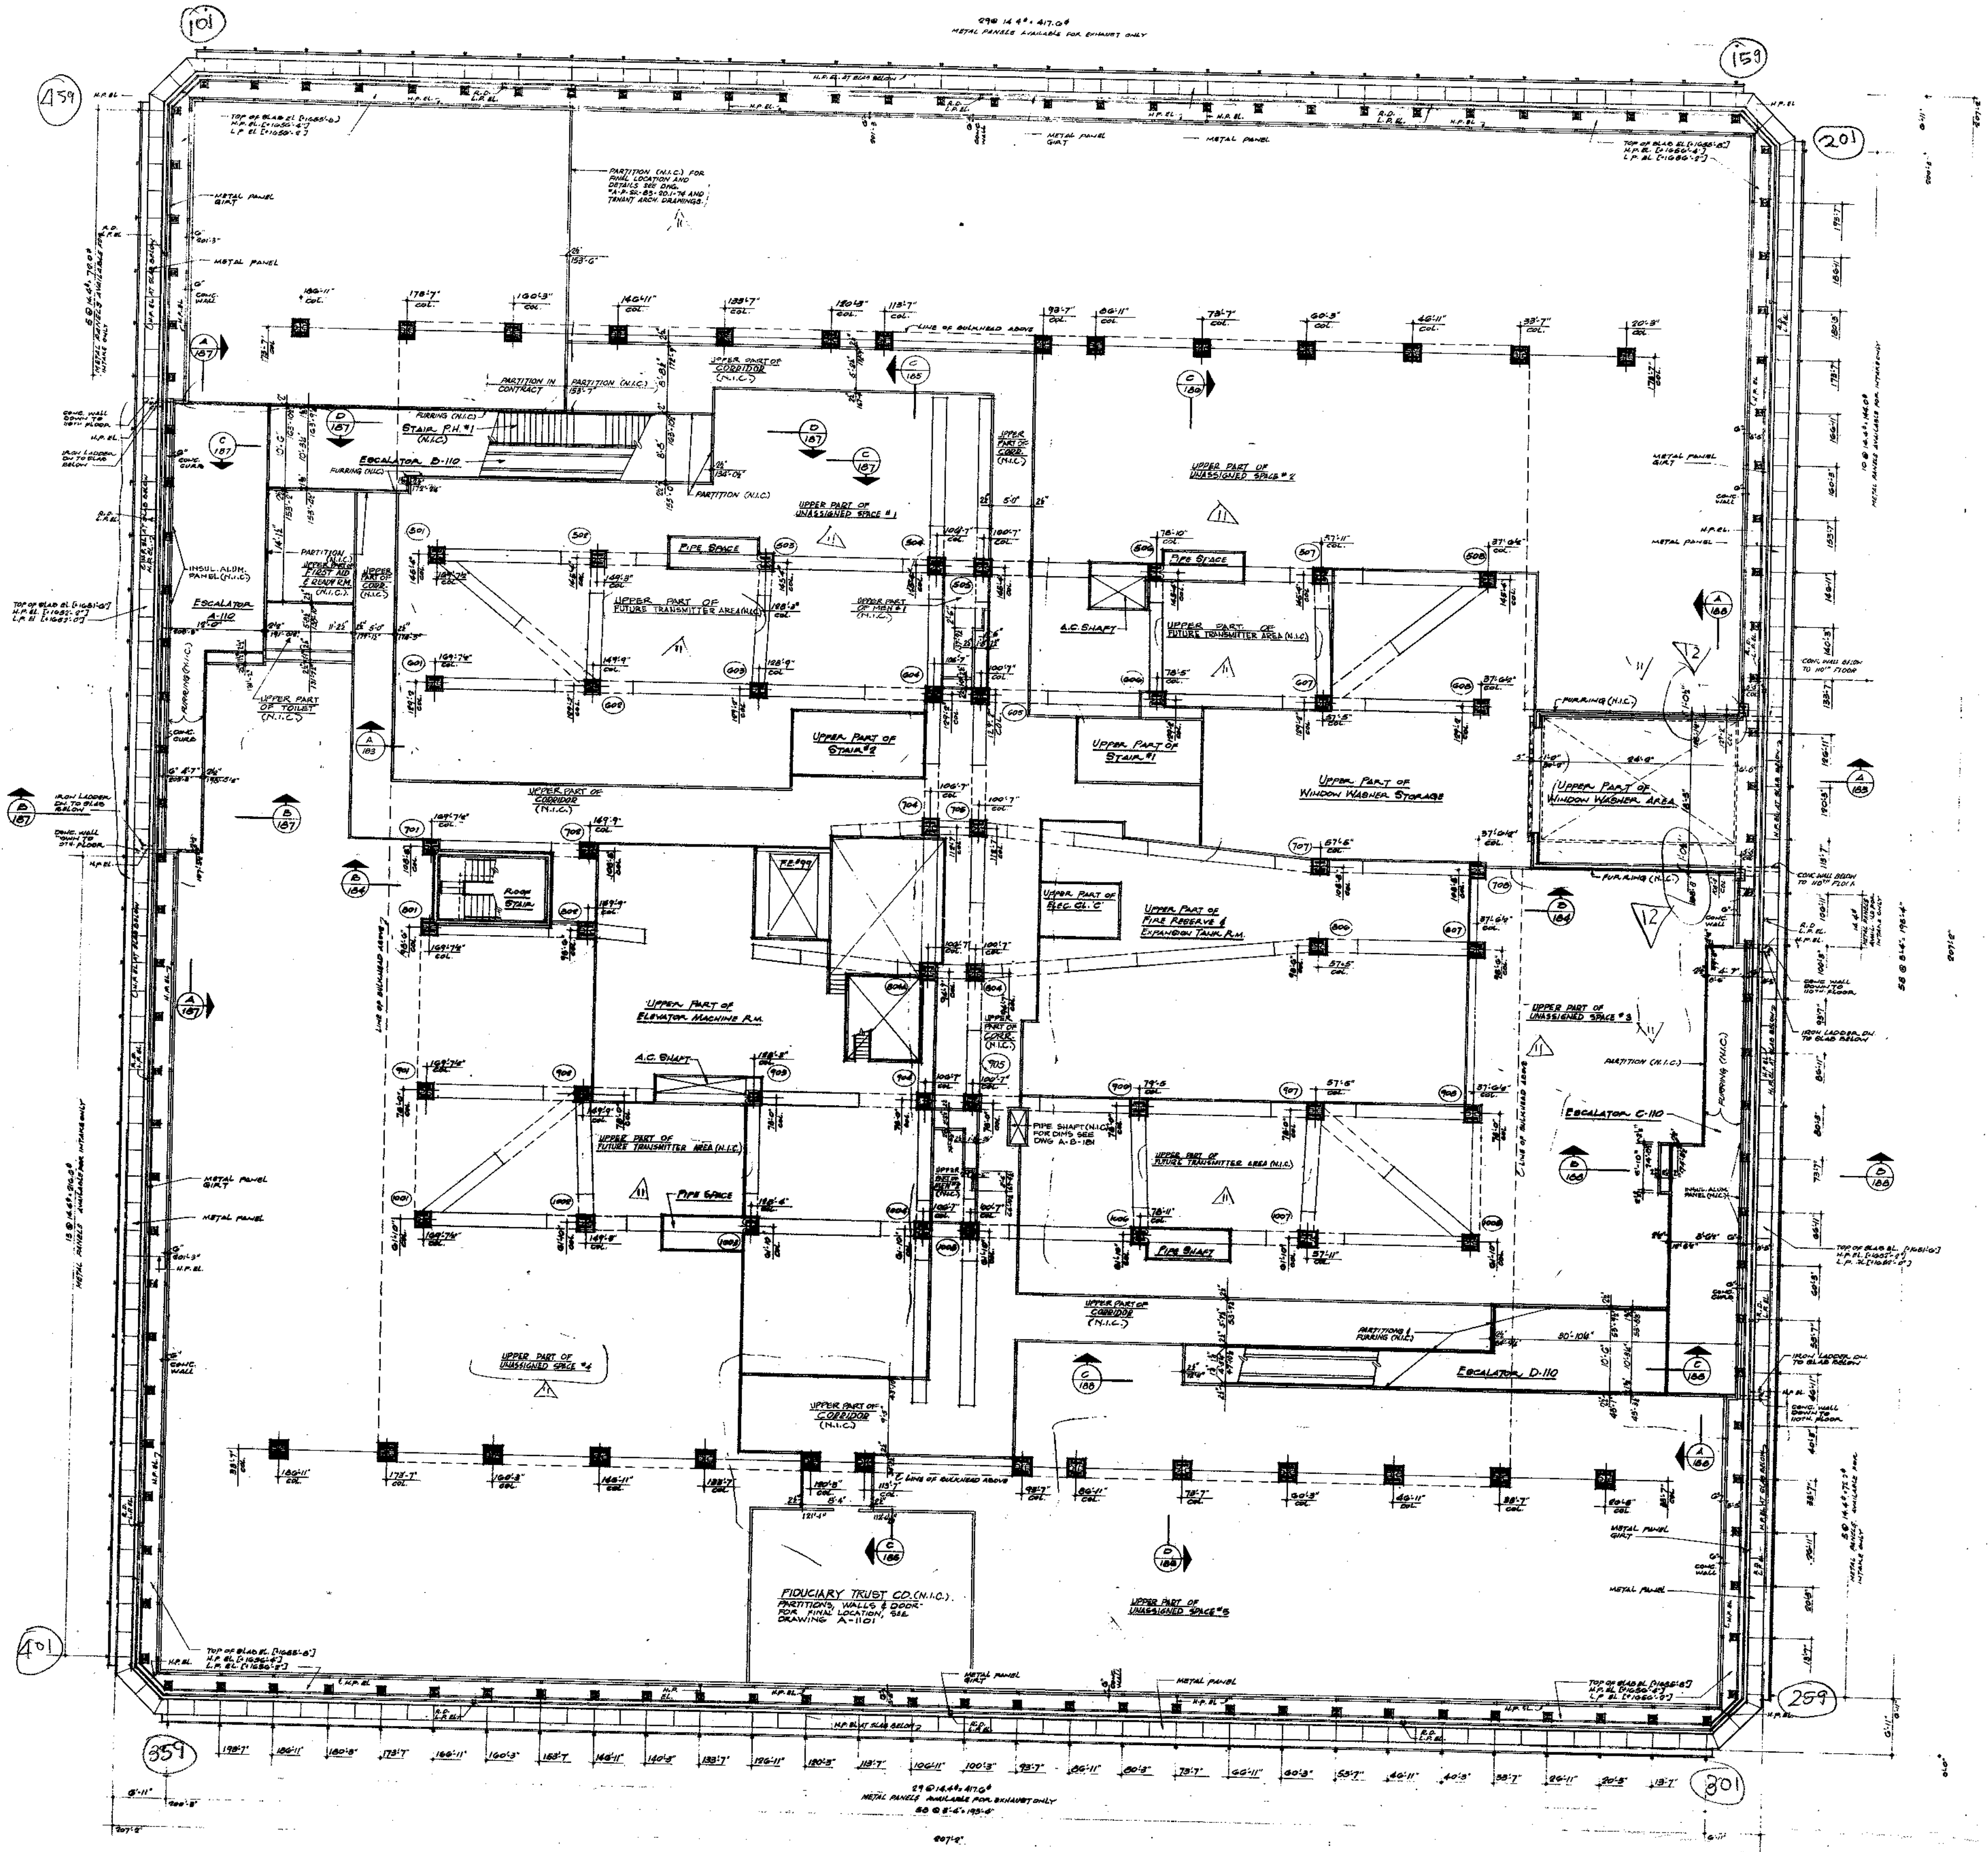

NOTES

1. FOR GENERAL NOTES, KEY TO MATERIALS, SYMBOLS, ABBREVIATIONS, FINISH SCHEDULES, DOOR SCHEDULES AND SCHEDULES OF DRAWINGS SEE DRAWINGS A-B-1 TO A-B-6.
2. FOR COMPLETE 1/4" SCALE CORE PLAN SEE DWG. #A-B-181.
3. ALL ELEVATIONS GIVEN THUS (±0'-0") ARE TAKEN IN RELATION TO FINISH 110TH FLOOR.
4. FOR MECHANICAL AND ELECTRICAL LAYOUTS SEE RESPECTIVE ENGINEERS DRAWINGS.
5. FOR TYPICAL STAIR DETAILS SEE DWGS #A-AB-204 & A-AB-205.
6. ALL ELEVATIONS GIVEN THUS [±0'-0"] ARE IN RELATION TO DATUM OF BUILDING.

BULLETINS NOT DATED ARE IN THE PROCESS OF COMPLETION

CONTRACT BID DRAWING date

NO.	DATE	BUL. NO.	BY	NO.	DATE	BUL. NO.	BY
				10	1-13-75	B-266	L.J.
				9	1-22-74	B-266	L.J.
				8	10-9-73	B-224	L.B.
				7	3-8-73	B-187	L.J.
				6	10-25-72	B-185	DS
				5	10-25-72	B-184	DS
				4	5-3-72	B-166	L.C.
				3	11-23-71	B-136	L.J.
12	9-17-75	B-278	J.K.	2	11-23-71	B-114	L.C.
11		B-276	I.H.	1	8-26-71	B-117	DT

REVISIONS | REVISIONS

APPROVED

CHIEF, PLANNING DIVISION

DATE

THE WORLD TRADE CENTER

THE PORT OF NEW YORK AUTHORITY

MINORU YAMASAKI & ASSOCIATES
MINORU YAMASAKI, ARCHITECT

EMERY ROTH & SONS
RICHARD ROTH, ARCHITECT

SKILLING, HELLE, CHRISTIANSEN, ROBERTSON
STRUCTURAL ENGINEERS

JAROS, BAUM & BOLLES
MECHANICAL ENGINEERS

JOSEPH R. LORING & ASSOCIATES
ELECTRICAL ENGINEERS

THE PORT OF NEW YORK AUTHORITY
PAVING UTILITIES, FOUNDATIONS

1/8"=1'-0" 0 4' 8' 16' 24'

TITLE: 110TH FLOOR INTERMEDIATE LEVEL PLAN (AT EL. +8'-6")

DRAWN: | CHECKED:

SCALE: 1/8"=1'-0" | DATE: 8-25-71

PROJECT NUMBER: | SHEET OF

DRAWING NUMBER: A·B·179A