




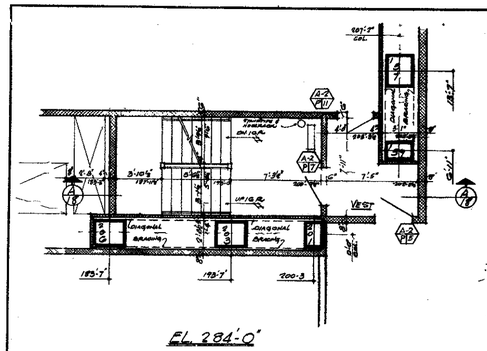


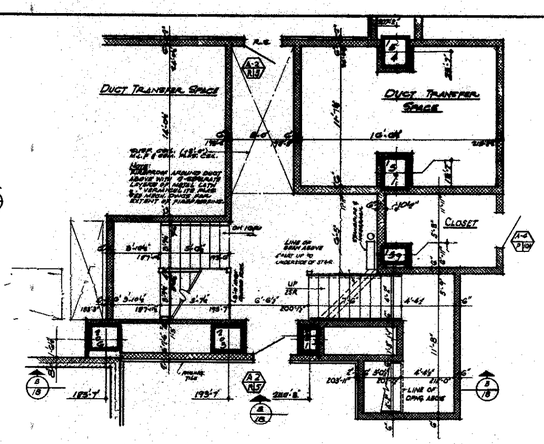


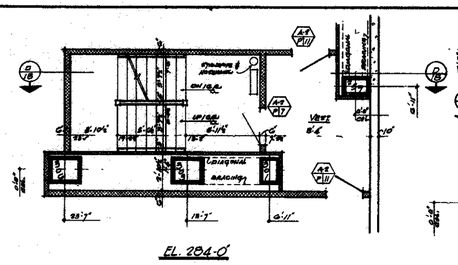


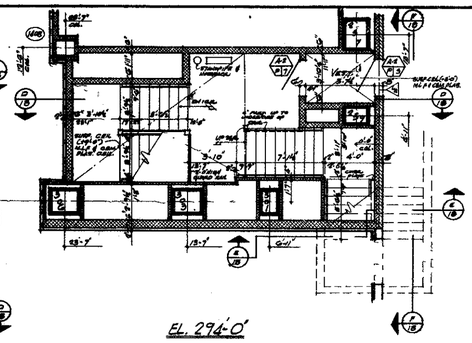


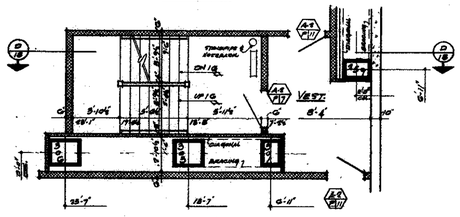


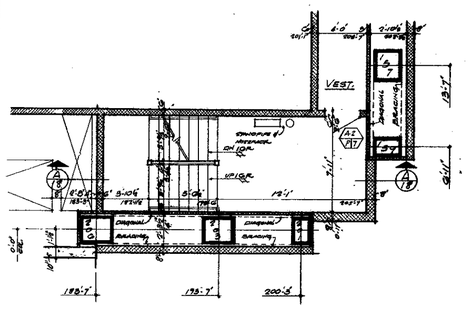


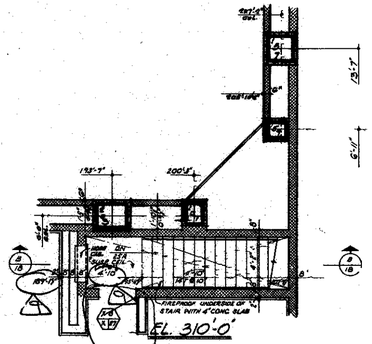


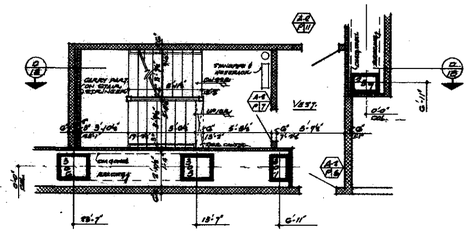


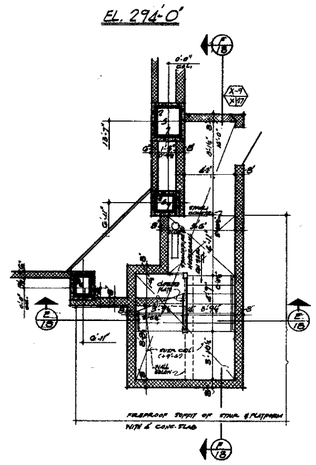


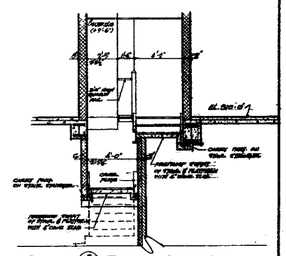


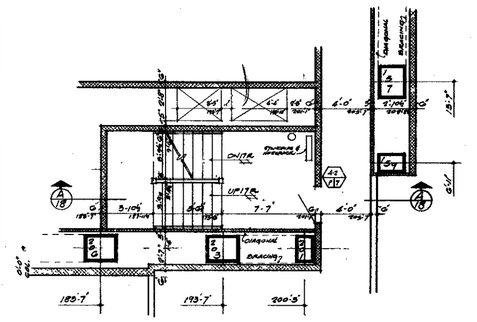


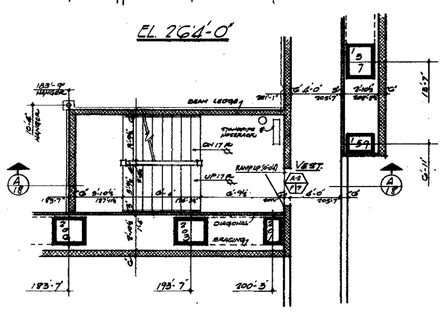


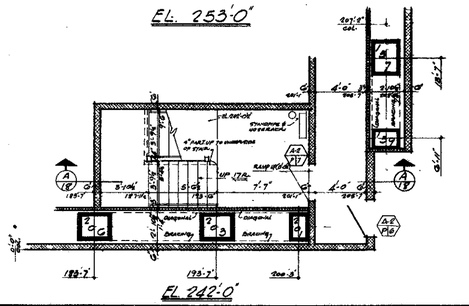


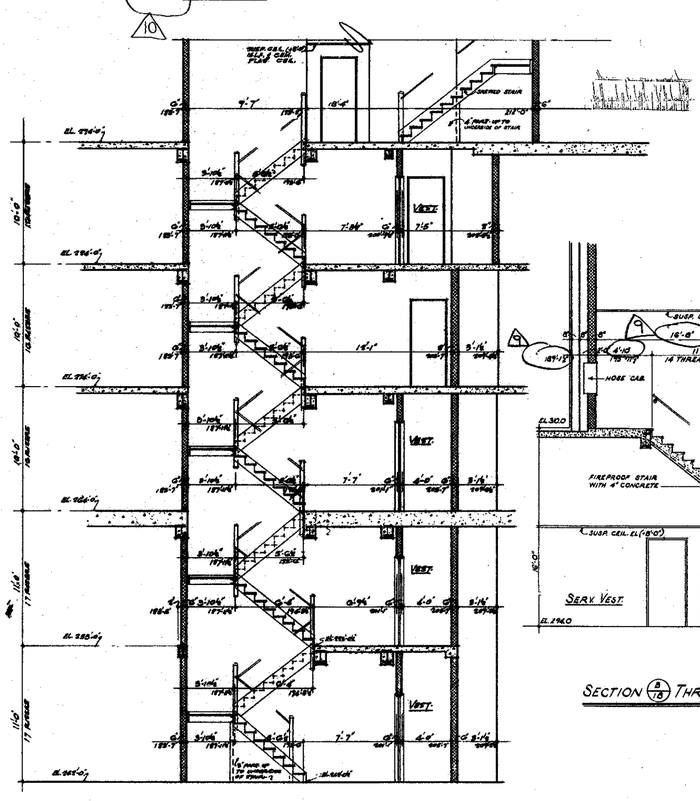

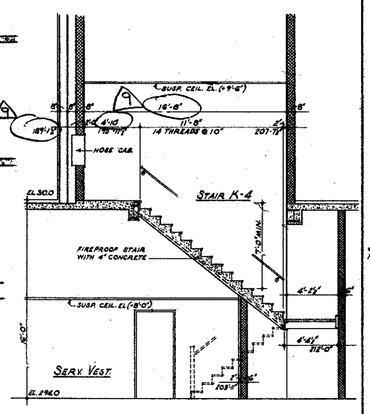

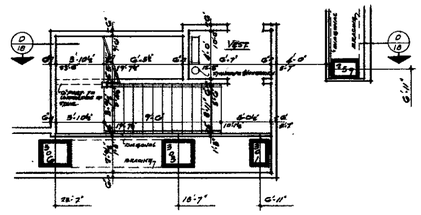

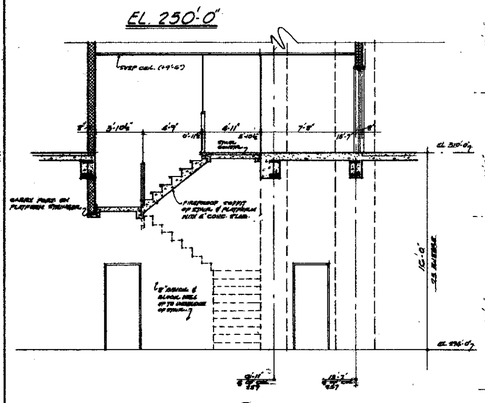

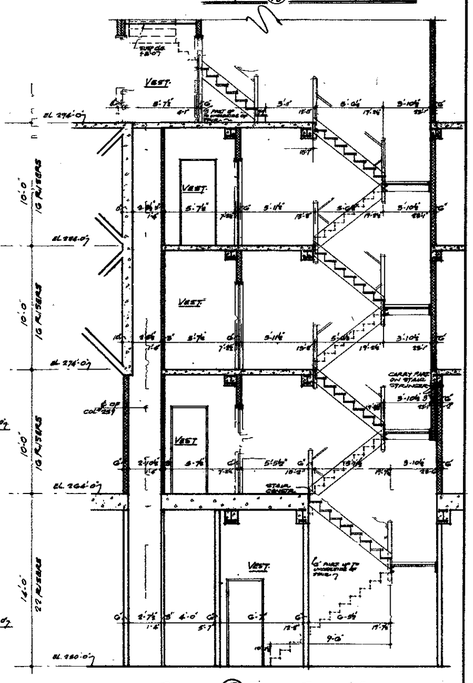

NOTES:

1. FOR GENERAL NOTES, KEY TO MATERIALS, SYMBOLS, ABBREVIATIONS, FINISH SCHEDULES, DOOR SCHEDULES AND SCHEDULES OF DRAWINGS, SEE DRAWINGS A-0.1 TO A-0.4.
2. ALL ELEVATIONS GIVEN THUS (10'-0") ARE IN RELATION TO FINISH FLOOR.
3. FOR TYPICAL STAIR DETAILS SEE DWGS. A-18-104 & A-18-105
4. WHERE NO SUSPENDED CEILINGS ARE CALLED FOR, SUCH AS IN CLOSETS, STAIR LANDINGS, ETC., BOTTOM ELEVATION OF ALL PIPING AND DUCT WORK SHALL BE MAINTAINED AT 6'-4" ABOVE FINISHED FLOOR, TO PROVIDE FOR FUTURE CEILING INSTALLATION AND CLEARANCE OF FULL HEIGHT DOORS.
5. ALL WALLS AND PARTITIONS SHOWN WITH HATCHING ARE INCLUDED IN THIS CONTRACT. ALL WORK OUTSIDE PERIMETER WALL OF TOWER SHOWN UNHATCHED IS IN A SEPARATE CONTRACT, BY OTHERS. WHERE WORK BY OTHERS INTERSECTS WORK IN THIS CONTRACT, CONTRACTORS SHALL COORDINATE ALL WORK SO THAT COMPLETED FLOORS IS CONTINUOUS AND UNBROKEN. DIMENSIONS SHOWN FOR WORK BY OTHERS OUTSIDE OF TOWER ARE FOR COORDINATION ONLY.
6. GLAZED FACE CONCRETE BLOCK MASONRY UNITS SHALL BE LAID IN LINE OF FACING TILE AS INDICATED ON PLANS. THE TOTAL THICKNESS OF GLAZED MASONRY UNITS SHALL BE EQUAL TO TOTAL THICKNESS OF FACING TILE PLUS MASONRY BACK-UP.

BULLETINS NOT DATED ARE IN THE PROCESS OF COMPLETION

CONTRACT BID DRAWING date 3-1-68

NO.	DATE	SUB. NO.	BY

REVISIONS

NO.	DATE	SUB. NO.	BY
1	9-17-70	B-678	U.K.
2		B-745	L.C.
3	11-23-71	B-784	L.C.
4	11-24-76	B-78	D.G.
5	5-27-70	B-50	L.H.
6	5-28-70	B-49	A.H.
7	9-29-69	B-69	D.G.
8	9-27-69	B-13	E.R.C.
9	8-1-68	B-8	K.T.H.
10	5-1-68	B-1	D.G.

REVISIONS

APPROVED

CHIEF, PLANNING DIVISION

DATE

REGISTERED ARCHITECT

THE WORLD TRADE CENTER

THE PORT OF NEW YORK AUTHORITY

MINORU YAMASAKI & ASSOCIATES
MINORU YAMASAKI, ARCHITECT

EMERY ROTH & SONS
RICHARD ROTH, ARCHITECT

WORTHINGTON, SKILLING, HELLE & JACKSON
STRUCTURAL ENGINEERS

JAROS, BAUM & BOLLES
MECHANICAL ENGINEERS

JOSEPH R. LORING & ASSOCIATES
ELECTRICAL ENGINEERS

THE PORT OF NEW YORK AUTHORITY
PAVING, UTILITIES, FOUNDATIONS

1/4"=1'-0"

TITLE: STAIR SECTION
STAIRS K-4 & K-5

DRAWN		CHECKED	
SCALE	1/4" = 1'-0"	DATE	7-31-69
PROJECT NUMBER		SHEET	OF
DRAWING NUMBER	A·B·18		