
AB-180

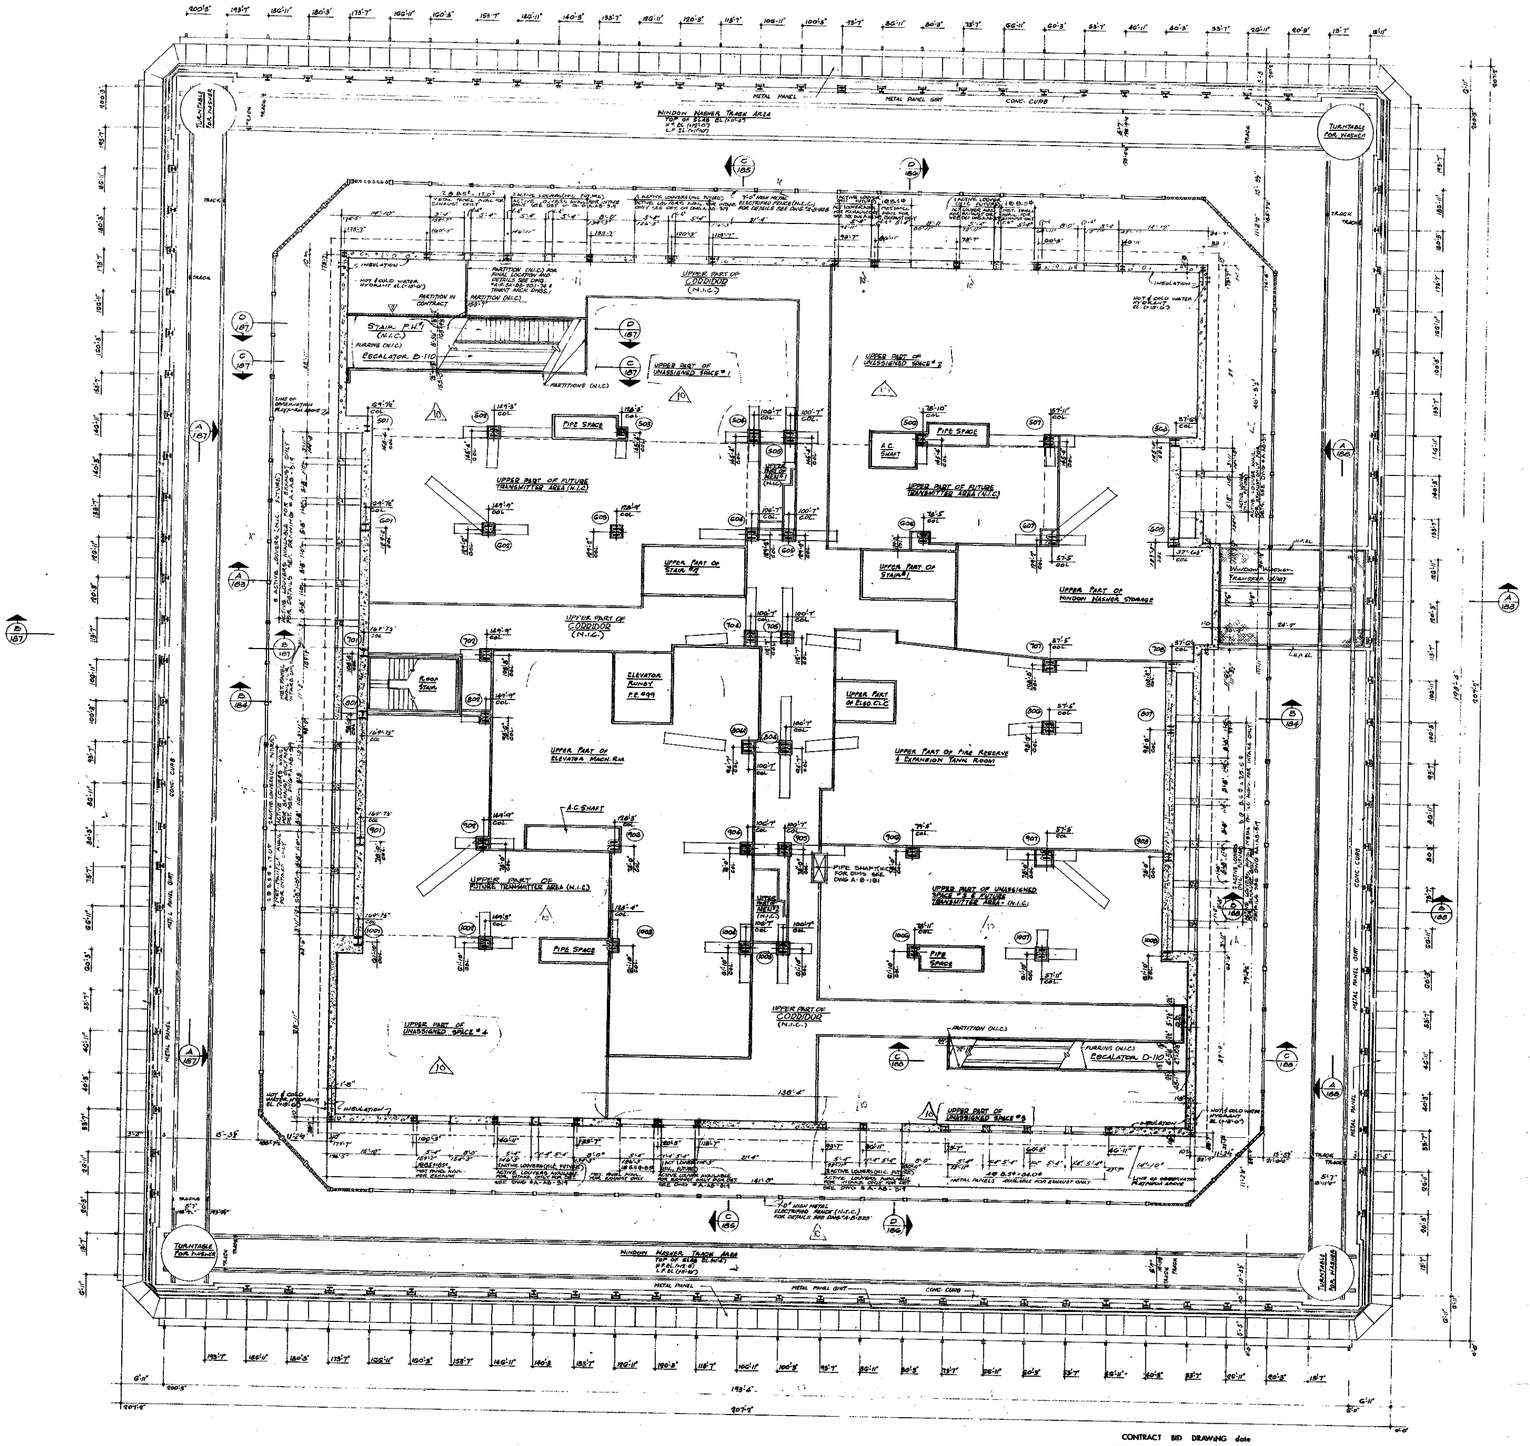

NORTH

NOTES

1. FOR GENERAL NOTES, KEY TO MATERIALS, SYMBOLS, ABBREVIATIONS, DOOR SCHEDULE & SCHEDULE OF DRAWINGS SEE DWGS. A-B-1 TO A-B-6
2. ALL ELEVATIONS GIVEN THUS (0.0') ARE TAKEN IN RELATION TO 110TH FLOOR
3. FOR COMPLETE 8" SCALE CORE PLAN SEE DRAWING "A-B-181
4. FOR MECHANICAL & ELECTRICAL LAYOUT SEE RESPECTIVE ENGINEERS DRAWINGS
5. FOR TYPICALS STAIR DETAILS SEE DRAWINGS "A-AB 204 & A-AB-203
6. FOR WINDOW WASHER TRACK SUPPORTS, TURNTABLE SUPPORTS & TURNTABLE SEE STRUCTURAL ENGINEERS & WINDOW WASHER CONTRACTORS APPROVED SHOP DRAWINGS.
7. ALL ELEVATIONS GIVEN THUS (0.0'-0") ARE IN RELATION TO DATUM OF BUILDING.

LOCATION	AIR INTAKE				AIR EXHAUST			
	FLOOR OPENINGS		ROOF OPENINGS		FLOOR OPENINGS		ROOF OPENINGS	
	NUMBER	TOTAL AREA	NUMBER	TOTAL AREA	NUMBER	TOTAL AREA	NUMBER	TOTAL AREA
110TH FL.	32	576.0 SF	—	—	28	467.0 SF	—	—
110TH FL. UPPER LEVEL AT EL. (0'-0")	—	—	20 @ 14.4 SF	518.4 SF	—	—	560 @ 1.4 SF	886.2 SF
110TH FL. UPPER LEVEL AT EL. (14'-0")	—	—	6 @ 3.6 SF 4 @ 2.8 SF	36.0 SF 11.2 SF	—	—	91 @ 1.209 SF	155.90 SF

NOTES:

1. ALL FLOOR OPENINGS ARE 16.0 SQ. FT. UNLESS OTHERWISE SHOWN OR NOTED.
2. AIR ROOF OPENINGS ARE AT INNER WALLS 9.6 SQ. FT. AND AT OUTER WALLS 14.4 SQ. FT. UNLESS OTHERWISE SHOWN OR NOTED.
3. FLOOR OPENINGS AT NORTH AND SOUTH SIDES ARE FOR EXHAUST ONLY
4. FLOOR OPENINGS AT EAST AND WEST SIDES ARE FOR INTAKE ONLY
5. ALL FLOOR OPENINGS AND ROOF OPENINGS AT INNER WALLS NOT UTILIZED SHALL REMAIN AS PART OF THE STRUCTURAL CONC. SLABS
6. ALL PERIMETER FLOOR OPENINGS TO BE PROVIDED WITH GRATINGS, RAILINGS OR EQUIVALENT BY TENANTS.

CONTRACT BID DRAWING date

NO.	DATE	SUB. NO.	BY
A		B-276	I.M.
A	1-13-70	B-356	L.J.
A	10-9-70	B-356	L.B.
A	10-15-70	B-185	M.K.
A	10-22-70	B-183	M.K.
A	10-23-70	B-184	M.K.
A	3-9-71	B-104	L.C.
A	9-7-71	B-143	L.C.
A	11-29-71	B-182	L.J.
A	11-23-71	B-156	L.J.

REVISIONS

BUILDING NOT DATED ARE IN THE PROCESS OF CONSTRUCTION

APPROVED

CHIEF, PLANNING DIVISION

DATE

THE WORLD TRADE CENTER

THE PORT OF NEW YORK AUTHORITY

MINORU YAMASAKI & ASSOCIATES
MINORU YAMASAKI, ARCHITECT

SKILLING, HELLE, CHRISTIANSEN, ROBERTSON
STRUCTURAL ENGINEERS

JOSEPH R. LORING & ASSOCIATES
ELECTRICAL ENGINEERS

EMERY ROTH & SONS
RICHARD ROTH, ARCHITECT

JAROS, BAUM & BOLLES
MECHANICAL ENGINEERS

THE PORT OF NEW YORK AUTHORITY
PAVING, UTILITIES, FOUNDATIONS

1/8"=1'-0" 0 4' 8' 16' 24'

TITLE: 110TH FLOOR UPPER LEVEL PLAN (AT EL. 14'-0")

DRAWN | CHECKED

SCALE 1/8"=1'-0" | DATE 7-8-70

PROJECT NUMBER | SHEET OF

DRAWING NUMBER A-B-180