
AB-182

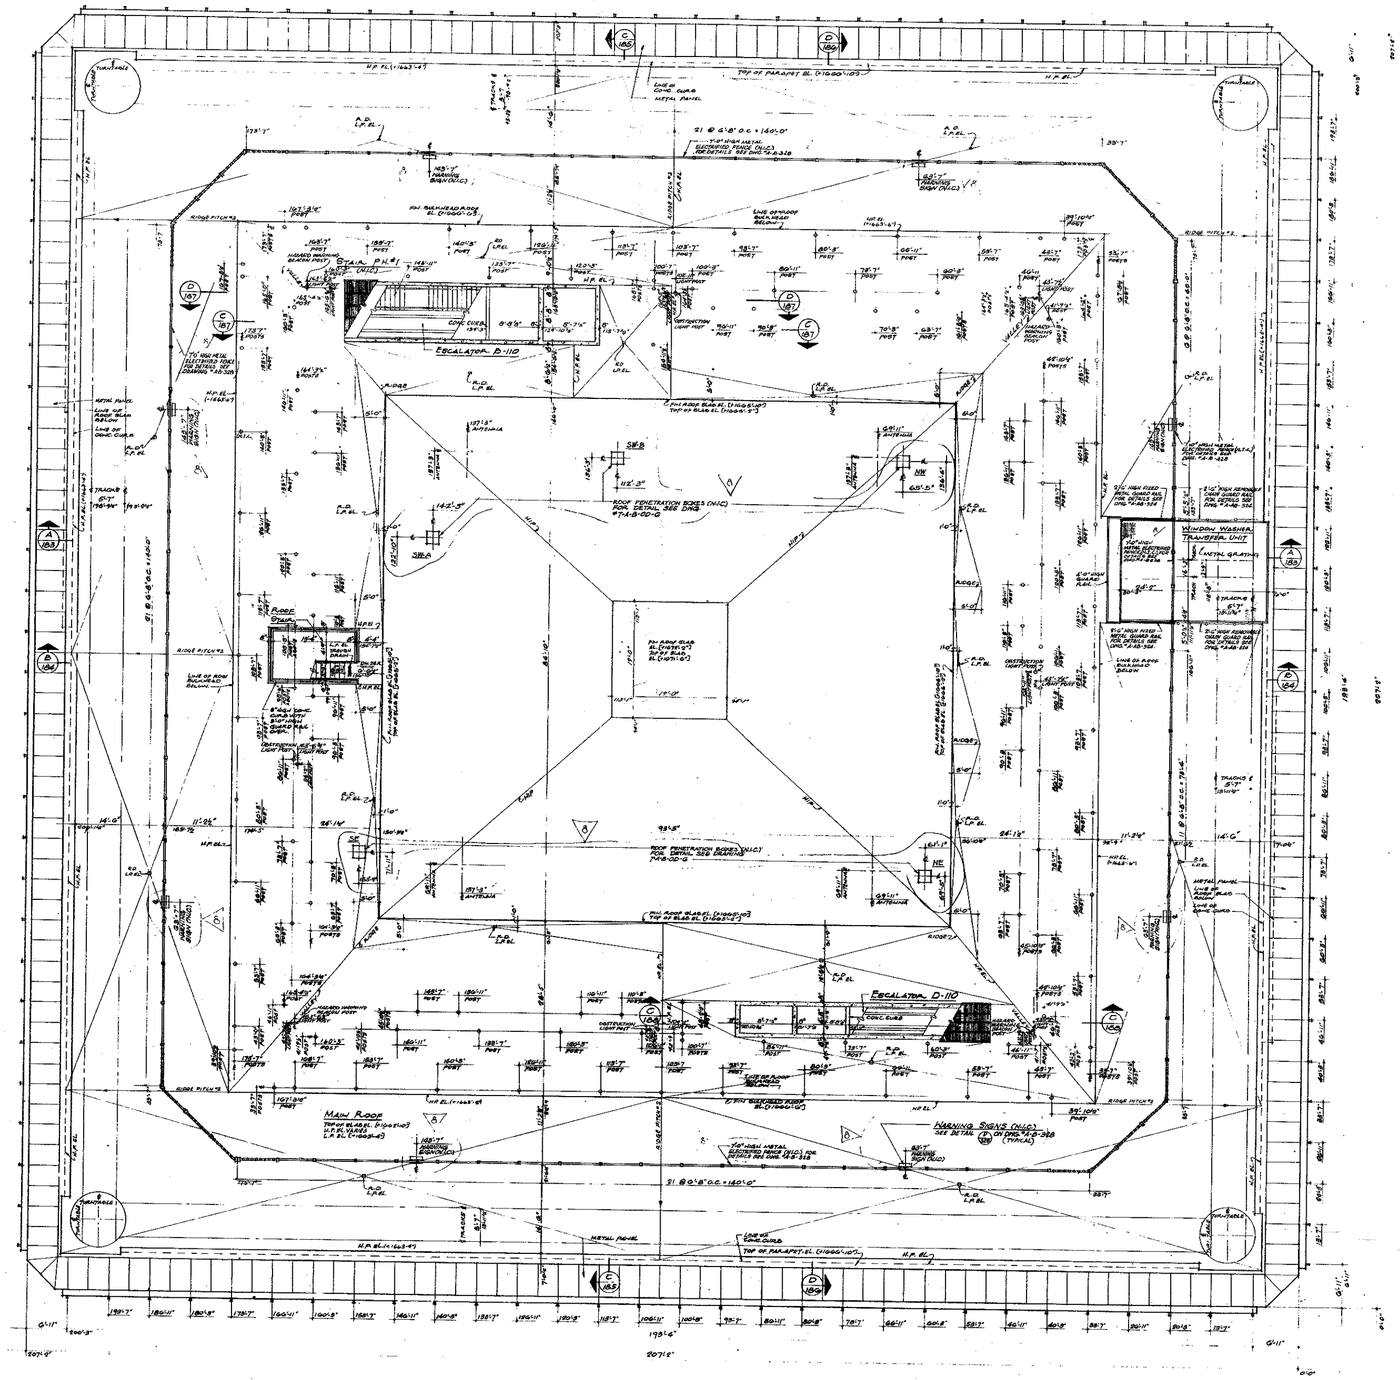

NOTES:

1. FOR GENERAL NOTES KEY TO MATERIALS, SYMBOLS, ABBREVIATIONS FLOOR SCHEDULES, DOOR SCHEDULES AND SCHEDULE OF DRAWINGS SEE DRAWINGS A-B-1 TO A-B-6
2. ALL ELEVATIONS GIVEN THUS (00'-0") ARE IN RELATION TO FINISH 110TH FLOOR.
3. ALL ELEVATIONS GIVEN THUS (00'-0") ARE IN RELATION TO DATUM OF BUILDING.
4. FOR MECHANICAL AND ELECTRICAL LAYOUTS SEE RESPECTIVE ENGINEERS' DRAWINGS
5. ALL ELEVATIONS GIVEN THUS [0.0'-0"] ARE GIVEN IN RELATION TO BUILDING DATUM.

CONTRACT	BID	DRAWING	date	NO.	DATE	REVISIONS	BY
				1	5-30-76	B-268	L.J.
				2		B-276	L.J.
				3	1-09-76	B-246	D.S.
				4	10-8-75	B-188	L.B.
				5	2-6-75	B-187	D.S.
				6	10-25-72	B-188	D.S.
				7	10-25-72	B-186	D.S.
				8	9-7-72	B-143	L.C.
				9	11-23-71	B-182	L.J.

BULLETINS NOT DATED ARE IN THE PROCESS OF COMPLETION

APPROVED

CHIEF, PLANNING DIVISION

DATE

1/8"=1'-0" 0 4' 8' 16' 24'

THE WORLD TRADE CENTER

THE PORT OF NEW YORK AUTHORITY

MINORU YAMASAKI & ASSOCIATES
MINORU YAMASAKI, ARCHITECT

SKILLING, HELLE, CHRISTIANSEN, ROBERTSON
STRUCTURAL ENGINEERS

JOSEPH R. LORING & ASSOCIATES
ELECTRICAL ENGINEERS

EMERY ROTH & SONS
RICHARD ROTH, ARCHITECT

JAROS, BAUM & BOLLES
MECHANICAL ENGINEERS

THE PORT OF NEW YORK AUTHORITY
PAVING UTILITIES, FOUNDATIONS

TITLE: INTERMEDIATE BULKHEAD & ROOF DRAINAGE PLAN

DRAWN		CHECKED	
SCALE	1/8"=1'-0"	DATE	10-10-70
PROJECT NUMBER		SHEET	OF

DRAWING NUMBER: A-B-182