
AB-183

NOTES

1. FOR GENERAL NOTES, SEE TO MATERIALS, SYMBOLS, ABBREVIATIONS FINISH SCHEDULES, DOOR SCHEDULES AND SCHEDULE OF DRAWINGS SEE DRAWINGS A 0-1 TO A 0-5
2. FOR COMPLETE FLOOR PLANS SEE DRAWINGS A 0-100 TO A 0-103
3. ALL ELEVATIONS GIVEN THUS (70'0") ARE IN RELATION TO FINISH FLOOR
4. FOR MECHANICAL AND ELECTRICAL LAYOUTS SEE RESPECTIVE ENGINEERS DRAWINGS.
5. FOR TYPICAL STAIR DETAILS SEE DRAWINGS A AB 204 & A AB 206
6. FINISH FLOOR & TOP OF SLAB ELEVATION ARE (-0'0") UNLESS OTHERWISE SHOWN OR NOTED.
7. FOR TYPICAL PARTITION DETAILS SEE DRAWINGS A AB 204 TO A AB 213
8. FOR MECHANICAL EQUIPMENT ROOM NOTES SEE DRAWINGS A 0-116 TO A 0-118
9. WHERE NO SUSPENDED CEILING IS CALLED FOR, SUCH AS IN CLOSETS, STAIR, PASSAGES ETC. BOTTOM ELEVATION OF ALL PIPING & DUCTWORK SHALL BE MAINTAINED AT 11'-6" ABOVE FINISHED FLOOR, TO PROVIDE FOR FUTURE CEILING INSTALLATION & CLEARANCE OF FULL HEIGHT DOORS
10. CANTS ARE REQUIRED ON ALL BEAM PROJECTIONS OVER 3" NOMINAL (3" ACTUAL) DIMENSION IN ELEVATOR SHAFTS AND SHALL BE MINIMUM 75° ANGLE HORIZONTAL SEE TYPICAL DETAILS
11. ALL ELEVATIONS GIVEN THUS (60'0") ARE IN RELATION TO BUILDING DATUM
12. ALL WALLS, PARTITIONS & SLABS SHOWN WITH HATCHING ARE, IN THIS CONTRACT ALL WORK NOT INDICATED IN AN A SIMILAR CONTRACT, BY OTHERS, WHERE WORK ITS OTHERS INTERSECTS WORK IN THIS CONTRACT, CONTRACTOR SHALL COORDINATE ALL WORK SO THAT COMPLETED WORK IS CONTINUOUS AND UNBROKEN, EXPANSIONS SHOWN ARE WORK BY OTHERS, TO BE COORDINATED WORK.

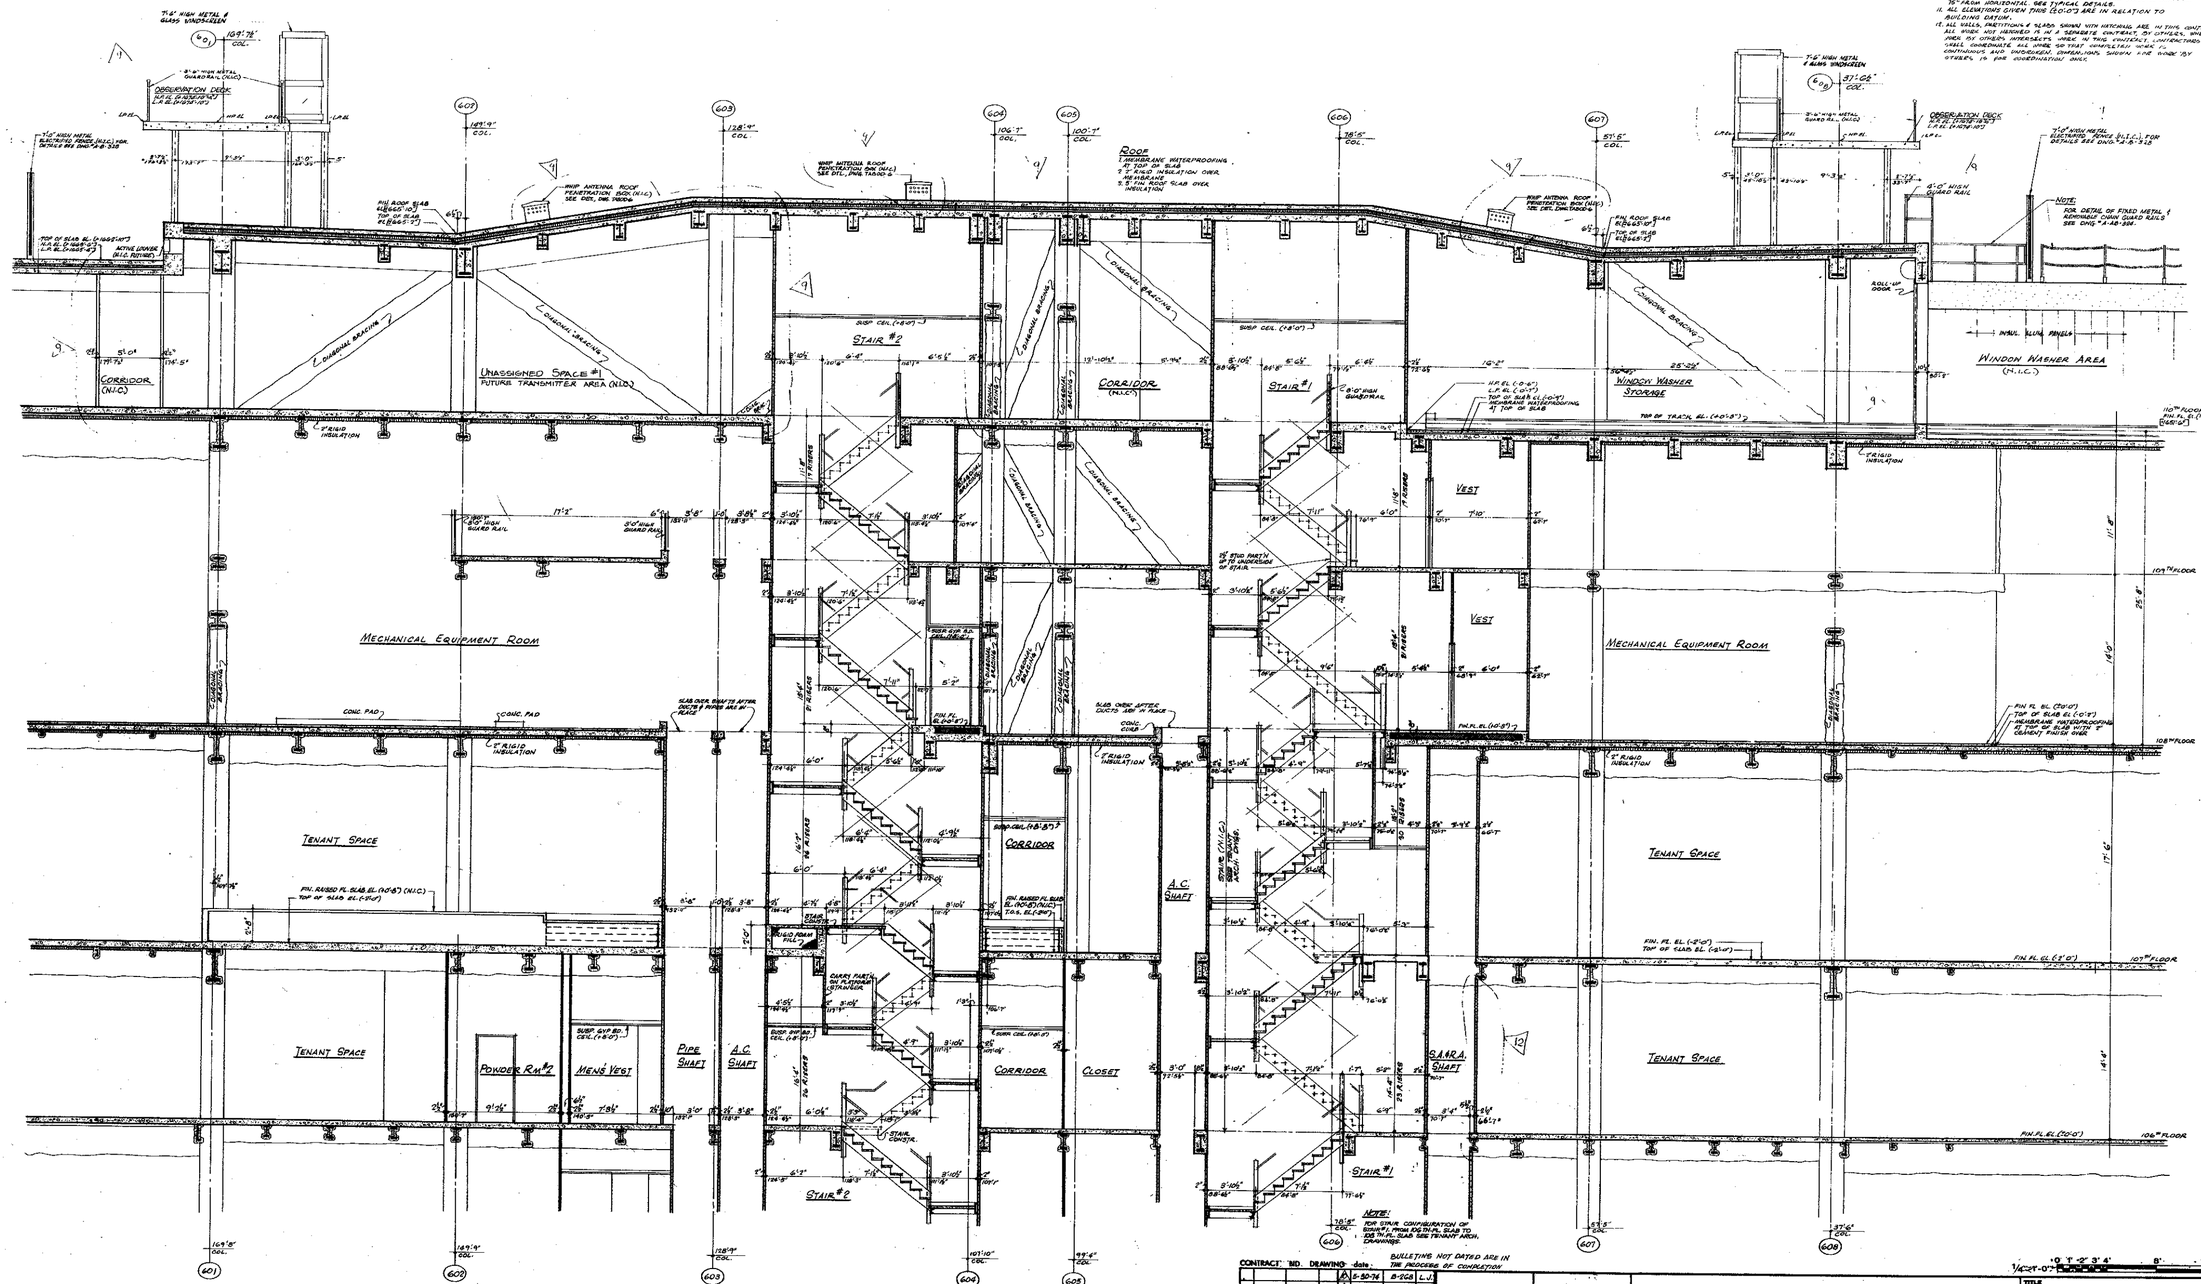

NOTE: FOR SIMILAR CONFIGURATION OF SLABS AT FROM EXISTING SLAB TO 105TH FL. SLAB SEE TENANT ARCH. DRAWINGS.

BUILDING NOT DATED ARE IN THE PROCESS OF CONSTRUCTION

CONTRACT NO.	DRAWING	NO.	DATE	REVISIONS	BUL. NO.	BY
		1	5-30-74	B-208		L.J.
		2		B-210		L.J.
		3	10-10-73	B-214		A.C.
		4	10-9-73	B-198		L.B.
		5	10-25-72	B-188		D.S.
		6	10-25-72	B-178		D.S.
		7	10-25-72	B-184		D.S.
		8	10-25-72	B-189		D.S.
		9	5-2-72	B-150		L.C.
		10	11-23-71	B-132		L.J.
		11	9-13-71	B-120		L.J.
		12	5-17-71	B-108		L.J.

APPROVED

CHIEF, PLANNING DIVISION

DATE

THE WORLD TRADE CENTER

THE PORT OF NEW YORK AUTHORITY

MINORU YAMASAKI & ASSOCIATES
MINORU YAMASAKI, ARCHITECT

SKILLING, HELLE, CHRISTIANSEN, ROBERTSON
STRUCTURAL ENGINEERS

JOSEPH R. LORING & ASSOCIATES
ELECTRICAL ENGINEERS

EMERY ROTH & SONS
RICHARD ROTH, ARCHITECT

JAROS, BAUM & BOLLES
MECHANICAL ENGINEERS

THE PORT OF NEW YORK AUTHORITY
PAVING UTILITIES, FOUNDATIONS

TITLE: TOWER SECTION SECTION 'A'

DRAWN	E.P.C.	CHECKED	
SCALE	1/16"=1'-0"	DATE	6-4-70
PROJECT NUMBER		SHEET	OF
DRAWING NUMBER	A-B-183		