
AB-185

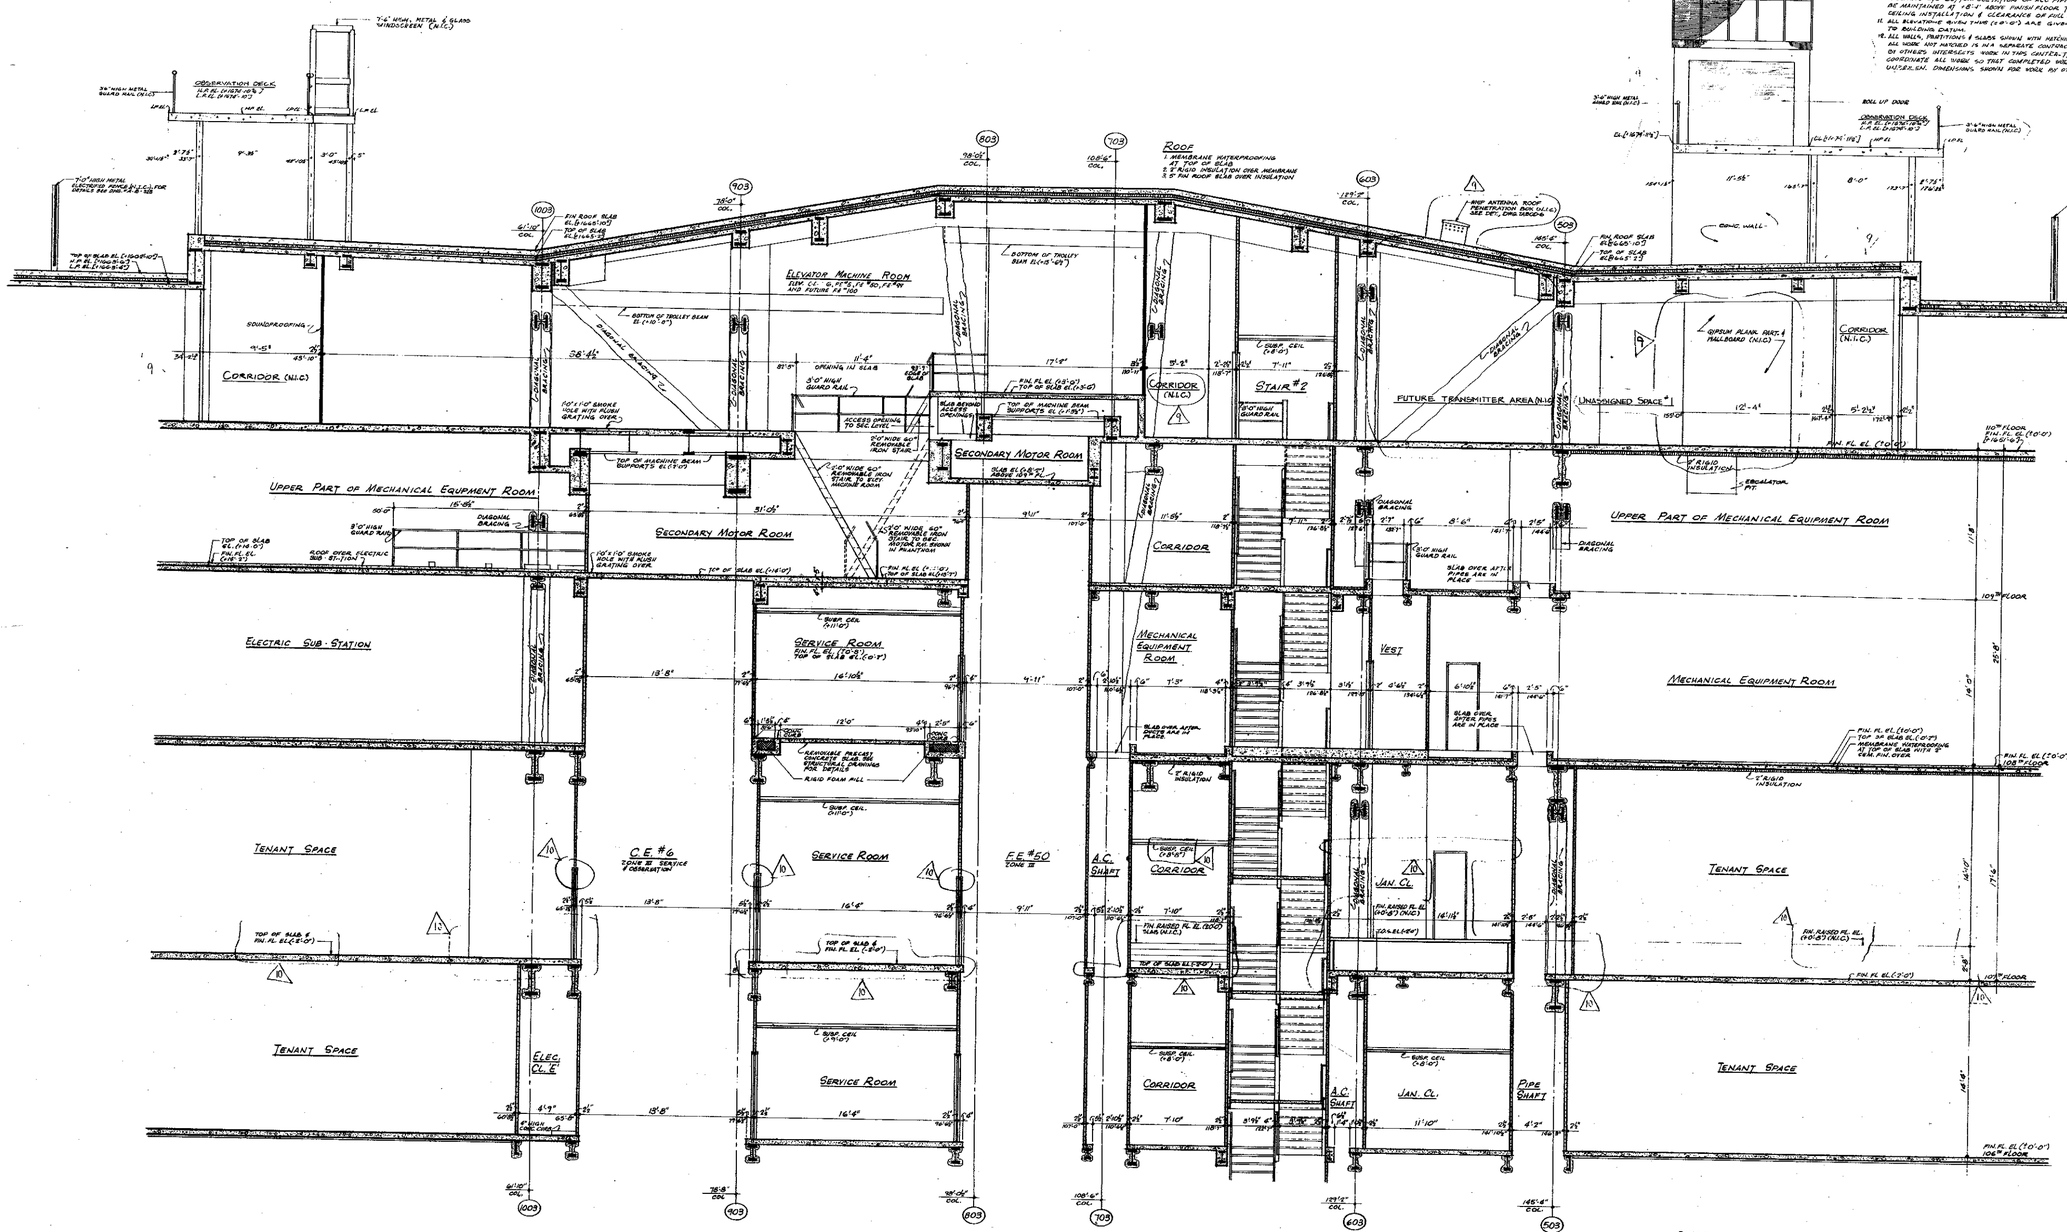

NOTES

1. FOR GENERAL NOTES, KEY TO MATERIALS, SYMBOLS, ABBREVIATIONS, FINISH SCHEDULES, DOOR SCHEDULES & SCHEDULE OF DRAWINGS SEE DRAWINGS A-B-1 TO A-B-8.
2. FOR COMPLETE FLOOR PLANS SEE DRAWINGS A-B-109 TO A-B-183
3. ALL ELEVATIONS GIVEN THUS (70'-0") ARE IN RELATION TO FINISH FL.
4. FOR MECHANICAL & ELECTRICAL LAYOUTS SEE RESPECTIVE ENGINEERS DRAWINGS.
5. FOR TYPICAL STAIR DETAILS SEE DRAWINGS A-B-204 & A-B-205.
6. FINISH FLOOR & TOP OF SLAB ELEVATION ARE (70'-0") UNLESS OTHERWISE SHOWN OR NOTED
7. FOR TYPICAL PARTITION DETAILS SEE DRAWINGS A-B-206 TO A-B-212
8. FOR MECHANICAL EQUIPMENT ROOM NOTES SEE DRAWINGS A-B-175 TO A-B-178.
9. CANTS ARE REQUIRED ON ALL BEAM PROJECTIONS OVER 2½" NOMINAL (2" ACTUAL) DIMENSION IN ELEVATOR SHAFTS AND SHALL BE MIN. MUM 75° FROM HORIZONTAL SEE TYPICAL DETAILS.
10. WHERE NO SUSPENDED CEILING IS CALLED FOR, SUCH AS IN CLOSETS, DUCTS & PASSAGES ETC. BOTTOM ELEVATION OF ALL PIPING & DUCTWORK SHALL BE MAINTAINED AT 7'-8" ABOVE FINISH FLOOR TO PROVIDE FOR FUTURE CEILING INSTALLATION & CLEARANCE OF FULL HEIGHT DOORS.
11. ALL ELEVATIONS GIVEN THUS (+0'-0") ARE GIVEN IN RELATION TO BUILDING DATUM.
12. ALL WALL PARTITIONS & GLASS SHOWN WITH HATCHING ARE IN TENANTS CONTRACT. ALL WORK NOT HATCHED IS IN A SEPARATE CONTRACT BY OTHERS. WHERE WALLS OR OTHERS INTERSECTS WORK IN THIS CONTRACT, CONTRACTOR SHALL COORDINATE ALL WORK SO THAT COMPLETED WORK IS CONTINUOUS AND WATER-TIGHT. DIMENSIONS SHOWN FOR WORK BY OTHERS IS FOR GUIDE ONLY.

BULLETINS NOT DATED ARE IN THE PROCESS OF COMPILATION

1/4"=1'-0" 0 1' 2' 3' 4' 8' 12'

CONTRACT	BID	DRAWING	date		
		9	9-25-74	B-177	R.S.
		8		B-176	L.J.
		7	10-10-73	B-206	A.C.
		6	10-1-73	B-216	L.B.
		5	10-29-72	B-115	D.S.
		4	10-25-72	B-164	D.S.
		3	10-26-72	B-183	D.S.
		2	9-23-71	B-132	L.J.
		1	9-23-71	B-114	L.J.
		0	6-24-71	B-117	D.T.

NO.	DATE	SUB. NO.	BY
REVISIONS			

NO.	DATE	SUB. NO.	BY
REVISIONS			

APPROVED

CHIEF, PLANNING DIVISION

DATE

THE WORLD TRADE CENTER

THE PORT OF NEW YORK AUTHORITY

MINORU YAMASAKI & ASSOCIATES
MINORU YAMASAKI, ARCHITECT

SKILLING, HELLE, CHRISTIANSEN, ROBERTSON
STRUCTURAL ENGINEERS

JOSEPH R. LORING & ASSOCIATES
ELECTRICAL ENGINEERS

EMERY ROTH & SONS
RICHARD ROTH, ARCHITECT

JAROS, BAUM & BOLLES
MECHANICAL ENGINEERS

THE PORT OF NEW YORK AUTHORITY
PAVING UTILITIES, FOUNDATIONS

TITLE: TOWER SECTION SECTION 'C'

DRAWN	E.P.C.	CHECKED	
SCALE	1/4"=1'-0"	DATE	6-10-70
PROJECT NUMBER		SHEET	OF
DRAWING NUMBER	A·B·185		