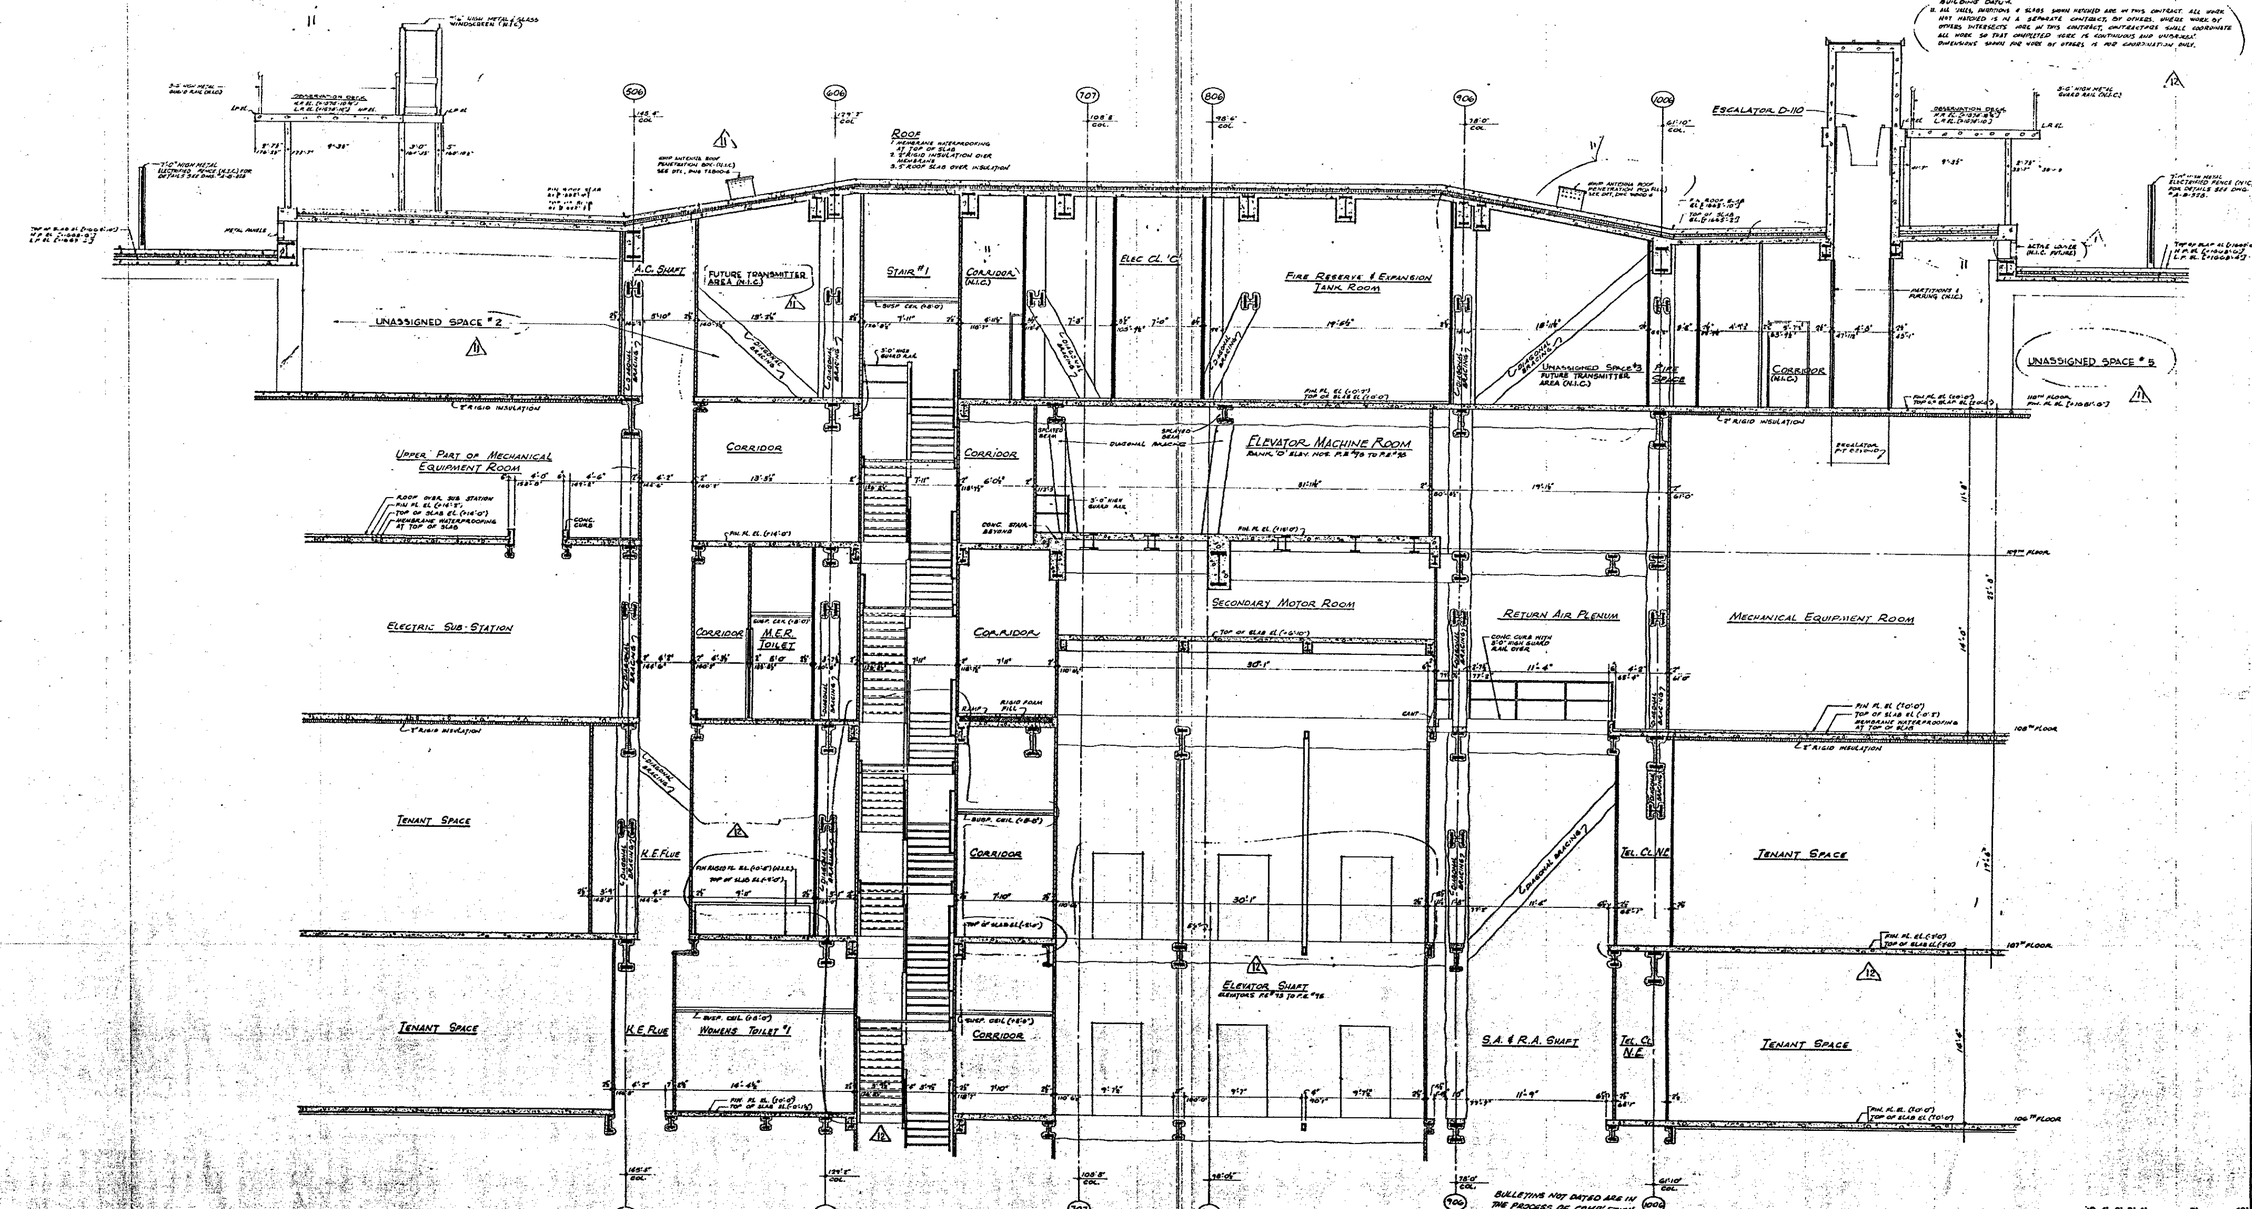


NOTES

1. FOR GENERAL NOTES, KEY TO MATERIALS, SYMBOLS, ABBREVIATIONS, FINISH SCHEDULES, DOOR SCHEDULES AND SCHEDULE OF DRAWINGS SEE DRAWINGS A-B-1 TO A-B-5
2. FOR CONCRETE FLOOR PLANS SEE DRAWINGS A-B-162 TO A-B-182
3. ALL ELEVATIONS GIVEN THUS (10'-0") ARE IN RELATION TO FINISH FLOOR UNLESS OTHERWISE SHOWN OR NOTED
4. FOR MECHANICAL AND ELECTRICAL LAYOUTS SEE RESPECTIVE ENGINEERS DRAWINGS
5. FINISH FLOOR ELEVATION AND TOP OF SLAB ELEVATION ARE THE SAME UNLESS OTHERWISE SHOWN OR NOTED
6. WHERE NO SUSPENDED CEILINGS ARE CALLED FOR, SUCH AS IN CLOSETS, STAIR PASSAGES ETC. BOTTOM ELEVATION OF ALL MAINS & DUCTWORK SHALL BE MAIN. USED AT 8'-8" ABOVE FINISH FLOOR TO PROVIDE FOR FUTURE CEILING HEIGHT AND CLEARANCE OR ALL HEIGHT UNDER
7. CAN'S ARE REQUIRED IN ALL BEAM PROJECTIONS OVER 15" NOMINAL (1'-4 1/2" ACTUAL) DIMENSION. 4 ELEVATOR SHAFTS AND SHALL BE MINIMUM 18" FROM HORIZONTAL SEE TYPICAL DETAILS.
8. FOR TYPICAL PARTITION DETAILS SEE DRAWINGS A-B-204 TO A-B-213
9. FOR MECHANICAL EQUIPMENT ROOM NOTES SEE DRAWINGS A-B-178 TO A-B-179
10. ALL ELEVATIONS GIVEN THUS (+8'-0") ARE IN RELATION TO BUILDING DATUM.
11. ALL SHELL PARTITIONS & SLABS SHOWN HATCHED ARE IN THIS CONTRACT. ALL WORK NOT HATCHED IS IN A SEPARATE CONTRACT. OR OTHERS. WHERE BY OTHERS INTERFACES ARE IN THIS CONTRACT, CONTRACTORS SHALL COORDINATE ALL WORK SO THAT COMPLETED WORK IS CONTINUOUS AND UNIFORM. DIMENSIONS SHOWN ARE WORK BY OTHERS IS FOR CONSTRUCTION ONLY.

BULLETINS NOT DATED ARE IN THE PROCESS OF COMPLETION

CONTRACT	BID	DRAWING	date		
			10-10-75	A-165	J.C.
			6-1-78	A-184	L.D.
			10-25-76	A-185	L.J.
			10-25-76	A-178	L.J.
			10-25-76	A-184	L.J.
			10-25-76	A-189	L.J.
			5-2-78	A-168	J.C.
			11-23-76	A-183	L.J.
9-25-74	A-177	R.S.	4-23-76	A-114	L.J.
A-176	L.J.		6-26-71	A-177	L.J.

REVISIONS (NO. | DATE | SUB. NO. | BY)

REVISIONS (NO. | DATE | SUB. NO. | BY)

APPROVED

CHIEF, PLANNING DIVISION

DATE

THE WORLD TRADE CENTER

THE PORT OF NEW YORK AUTHORITY

MINORU YAMASAKI & ASSOCIATES
MINORU YAMASAKI, ARCHITECT

EMERY ROTH & SONS
RICHARD ROTH, ARCHITECT

SKILLING, HELLE, CHRISTIANSEN, ROBERTSON
STRUCTURAL ENGINEERS

JAROS, BAUM & BOLLES
MECHANICAL ENGINEERS

JOSEPH R. LORING & ASSOCIATES
ELECTRICAL ENGINEERS

THE PORT OF NEW YORK AUTHORITY
PAVING UTILITIES, FOUNDATIONS

TITLE: TOWER SECTION SECTION 'D'

DRAWN	E.P.C.	CHECKED	
SCALE	1/8"=1'-0"	DATE	6-16-70
PROJECT NUMBER		SHEET	OF
DRAWING NUMBER	A-B-186		

1/8"=1'-0" 0 1 2 3 4 8 12