



AD-187

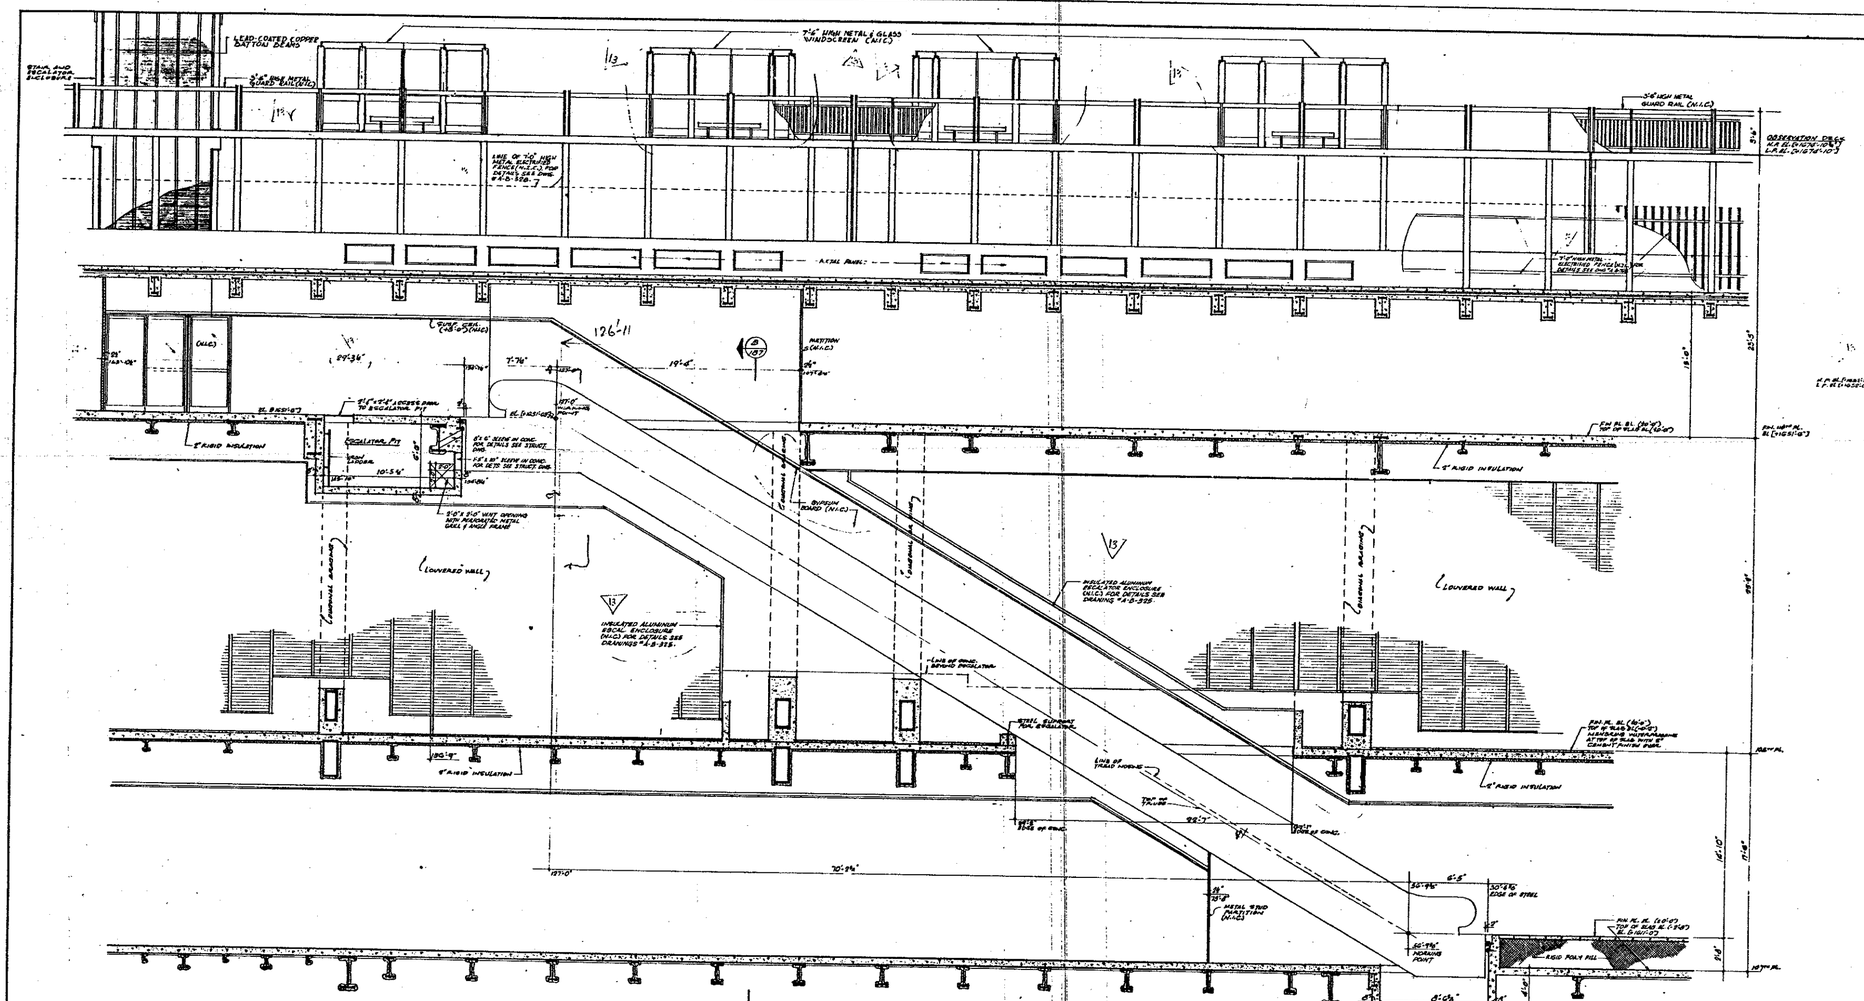

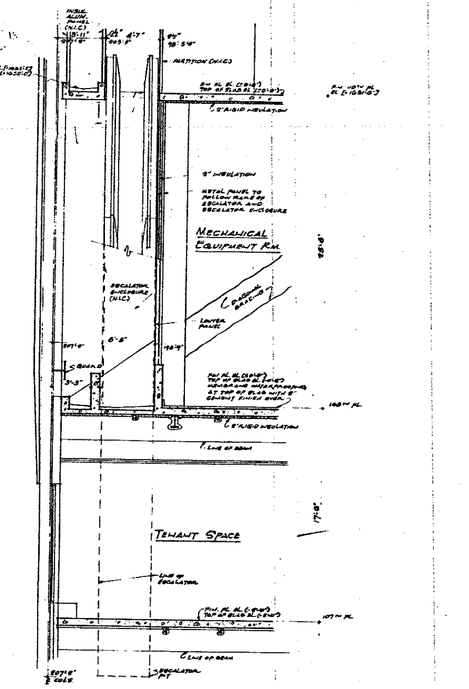

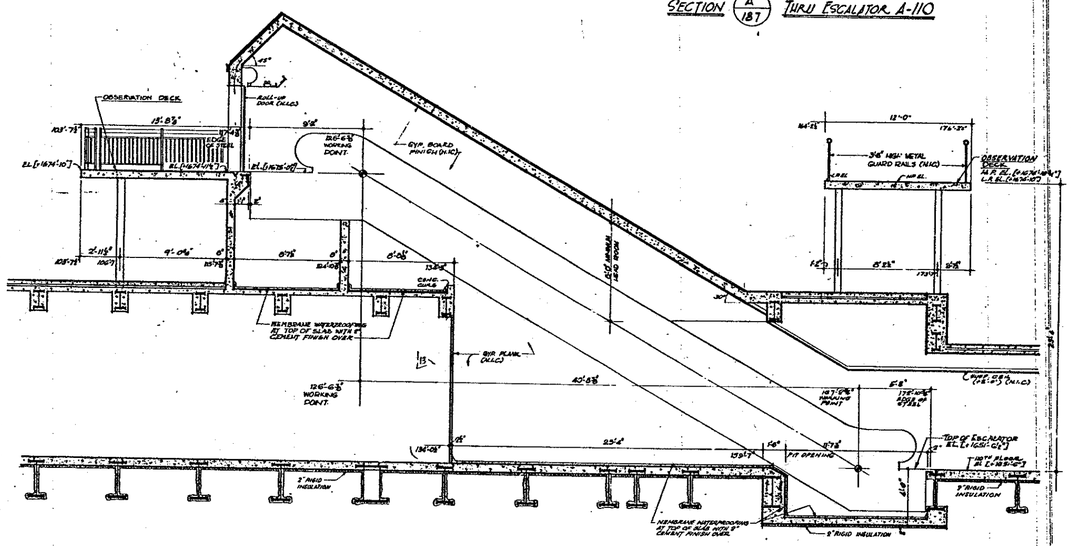

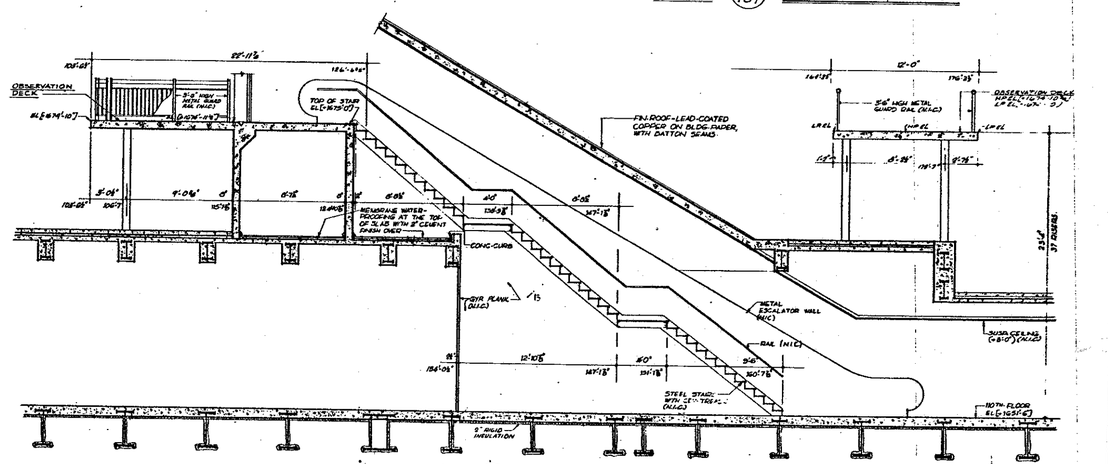

Notes

1- FOR GENERAL NOTES, KEY TO MATERIALS, SYMBOLS, ABBREVIATIONS FINISH SCHEDULES, DOOR SCHEDULES AND SCHEDULES OF DRAWINGS SEE DRAWINGS A-B-1 TO A-B-5.

2- FOR COMPLETE FLOOR PLANS SEE DRAWINGS A-B-100 TO A-B-130.

3- ALL ELEVATIONS GIVEN THUS [50'-0"] ARE IN RELATION TO FINISH FLOOR, UNLESS OTHERWISE SHOWN OR NOTED.

4- FOR MECHANICAL AND ELECTRICAL LAYOUTS SEE RESPECTIVE ENGINEER'S DRAWINGS

5- FINISH FLOOR ELEVATION AND TOP OF SLAB ELEVATION ARE THE SAME UNLESS OTHERWISE SHOWN OR NOTED.

6- FOR TYPICAL STAIR DETAILS SEE DRAWINGS A-B-204 AND A-B-206

7- ALL ELEVATIONS GIVEN THUS [50'-0"] ARE IN RELATION TO BUILDING DATUM.

8- ALL WALLS, PARTITIONS & SLABS SHOWN WITH HATCHING ARE IN THIS CONTRACT. ALL WORK NOT HATCHED IS IN A SEPARATE CONTRACT BY OTHERS. WHERE WORK BY OTHERS INTERSECTS WORK IN THIS CONTRACT CONTRACTORS SHALL COORDINATE ALL WORK SO THAT COMPLETED WORK IS CONTINUOUS AND UNBROKEN. DIMENSIONS SHOWN FOR WORK BY OTHERS IS FOR COORDINATION ONLY.

BULLETINS NOT DATED ARE IN THE PROCESS OF CONTRACT DOCUMENTS

CONTRACT	BID	DRAWING	date
		A	10-9-73 B-124 L.B.
		A	9-24-73 B-125 L.B.
		A	10-29-73 B-165 DE
		A	10-29-73 B-175 DE
		A	10-23-73 B-164 V.S.
		A	10-23-73 B-165 V.S.
A	7-13-73 B-206	L.J.	A 2-7-73 B-143 L.C.
A	B-216	L.J.	A 2-7-73 B-144 L.C.
A	10-10-73 B-205	A.C.	A 8-28-74 B-192 L.A.
A	11-13-74 B-245	L.J.	A B-26-74 B-116 D.T.

NO.	DATE	BUL. NO.	BY
REVISIONS			

NO.	DATE	BUL. NO.	BY
REVISIONS			

APPROVED

CHIEF, PLANNING DIVISION

DATE

THE WORLD TRADE CENTER

THE PORT OF NEW YORK AUTHORITY

MINORU YAMASAKI & ASSOCIATES
MINORU YAMASAKI, ARCHITECT

SKILLING, HELLE, CHRISTIANSEN, ROBERTSON
STRUCTURAL ENGINEERS

JOSEPH R. LORING & ASSOCIATES
ELECTRICAL ENGINEERS

EMERY ROTH & SONS
RICHARD ROTH, ARCHITECT

JAROS, BAUM & BOLLES
MECHANICAL ENGINEERS

THE PORT OF NEW YORK AUTHORITY
PAVING, UTILITIES, FOUNDATIONS

TITLE: SECTION THRU ESCALATORS A-110 & B-110 & STAIR PH#1

DRAWN		CHECKED	
SCALE	1/4"-1'-0"	DATE	11-30-70
PROJECT NUMBER		SHEET	OF
DRAWING NUMBER	A-B-187		

1/4"-1'-0" 0 1" 2" 3" 4" 6" 12"