

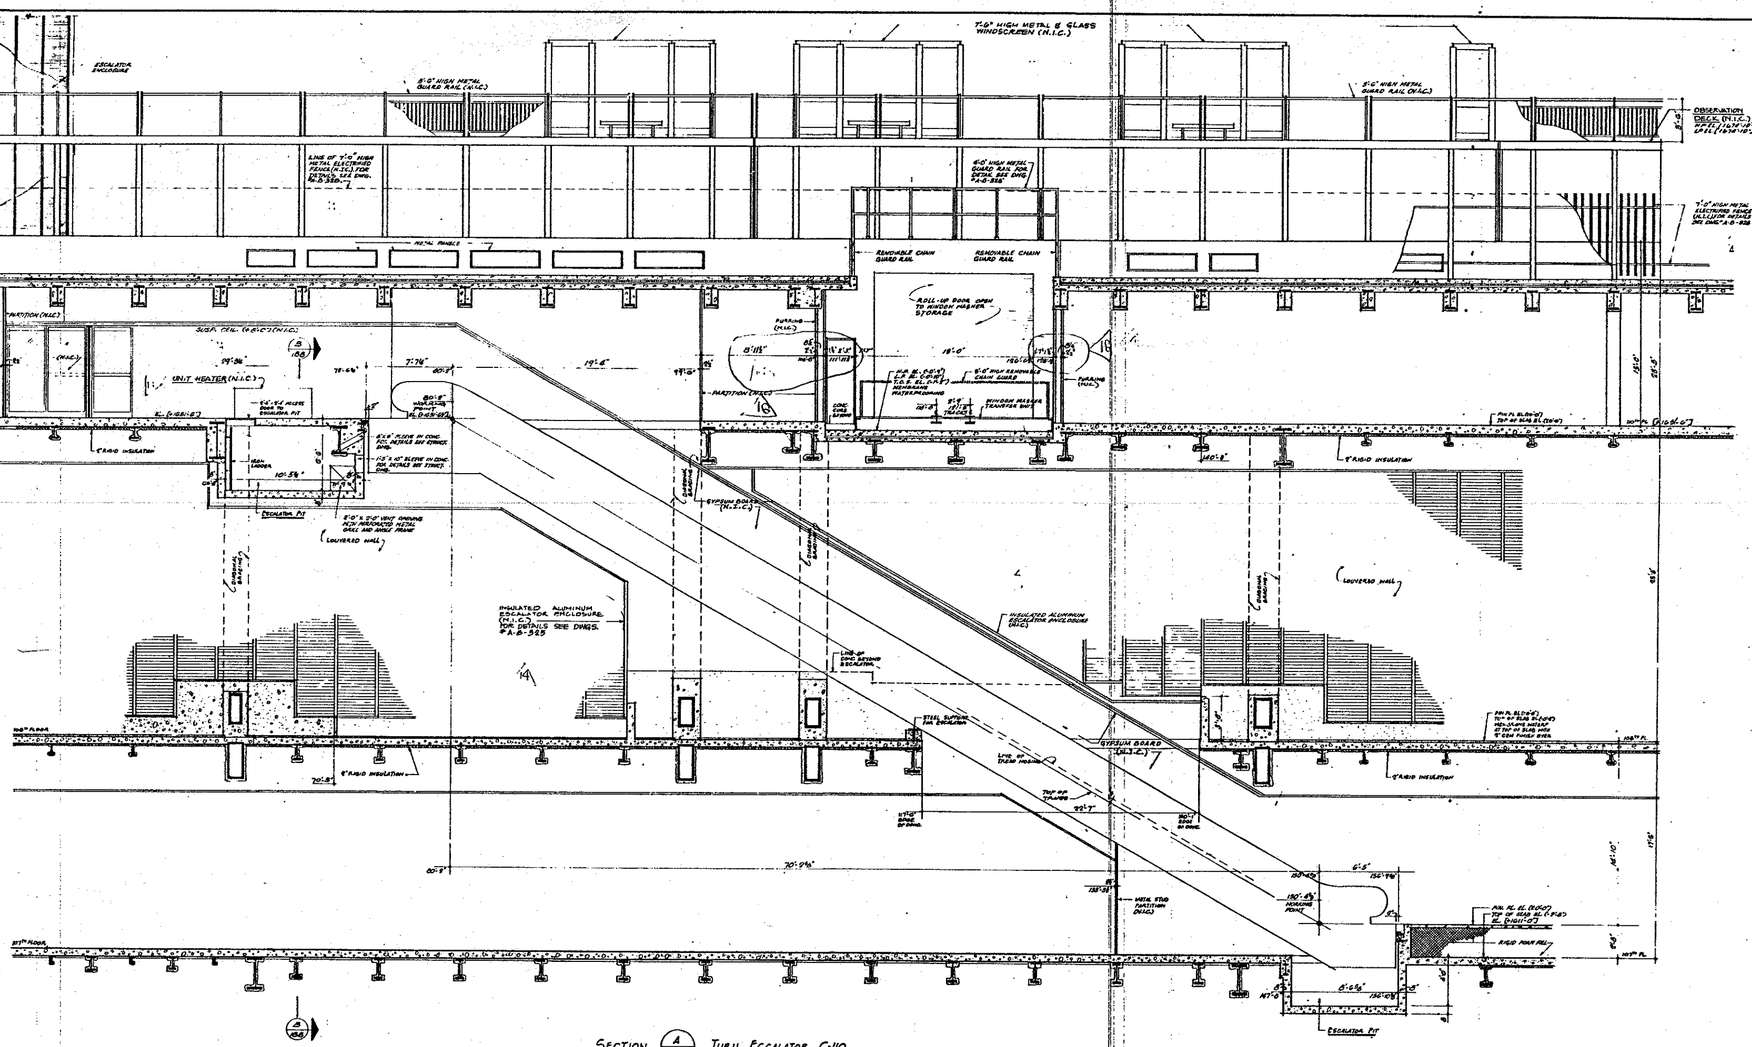



SECTION (A/188) THRU ESCALATOR C-110

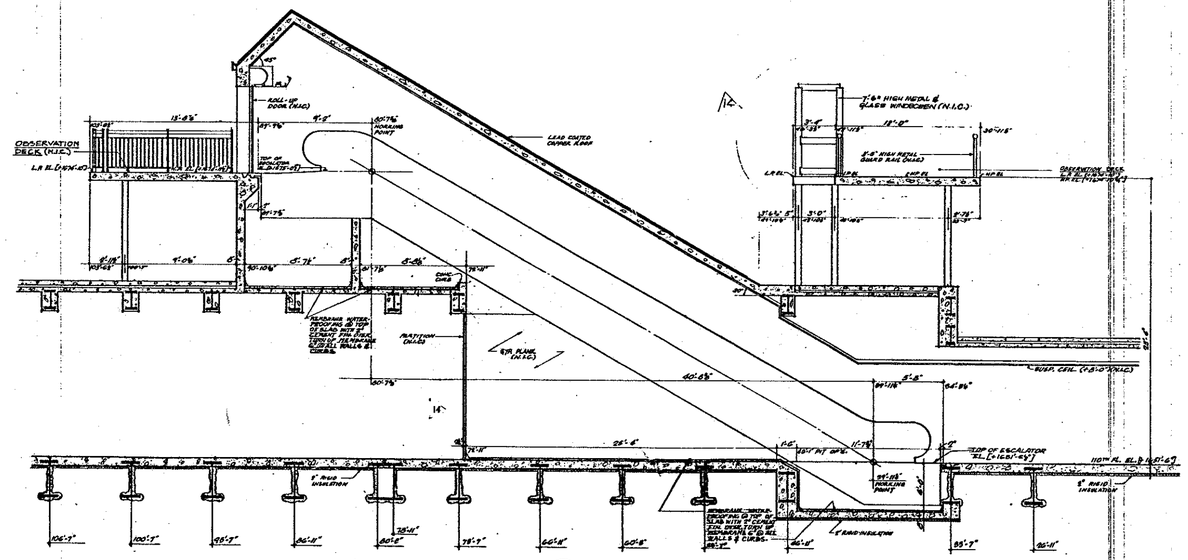


SECTION (C/188) THRU ESCALATOR D-110

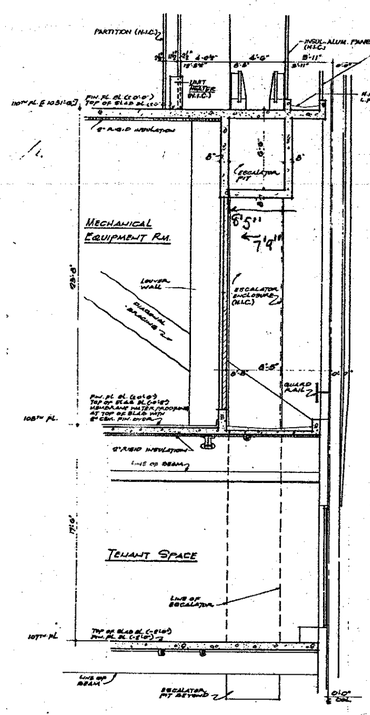


SECTION (D/188) THRU ESCALATOR C-110

## NOTES:

1. FOR GENERAL NOTES, KEY TO MATERIALS, SYMBOLS, ABBREVIATIONS, FINISH SCHEDULES, DOOR SCHEDULES AND SCHEDULES SEE DRAWINGS "A-B-1 TO A-B-8.
2. FOR COMPLETE FLOOR PLANS, SEE DRAWINGS "A-B-100 TO A-B-182.
3. ALL ELEVATIONS GIVEN THUS (E.L.0'-0") ARE IN RELATION TO FINISH FLOOR UNLESS OTHERWISE SHOWN OR NOTED.
4. FOR MECHANICAL AND ELECTRICAL LAYOUTS SEE RESPECTIVE ENGINEERS' DRAWINGS.
5. FINISH FLOOR ELEVATION AND TOP OF SLAB ELEVATION ARE THE SAME UNLESS OTHERWISE SHOWN OR NOTED.
6. ALL ELEVATION GIVEN THUS [0'-0"] ARE IN RELATION TO BUILDING DATUM.
7. ALL WALL PARTITIONS & SLABS SHOWN WITH HATCHING ARE IN THIS CONTRACT. ALL WORK NOT HATCHED IS IN A SEPERATE CONTRACT, BY OTHERS. WHERE WORK BY OTHERS INTERSECTS WORK IN THIS CONTRACT, CONTRACTORS SHALL COORDINATE ALL WORK SO THAT COMPLETED WORK IS CONTINUOUS AND UNBROKEN. DIMENSIONS SHOWN FOR WORK BY OTHERS IS FOR COORDINATION ONLY.

BULLETINS NOT DATED ARE IN THE PROCESS OF COMPLETION.

| CONTRACT NO. | BID DATE | DRAWING SUB. NO. | BY |
|---|---|---|---|
| | | | |
| | | | |
| | | | |
| | | | |
| 7-17-70 | 8-27-70 | B-218 | J.K. |
| 5-20-70 | 8-17-70 | B-176 | L.J |
| | | B-178 | L.J. |
| 10-19-70 | 8-27-70 | B-185 | A.C. |
| 1-11-71 | 2-25-71 | B-240 | L.J. |
| 10-7-70 | 8-27-70 | B-224 | L.B. |

| REVISIONS NO. | DATE | SUB. NO. | BY |
|---|---|---|---|
| 1 | 7-14-72 | B-236 | L.B. |
| 2 | 10-25-72 | B-255 | D.S. |
| 3 | 10-25-72 | B-275 | D.S. |
| 4 | 10-26-72 | B-256 | L.J. |
| 5 | 10-25-72 | B-253 | L.J. |
| 6 | 2-7-73 | B-264 | L.C. |
| 7 | 2-7-73 | B-249 | L.C. |
| 8 | 2-23-73 | B-262 | L.J. |
| 9 | 2-23-73 | B-286 | L.J. |
| 10 | 4-26-73 | B-252 | D.T. |

APPROVED

CHIEF, PLANNING DIVISION

DATE

# THE WORLD TRADE CENTER

THE PORT OF NEW YORK AUTHORITY

MINORU YAMASAKI & ASSOCIATES
MINORU YAMASAKI, ARCHITECT

SKILLING, HELLE, CHRISTIANSEN, ROBERTSON
STRUCTURAL ENGINEERS

JOSEPH R. LORING & ASSOCIATES
ELECTRICAL ENGINEERS

EMERY ROTH & SONS
RICHARD ROTH, ARCHITECT

JAROS, BAUM & BOLLES
MECHANICAL ENGINEERS

THE PORT OF NEW YORK AUTHORITY
PAVING, UTILITIES, FOUNDATIONS

1/4"-1'-0" 0 1' 2' 3' 4' 8' 12'

TITLE: SECTION THRU ESCALATORS C-110 & D-110

| | | | |
|---|---|---|---|
| DRAWN | | CHECKED | |
| SCALE | 1/4"=1'-0" | DATE | 11-30-70 |
| PROJECT NUMBER | | SHEET | OF |
| DRAWING NUMBER | A-B-188 | | |