

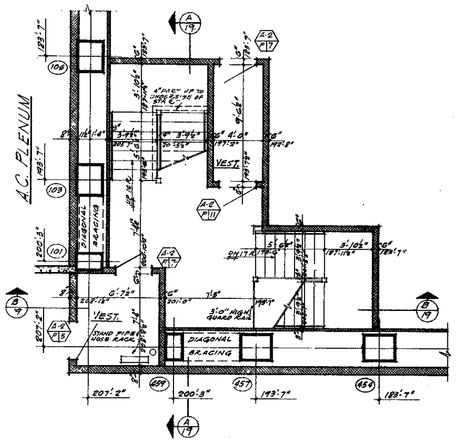



EL. 264'-0"

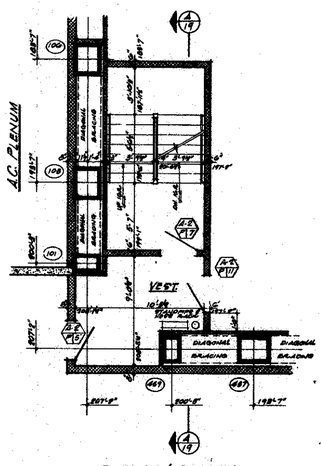


EL. 274'-0" & EL. 284'-0"

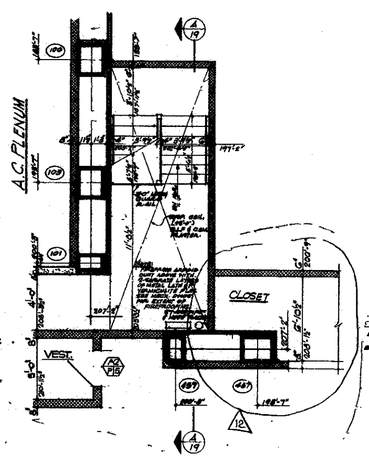

EL. 294'-0"

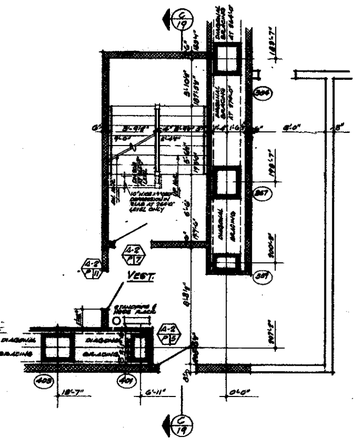


EL. 264'-0" & EL. 274'-0"

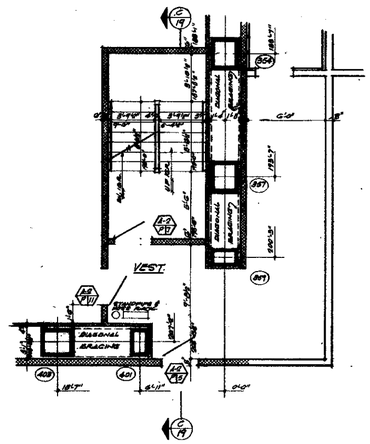

EL. 284'-0"


NOTES

1. FOR GENERAL NOTES, KEY TO MATERIALS, SYMBOLS, ABBREVIATIONS FINISH SCHEDULES, DOOR SCHEDULES, AND SCHEDULES OF DRAWINGS SEE DRAWINGS # A01 TO A-5-6
2. ALL ELEVATIONS GIVEN THUS (198'-0") ARE IN RELATION TO FINISH FLOOR.
3. FOR TYPICAL STAIR DETAILS SEE DWG # A-18-106 AND A-18-206
4. WHERE NO SUSPENDED CEILINGS ARE CALLED FOR, SUCH AS IN CLOSETS, STAIR PASSAGES, ETC., BOTTOM ELEVATION OF ALL PIPING AND DUCT WORK SHALL BE MAINTAINED AT 8'-6" ABOVE FINISHED FLOOR, TO PROVIDE FOR FUTURE CEILING INSTALLATION AND CLEARANCE OF FULL HEIGHT DOORS.
5. ALL WALLS AND PARTITIONS SHOWN WITH HATCHING ARE INCLUDED IN THIS CONTRACT. ALL WORK OUTSIDE PERIMETER WALL OF TOWER, SHOWN UNHATCHED IS IN A SEPARATE CONTRACT BY OTHERS. WHERE WORK BY OTHERS INTERSECTS WORK IN THIS CONTRACT, CONTRACTORS SHALL COORDINATE ALL WORK, SO THAT COMPLETED WORK IS CONTINUOUS AND UNBROKEN. DIMENSIONS SHOWN ARE WORK BY OTHERS OUTSIDE OF TOWER, ARE FOR COORDINATION ONLY.
6. GLAZED FACE CONCRETE BLOCK MASONRY UNITS SHALL BE USED IN LIEU OF FACING TILE AS INDICATED ON PLANS. THE TOTAL THICKNESS OF GLAZED MASONRY UNITS SHALL BE EQUAL TO TOTAL THICKNESS OF FACING TILE PLUS MASONRY BACK-UP.

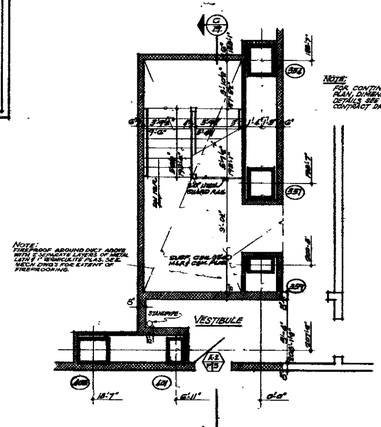


NOTE: FOR CONTINUATION OF FLOOR, DIMENSIONS AND DETAILS SEE SUB-GRADE CONTRACT DRAWINGS.


EL. 294'-0"

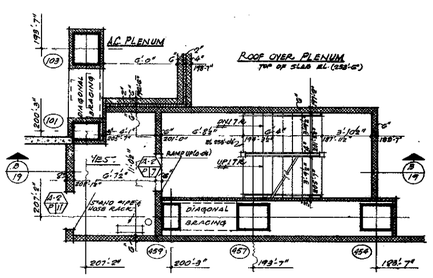


EL. 253'-0"

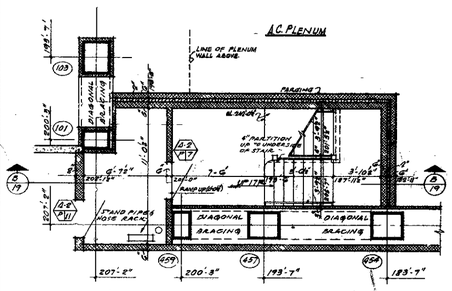


EL. 242'-0"

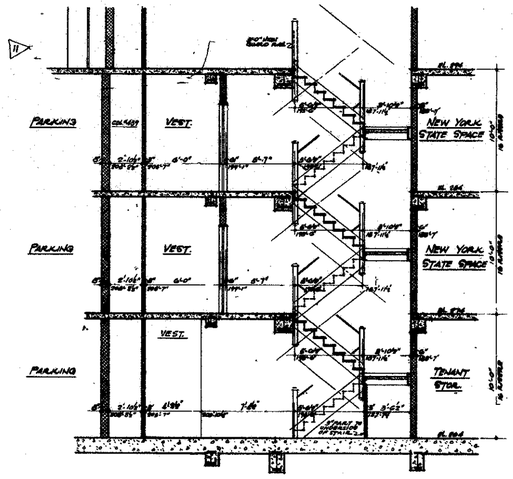


SECTION A/19 THRU STAIR K-G

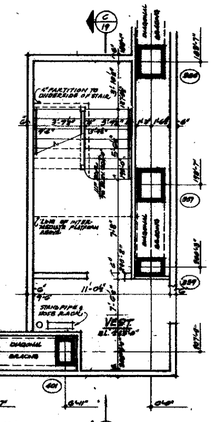

EL. 216'-0"

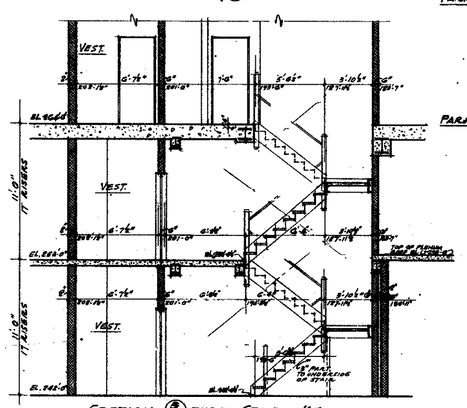

SECTION B/19 THRU STAIR K-G

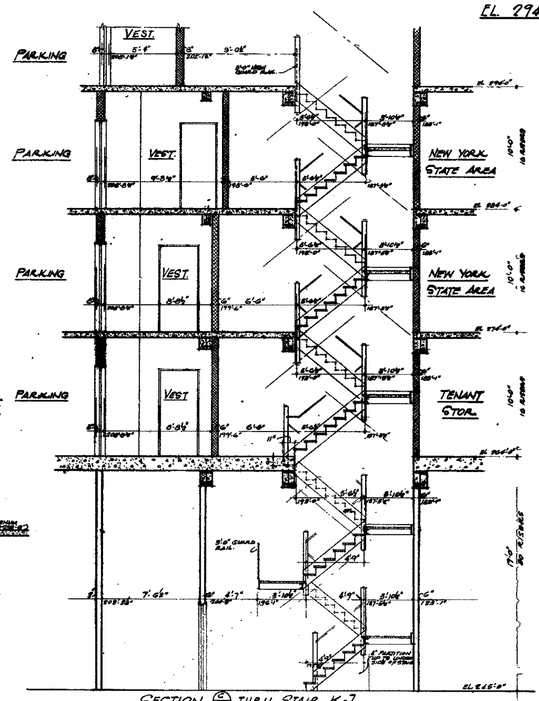

SECTION C/19 THRU STAIR K-J

1/16"=1'-0" 0 1' 2' 3' 4' 8' 12'

BULLETINS NOT DATED ARE IN THE PROCESS OF COMPLETION

CONTRACT	BID	DRAWING: date B-1-66
		1-28-74 B-846 L.U.
		1-31-74 B-961 L.U.
		10-9-73 B-228 C.G.
		1-6-71 D-74 LT
		5-11-70 B-50 L.U.
		5-11-70 B-46 A.W.
		9-24-69 B-19 D.G.
		9-29-69 B-13 E.P.C.
5-15-75	SG-305	C.G. 2-1-68 B-6 H.P.A.
5-15-75	SG-306	L.F. 5-1-68 B-1 D.G.

NO. DATE SUB. NO. BY — REVISIONS

APPROVED

CHIEF, PLANNING DIVISION

DATE

THE WORLD TRADE CENTER
THE PORT OF NEW YORK AUTHORITY

MINORU YAMASAKI & ASSOCIATES
MINORU YAMASAKI, ARCHITECT

EMERY ROTH & SONS
RICHARD ROTH, ARCHITECT

WORTHINGTON, SKILLING, HELLE & JACKSON
STRUCTURAL ENGINEERS

JAROS, BAUM & BOLLES
MECHANICAL ENGINEERS

JOSEPH R. LORING & ASSOCIATES
ELECTRICAL ENGINEERS

THE PORT OF NEW YORK AUTHORITY
PAVING, UTILITIES, FOUNDATIONS

TITLE: PLANS & SECTIONS
STAIRS K-G & K-J

DRAWN | CHECKED
SCALE: 1/4"=1'-0" | DATE: 7-31-07
PROJECT NUMBER | SHEET OF
DRAWING NUMBER: A·B·19