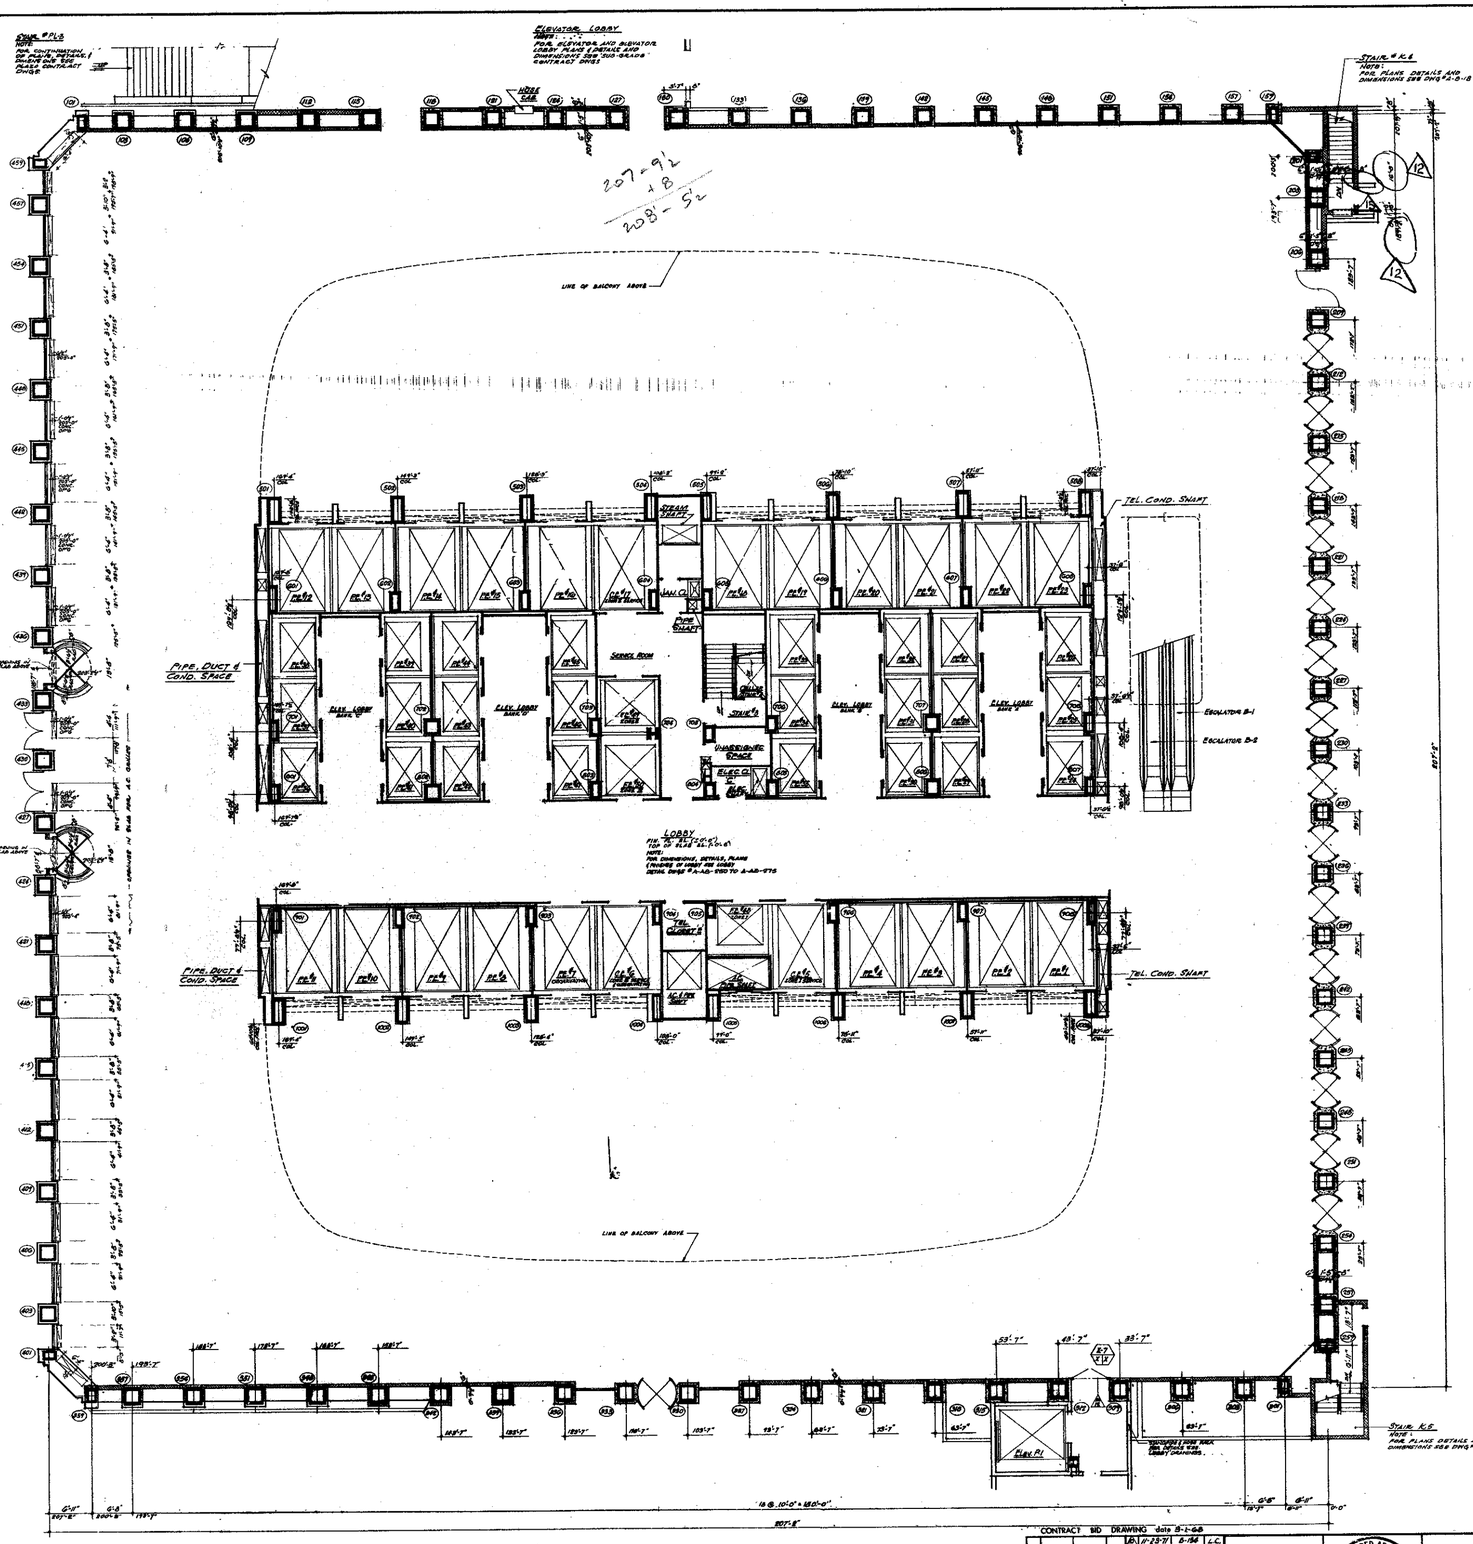


NOTES

1. FOR GENERAL NOTES, KEY TO MATERIALS SYMBOLS, ABBREVIATIONS, FINISH SCHEDULES, DOOR SCHEDULES AND SCHEDULES OF DRAWINGS SEE DRAWINGS # A-0-1 TO A-0-6
2. FOR COMPLETE DIMENSIONS AND NOTES IN CORE AREA SEE 4" SCALE CORE DRAWING # A-0-21.
3. ALL ELEVATIONS GIVEN THUS (+0'-0") ARE IN RELATION TO FINISH FLOOR.
4. FOR MECHANICAL AND ELECTRICAL LAYOUTS SEE RESPECTIVE ENGINEERS DRAWINGS
5. FINISH FLOOR ELEVATION AND TOP OF SLAB ELEVATIONS ARE (+0'-0") UNLESS OTHERWISE SHOWN OR NOTED
6. WHERE NO SUSPENDED CEILING IS CALLED FOR, SUCH AS IN CLOSETS, STAIR LANDINGS ETC., BOTTOM ELEVATION OF ALL PIPING AND DUCTWORK SHALL BE MAINTAINED AT 0'-6" MINIMUM ABOVE FINISH FLOOR TO PROVIDE FOR FUTURE CEILING INSTALLATION AND CLEARANCE OF FULL HEIGHT DOORS.
7. ALL WALLS AND PARTITIONS SHOWN NOTATIONS ARE INCLUDED IN THIS CONTRACT ALL WORK OUTSIDE PARTITIONS, WALLS OR TOILETS SHOWN (UNFINISHED) IN A SEPARATE CONTRACT BY OTHERS. WHERE WORK BY OTHERS INTERSECTS WORK IN THIS CONTRACT CONTRACTORS SHALL COORDINATE ALL WORK. BE THAT COMPLETED WORK, IN CONTINUOUS AND UNBROKEN, CONDITIONS SHOWN FOR WORK BY OTHERS OUTSIDE OF THIS AREA FOR COORDINATION ONLY

BULLETINS NOT DATED ARE IN THE PROCESS OF COMPLETION

CONTRACT BID DRAWING				date 5-1-68		
			B	11-25-71	B-158	L.C.
			A	8-24-71	B-115	W.T.
			A	9-11-70	B-68	D.M.
			A	5-22-70	B-45	L.W.
			A	9-29-69	B-17	R.M.
A	9-17-75	B-278	J.K.	A	9-29-69	B-9	R.M.
A	9-24-73	B-185	J.B.	A	9-29-69	B-13	R.M.
A	5-22-73	B-122	L.J.	A	11-1-68	B-7	R.E.
A		B-145	L.C.	A	5-1-68	B-5	R.M.
A	11-23-71	B-158	L.C.	A	5-1-68	B-1	D.G.
NO.	DATE	BUL. NO.	BY	NO.	DATE	BUL. NO.	BY
REVISIONS				REVISIONS			

REGISTERED ARCHITECT — STATE OF NEW YORK — NO. 035...

APPROVED

CHIEF, PLANNING DIVISION

DATE

THE WORLD TRADE CENTER

THE PORT OF NEW YORK AUTHORITY

MINORU YAMASAKI & ASSOCIATES
MINORU YAMASAKI, ARCHITECT

WORTHINGTON, SKILLING, HELLE & JACKSON
STRUCTURAL ENGINEERS

JOSEPH R. LORING & ASSOCIATES
ELECTRICAL ENGINEERS

EMERY ROTH & SONS
RICHARD ROTH, ARCHITECT

JAROS, BAUM & BOLLES
MECHANICAL ENGINEERS

THE PORT OF NEW YORK AUTHORITY
PAVING, UTILITIES, FOUNDATIONS

TITLE: 1ST FLOOR PLAN
ELEVATION 310'-0"
CONCOURSE LEVEL

1/8"=1'-0" 0 4' 8' 16' 24'

DRAWN		CHECKED	
SCALE	8"=1'-0"	DATE	7-21-67
PROJECT NUMBER		SHEET	OF
DRAWING NUMBER	A·B·20		