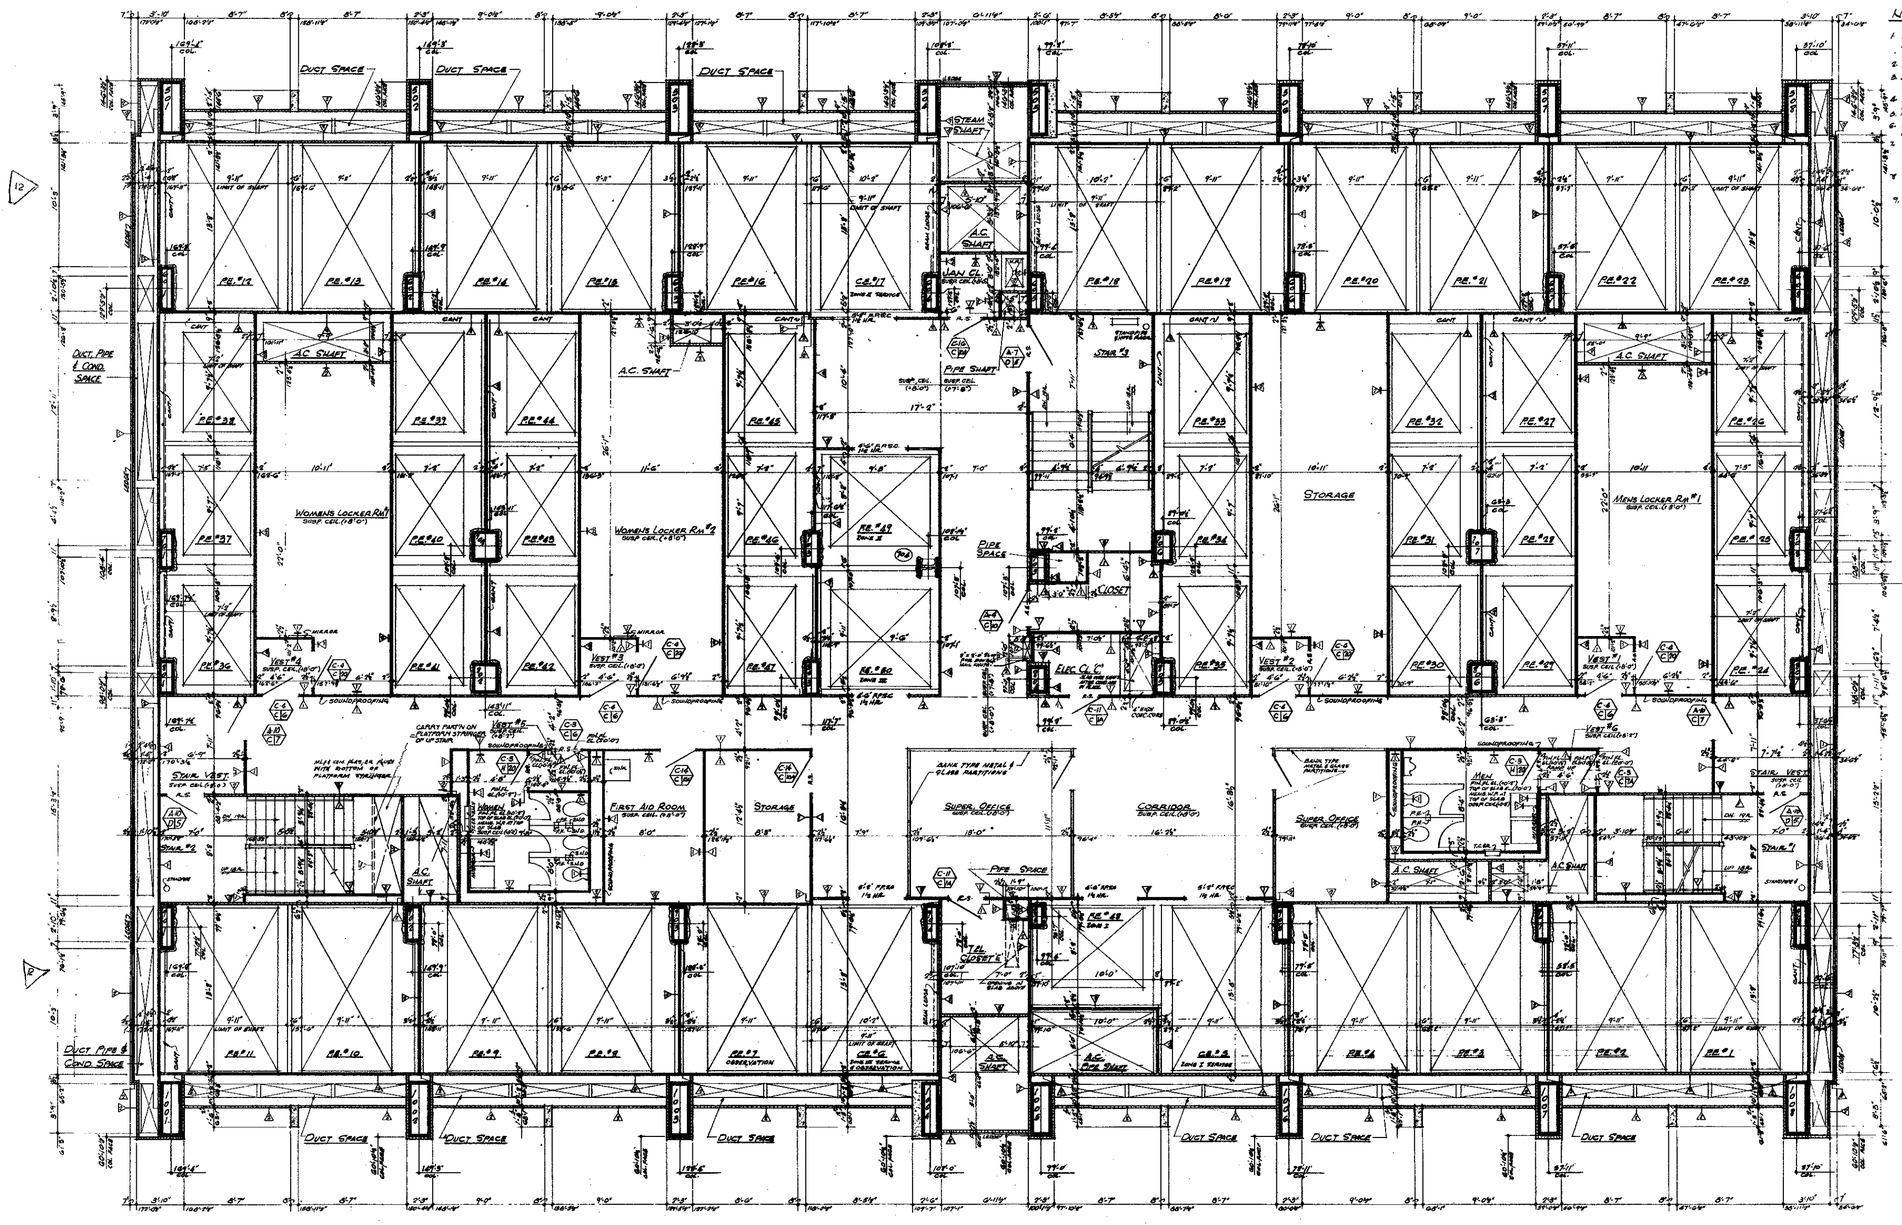


NOTES

1. FOR GENERAL NOTES, KEY TO MATERIALS, SYMBOLS, ABBREVIATIONS FINISH SCHEDULE, DOOR, SCHEDULES AND SCHEDULE OF DRAWINGS SEE DRAWING # A-B-1 TO A-B-4
2. FOR COMPLETE "A" SERIES FLOOR PLAN SEE DRAWING # A-B-26
3. ALL ELEVATIONS GIVEN THUS (+0'-0") ARE IN RELATION TO FINISH FLOOR.
4. FOR MECHANICAL AND ELECTRICAL LAYOUTS SEE RESPECTIVE ENGINEERS DRAWINGS.
5. FOR TYPICAL STAIR DETAILS SEE DWGS # A-B-304 AND A-B-305
6. FINISH FLOOR ELEVATION & TOP OF SLAB ELEVATIONS ARE (+0'-0") UNLESS OTHERWISE SHOWN OR NOTED.
7. WHERE NO SUSPENDED CEILING IS CALLED FOR, EACH AS IN CORRIDS, STAIR PASSAGES ETC. BOTTOM ELEVATION OF ALL PIPING AND ELECTRICAL SHALL BE MAINTAINED AT 8'-6" MINIMUM ABOVE FINISHED FLOOR TO PROVIDE FOR FUTURE CEILING INSTALLATION AND CLEARANCE OF FULL HEIGHT DOORS.
8. CANTS ARE REQUIRED ON ALL BEAM PROJECTIONS OVER 24" NOMINAL (6" ACTUAL) DIMENSIONING IN ELEVATOR SHAFTS AND SHALL BE MINIMUM 75° FROM HORIZONTAL SEE TYPICAL DETAIL.
9. FOR TYPICAL PARTITION DETAILS SEE DWG. A-AB-306 TO A-AB-312

BULLETINS NOT DATED ARE IN THE PROCESS OF COMPLETION

CONTRACT BID DRAWING date 3-1-66

NO.	DATE	BUL. NO.	BY
3	8-26-71	B-116	D-T
2	11-24-70	B-78	D-G

REVISIONS

NO.	DATE	BUL. NO.	BY
11	11-24-70	B-78	D-G
10	5-22-70	B-46	A.W.
9	7-29-69	B-35	L.L.
8	7-29-69	B-18	E.P.C.
7	7-29-69	B-17	E.P.C.
6	7-29-69	B-9	E.P.C.
5	7-29-69	B-7.1	E.P.C.
4	7-29-69	B-1.3	E.P.C.
3	5-1-68	B-6	R.T.A.
2	5-1-68	B-1	D-G.

REVISIONS

REGISTERED ARCHITECT — STATE OF NEW YORK — NO. 035772

APPROVED

CHIEF, PLANNING DIVISION

DATE

THE WORLD TRADE CENTER

THE PORT OF NEW YORK AUTHORITY

MINORU YAMASAKI & ASSOCIATES — MINORU YAMASAKI, ARCHITECT
WORTHINGTON, SKILLING, HELLE & JACKSON — STRUCTURAL ENGINEERS
JOSEPH R. LORING & ASSOCIATES — ELECTRICAL ENGINEERS
EMERY ROTH & SONS — RICHARD ROTH, ARCHITECT
JAROS, BAUM & BOLLES — MECHANICAL ENGINEERS
THE PORT OF NEW YORK AUTHORITY — PAVING, UTILITIES, FOUNDATIONS

1/4"-1'-0" (0 1' 2' 3' 4' 8' 12')

TITLE: 3RD FLOOR CORE PLAN

DRAWN		CHECKED	
SCALE	1/4"-1'-0"	DATE	7-31-67
PROJECT NUMBER		SHEET	OF
DRAWING NUMBER	A·B·25		