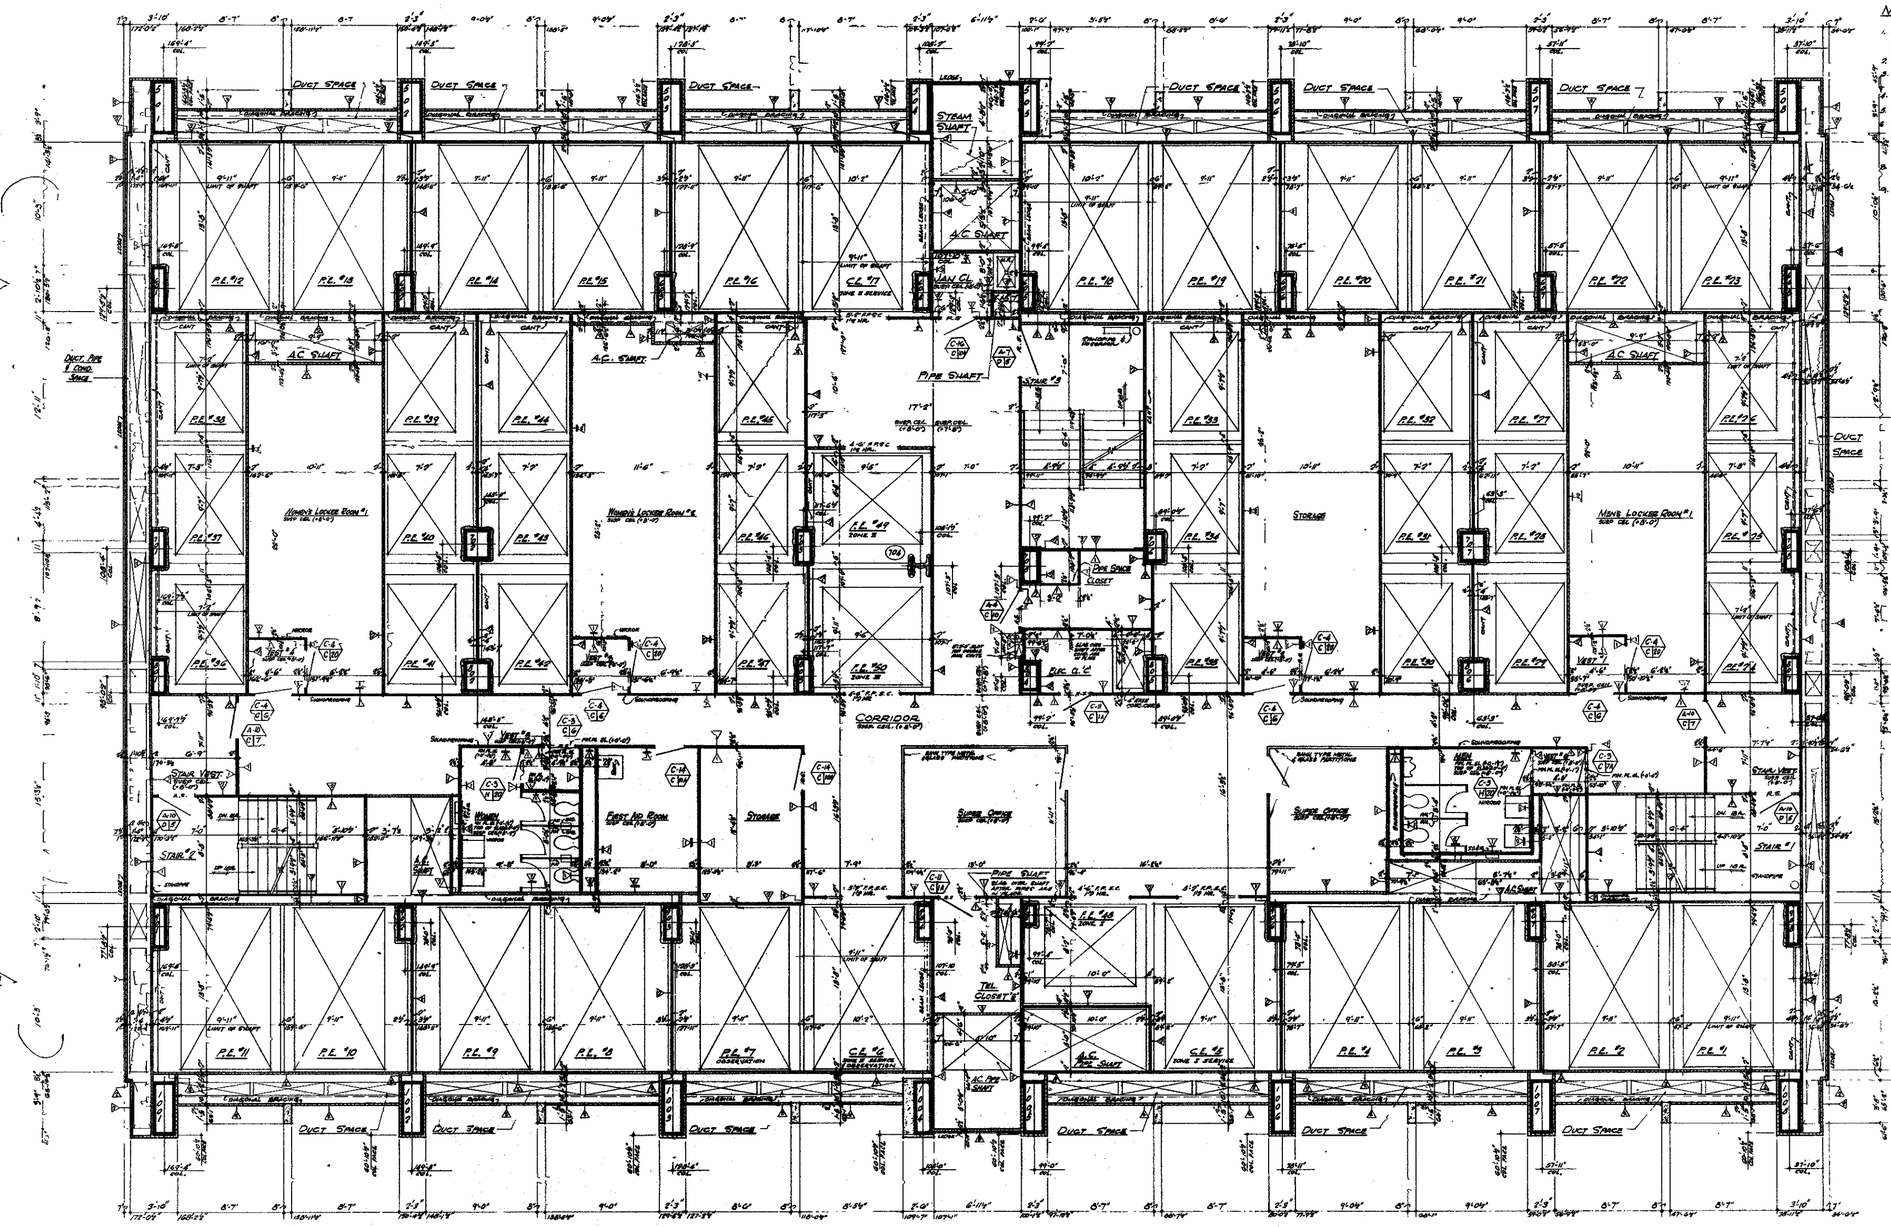


NOTES

1. FOR GENERAL NOTES, KEY TO MATERIALS, SYMBOLS, ABBREVIATIONS FINISH SCHEDULES, DOOR SCHEDULES AND SCHEDULE OF DRAWINGS SEE DRAWINGS A-B-1 TO A-B-4
2. FOR COMPLETE 'B' SCALE FLOOR PLAN SEE DRAWING A-B-26
3. ALL ELEVATIONS GIVEN THUS (+0'-0") ARE IN RELATION TO FINISH FLOOR.
4. FOR MECHANICAL AND ELECTRICAL LAYOUTS SEE RESPECTIVE ENGINEERS DRAWINGS
5. FOR TYPICAL STAIR ENTRANCE SEE DWG. A-B-804 AND A-B-805
6. FINISH FLOOR ELEVATION (TOP OF SLAB ELEVATIONS ARE (0'-0") UNLESS OTHERWISE SHOWN OR NOTED
7. WHERE NO SUSPENDED CEILINGS ARE CALLED FOR, SUCH AS IN CLOSETS STAIR, PASSAGES ETC, BOTTOM ELEVATION OF ALL PIPING AND DUCTWORK SHALL BE MAINTAINED AT 8'-6" MINIMUM TO PROVIDE FOR FUTURE CEILING INSTALLATION AND CLEARANCE OF FULL HEIGHT DOORS. UNITS SERVICED ON ALL SIDES PROJECTIONS UNDER STEEL MINIMAL (6" ACTUAL) DIMENSIONS, RECESSES, SHAFTS AND STAIRS, BE MAINTAIN 7'9" FROM HORIZONTAL SEE "H" DR. DETAILS
8. FOR TYPICAL PARTITION DETAILS SEE DRAWINGS A-1B-206 TO A-1B-215

BULLETINS NOT DATED ARE IN THE PROCESS OF COMPLETION

CONTRACT BID DRAWING date 5-1-68

NO.	DATE	BUL. NO.	BY
1	8-26-71	B-110	D.T.

REVISIONS

NO.	DATE	BUL. NO.	BY
1	11-24-70	B-78	D.G.
2	5-25-70	B-68	L.W.
3	9-29-69	B-58	L.W.
*	9-26-69	3-15	V.
3	9-26-69	B-18	J.C.
4	4-28-69	B-9	J.C.
5	4-25-69	B-11	J.C.
2	1-27-69	B-13	J.C.
1	8-1-68	B-6	K.T.H.
1	5-1-68	B-1	D.G.

REVISIONS

APPROVED

CHIEF, PLANNING DIVISION

DATE

ASSOCIATED ARCHITECT

THE WORLD TRADE CENTER

THE PORT OF NEW YORK AUTHORITY

MINORU YAMASAKI & ASSOCIATES
MINORU YAMASAKI, ARCHITECT

EMERY ROTH & SONS
RICHARD ROTH, ARCHITECT

WORTHINGTON, SKILLING, HELLE & JACKSON
STRUCTURAL ENGINEERS

JAROS, BAUM & BOLLES
MECHANICAL ENGINEERS

JOSEPH R. LORING & ASSOCIATES
ELECTRICAL ENGINEERS

THE PORT OF NEW YORK AUTHORITY
PAVING, UTILITIES, FOUNDATIONS

1/4" = 1'-0" 0 1' 2' 3' 4' 8' 12'

TITLE: 4TH FLOOR CORE PLAN

DRAWN		CHECKED	
SCALE	1/4"=1'-0"	DATE	7-3-67
PROJECT NUMBER		SHEET	OF
DRAWING NUMBER	A·B·27		