


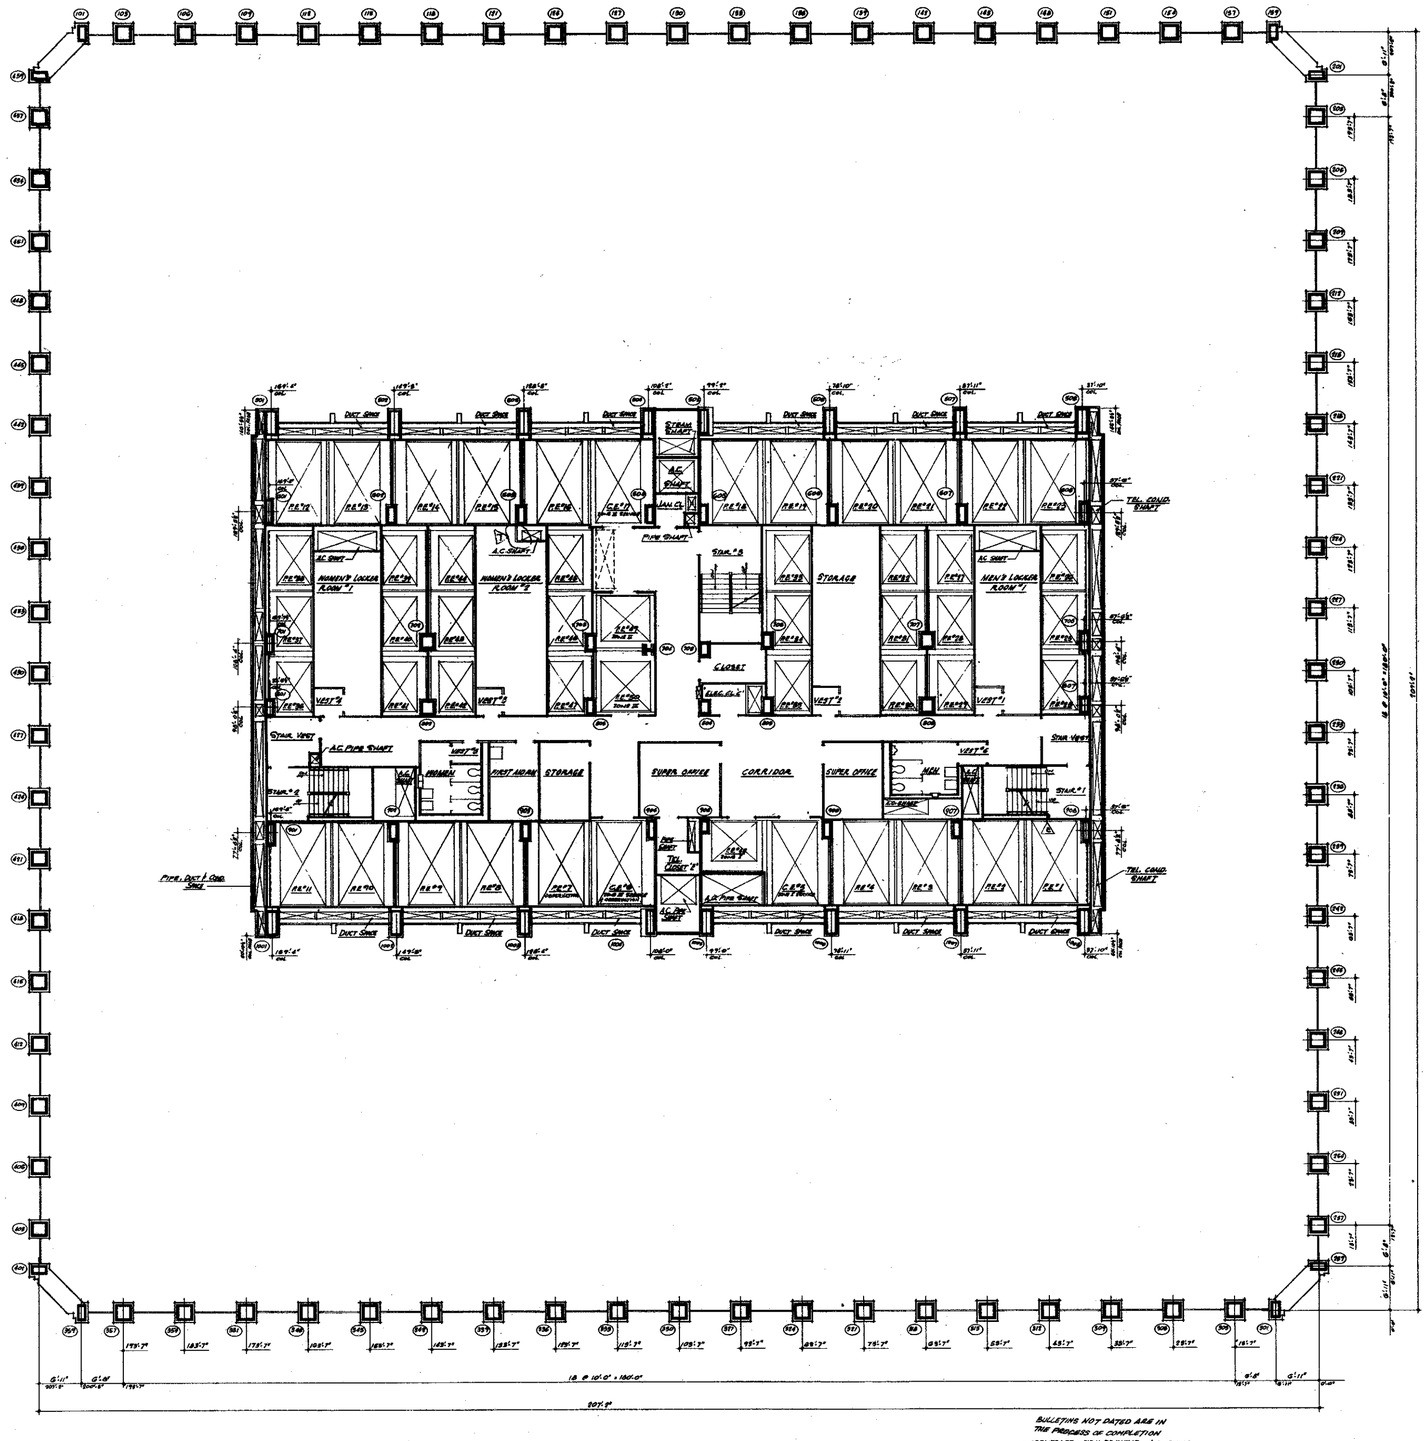

NOTES:

1. FOR GENERAL NOTES, KEY TO MATERIALS, SYMBOLS, ABBREVIATIONS, FINISH SCHEDULES, DOOR, HARDWARE AND SCHEDULES OF DRAWINGS SEE DRAWINGS A-0-1 TO A-0-5
2. FOR CONCRETE DIMENSIONS AND NOTES IN CORE AREA SEE 4" SCALE CORE DRAWINGS A-0-6 TO A-0-9
3. ALL ELEVATIONS GIVEN THUS (+0'-0") ARE IN RELATION TO FINISH FLOOR.
4. FOR MECHANICAL AND ELECTRICAL LAYOUTS SEE RESPECTIVE ENGINEER'S DRAWINGS.
5. FINISH FLOOR ELEVATION AND TOP OF SLAB ELEVATIONS ARE (+0'-0") UNLESS OTHERWISE SHOWN OR NOTED
6. WHERE NO SUSPENDED CEILING ARE CALLED FOR, SUCH AS IN CLOSETS STAIR PASSAGES ETC., BOTTOM ELEVATION OF ALL PIPING AND DUCTWORK SHALL BE MAINTAINED AT 8'-6" ABOVE FINISHED FLOOR, TO PROVIDE FOR FUTURE CEILING INSTALLATION AND CLEARANCE OF FULL HEIGHT DOORS.

BULLETINS NOT DATED ARE IN THE PROCESS OF COMPLETION

CONTRACT NO. 180 DRAWING date 8-1-68

NO.	DATE	BUL. NO.	BY
2	5-28-69	B-28	A.M.
3	9-29-69	B-25	L.M.
4	9-29-69	B-23	L.M.
5	9-29-69	B-13	L.M.
6	9-29-69	B-9	L.M.
7	9-29-69	B-21	L.M.
8	6-1-06	B-1	DG

REVISIONS

APPROVED

CHIEF, PLANNING DIVISION

DATE

REGISTERED ARCHITECT — STATE OF NEW YORK

THE WORLD TRADE CENTER

THE PORT OF NEW YORK AUTHORITY

MINORU YAMASAKI & ASSOCIATES
MINORU YAMASAKI, ARCHITECT

EMERY ROTH & SONS
RICHARD ROTH, ARCHITECT

WORTHINGTON, SKILLING, HELLE & JACKSON
STRUCTURAL ENGINEERS

JAROS, BAUM & BOLLES
MECHANICAL ENGINEERS

JOSEPH R. LORING & ASSOCIATES
ELECTRICAL ENGINEERS

THE PORT OF NEW YORK AUTHORITY
PAVING, UTILITIES, FOUNDATIONS

TITLE: 5TH FLOOR PLAN

DRAWN		CHECKED	
SCALE	1/16"=1'-0"	DATE	7-31-67
PROJECT NUMBER		SHEET	OF
DRAWING NUMBER	A-B-26		

1/16" = 1'-0" 0 4" 8" 16" 24"