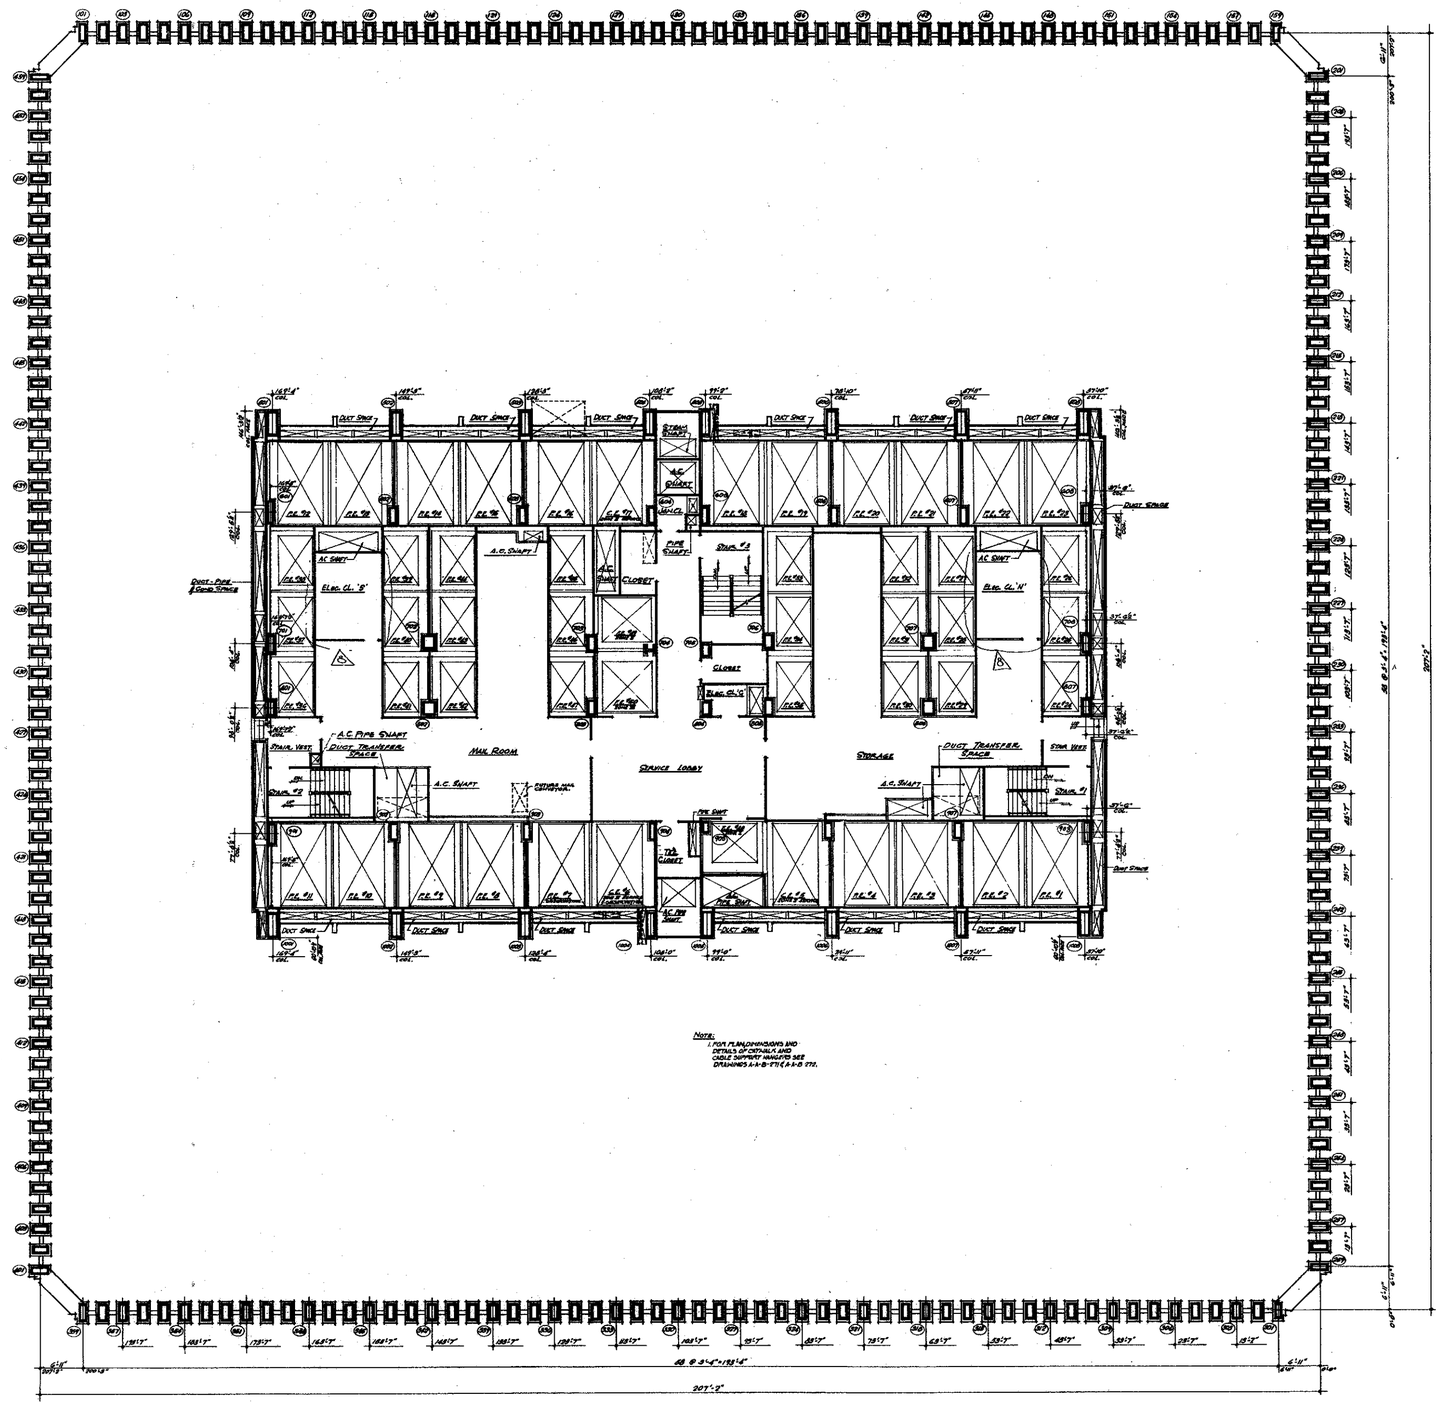



NOTE:
1. FOR FLANGE DIMENSIONS AND DETAILS OF DETAILS AND CABLE SUPPORT BRACKETS SEE DRAWINGS S-1-B-771 & S-1-B-772.

NORTH

NOTES

1. FOR GENERAL NOTES, KEY TO MATERIALS, SYMBOLS, ABBREVIATION, FINISH SCHEDULE, DOOR SCHEDULES AND SCHEDULES OF DRAWING SEE DRAWING # A-0-1 TO A-0-8
2. FOR COMPLETE DIMENSIONS AND NOTES IN CORE AREA SEE 4" SCALE CORE DRAWING # A-B-31.
3. ALL ELEVATIONS OVER THAT (+ 0'-0") ARE IN RELATION TO FINISH FLOOR.
4. FOR MECHANICAL AND ELECTRICAL LAYOUT SEE RESPECTIVE ENGINEERS DRAWINGS.
5. FINISH FLOOR ELEVATION AND TOP OF SLAB ELEVATIONS ARE (209'-0") UNLESS OTHERWISE SHOWN OR NOTED.
6. WHERE NO SUSPENDED CEILINGS ARE CALLED FOR, SUCH AS IN ELEVATOR, STAIR, PASSAGE ETC., BOTTOM ELEVATION OF ALL PIPING AND DUCTWORK SHALL BE MAINTAINED AT 8'-6" MINIMUM ABOVE FINISHED FLOORS TO PROVIDE FOR FUTURE CABLING INSTALLATION AND CLEARANCE OF FULL HEIGHT DOORS.

BULLETINS NOT DATED ARE IN THE PROCESS OF COMPLETION (CONTRACT "B" DRAWING Jan 3-1-68

| NO. | DATE | BUL. NO. | BY |
|---|---|---|---|
| 1 | 1-29-71 | B-36 | L.W. |
| 2 | 5-22-70 | B-18 | L.W. |
| 3 | 5-29-70 | B-17 | A.M. |
| 4 | 9-29-69 | B-13 | L.W. |
| 5 | 9-29-69 | B-9 | L.W. |
| 6 | 9-29-69 | B-11 | E.C. |
| 7 | 9-29-69 | B-15 | E.C. |
| 8 | 5-1-68 | B-1 | R.G. |

REVISIONS

APPROVED

CHIEF, PLANNING DIVISION

DATE

REGISTERED ARCHITECT

THE WORLD TRADE CENTER

THE PORT OF NEW YORK AUTHORITY

MINORU YAMASAKI & ASSOCIATES
MINORU YAMASAKI, ARCHITECT

EMERY ROTH & SONS
RICHARD ROTH, ARCHITECT

WORTHINGTON, SKILLING, HELLE & JACKSON
STRUCTURAL ENGINEERS

JAROS, BAUM & BOLLES
MECHANICAL ENGINEERS

JOSEPH R. LORING & ASSOCIATES
ELECTRICAL ENGINEERS

THE PORT OF NEW YORK AUTHORITY
PAVING, UTILITIES, FOUNDATIONS

1/8"=1'-0"

TITLE: 6TH FLOOR PLAN

| | | | |
|---|---|---|---|
| DRAWN | | CHECKED | |
| SCALE | 1/8"-1'-0" | DATE | 7-31-67 |
| PROJECT NUMBER | | SHEET | OF |
| DRAWING NUMBER | A-B-30 | | |