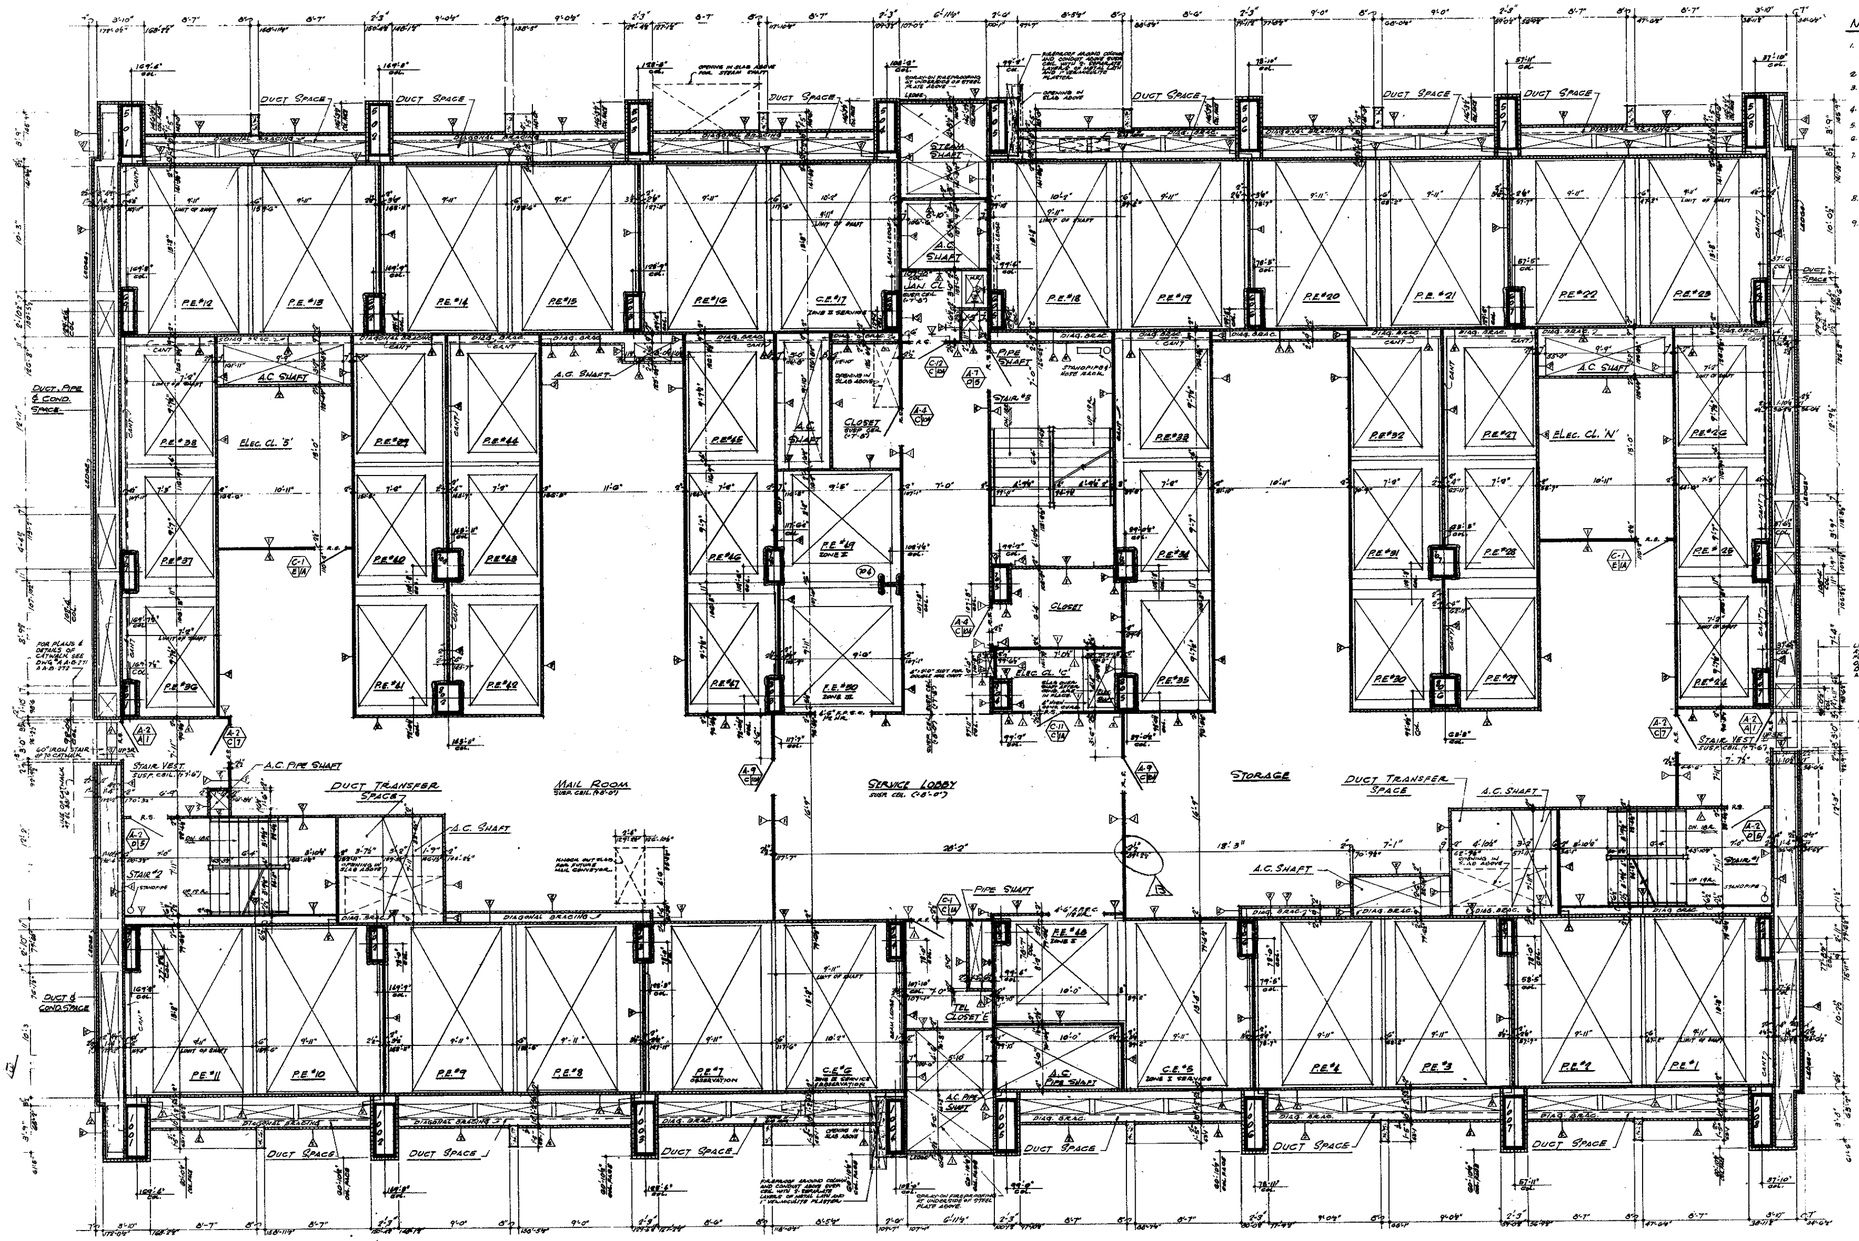


NOTES

1. FOR GENERAL NOTES, KEY TO MATERIALS, SYMBOLS, ABBREVIATIONS FINISH SCHEDULES, DOOR, SCHEDULES AND SCHEDULE OF DRAWINGS SEE DRAWINGS # A-A-1 TO A-A-6
2. FOR COMPLETE "B" SCALE FLOOR PLAN SEE DRAWING# A-B-30
3. ALL ELEVATIONS GIVEN THUS (+0'-0") ARE IN RELATION TO FINISH FLOOR.
4. FOR MECHANICAL AND ELECTRICAL LAYOUTS SEE APPROPRIATE ENGINEERS DRAWINGS.
5. FOR TYPICAL STAIR DETAILS SEE DWGS. #'S A-A-206 TO A-A-212
6. FINISH FLOOR ELEVATION (TOP OF SLAB ELEVATIONS ARE (6'-0") UNLESS OTHERWISE SHOWN OR NOTED.
7. WHERE NO SUSPENDED CEILINGS ARE CALLED FOR, SUCH AS IN CLOSETS, STAIR, PASSAGES ETC., BOTTOM ELEVATION OF ALL PIPING AND DUCTWORK SHALL BE MAINTAINED AT 8'-6" ABOVE FINISHED FLOOR TO PROVIDE FOR FUTURE CEILING INSTALLATION AND CLEARANCE OF FULL HEIGHT DOORS.
8. CAUTS ARE REQUIRED ON ALL BEAM PROJECTIONS OVER 12" NOMINAL (8" ACTUAL) DIMENSION IN ELEVATOR SHAFTS AND SHALL BE MINIMUM 10" FROM UNDERSIDE. SEE TYPICAL DETAILS.
9. FOR TYPICAL SHAFT "ON DETAILS SEE DRAWINGS # A-B-206 TO A-B-212

BULLETINS NOT DATED ARE IN THE RECORD OF COMPLETION

CONTRACT BID DRAWING date 8-1-68

NO.	DATE	BUL. NO.	BY
6	8-28-71	B-118	D-T
5	1-28-71	B-64	L.W.
4	11-24-70	B-78	D.G.

REVISIONS

NO.	DATE	BUL. NO.	BY
3	11-24-70	B-78	D.G.
2	5-22-70	B-48	L.W.
1	5-22-70	B-47	L.W.
	9-29-69	B-12	E.P.C.
	9-29-69	B-18	E.P.C.
	9-29-69	B-9	E.P.C.
	9-29-69	B-21	E.P.C.
	9-29-69	B-13	E.P.C.
	5-1-68	B-6	K.T.N.
	5-1-68	B-1	D.G.

REVISIONS

APPROVED

CHIEF, PLANNING DIVISION

DATE

REGISTERED ARCHITECT NEW YORK STATE

1/32"=1'-0" 0 1' 2' 3' 4' 8' 12'

THE WORLD TRADE CENTER

THE PORT OF NEW YORK AUTHORITY

MINORU YAMASAKI & ASSOCIATES
MINORU YAMASAKI, ARCHITECT

WORTHINGTON, SKILLING, HELLE & JACKSON
STRUCTURAL ENGINEERS

JOSEPH R. LORING & ASSOCIATES
ELECTRICAL ENGINEERS

EMERY ROTH & SONS
RICHARD ROTH, ARCHITECT

JAROS, BAUM & BOLLES
MECHANICAL ENGINEERS

THE PORT OF NEW YORK AUTHORITY
PAVING, UTILITIES, FOUNDATIONS

TITLE: 6TH FLOOR CORE PLAN

DRAWN		CHECKED	
SCALE	1/4"=1'-0"	DATE	7-31-67
PROJECT NUMBER		SHEET	OF
DRAWING NUMBER	A-B-31		