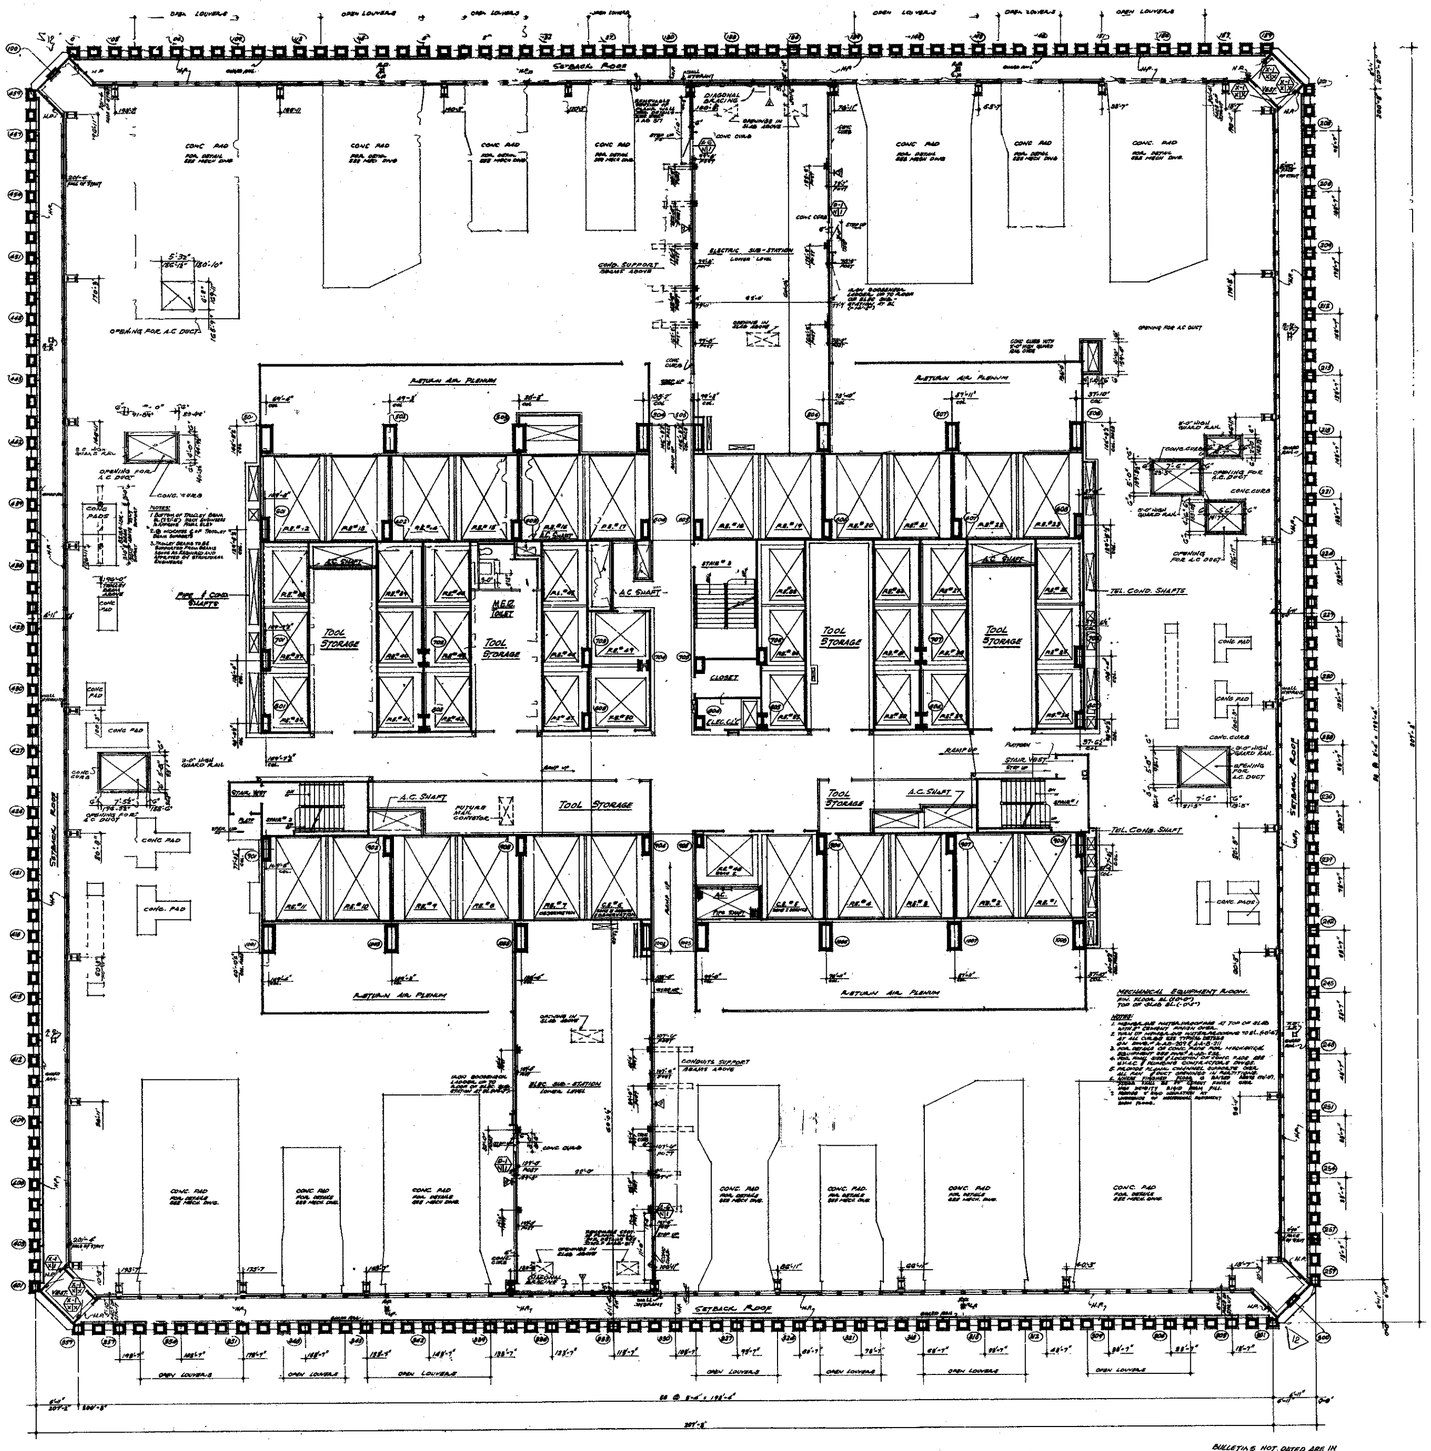


NORTH

NOTES

1. FOR GENERAL NOTES, KEY TO MATERIALS, SYMBOLS, ABBREVIATIONS, FINISH SCHEDULES, DOOR SCHEDULES AND SCHEDULES OF DRAWINGS SEE DRAWINGS# A.0-1 TO A.0-5
2. FOR COMPLETE DIMENSIONS AND NOTES IN CORE AREA SEE 1/4" SCALE CORE DRAWING# A.0-35
3. ALL ELEVATIONS GIVEN THUS (12'-0") ARE IN RELATION TO FINISH FLOOR.
4. FOR MECHANICAL AND ELECTRICAL LAYOUTS SEE RESPECTIVE ENGINEERS DRAWINGS.
5. FINISH FLOOR ELEVATION (12'-0"). TOP OF SLAB ELEVATION (-0'-8") UNLESS OTHERWISE SHOWN OR NOTED.
6. WHERE NO SUSPENDED CEILING IS CALLED FOR, SUCH AS IN CLOSETS, STAIR, PARKLARTE ETC., BOTTOM ELEVATION OF ALL PIPING AND DUCTWORK SHALL BE MAINTAINED AT 8'-4" ABOVE FINISHED FLOOR TO PROVIDE FOR FUTURE CEILING INSTALLATION CLEARANCE OF FULL HEIGHT DOORS.
7. ELEVATION TO TOP OF ALL CONCRETE SLABS TO BE (-0-8") UNLESS OTHERWISE NOTED OR SHOWN

CONTRACT	BID	DRAWING date 8-1-68			
		12	9-7-73	B-160	L.V.
		11	11-23-71	B-136	L.V.
		10	8-28-70	B-46	J.M.
		9	7-21-69	B-8	D.L.
		8	9-24-69	B-9	D.L.
		7	9-24-69	B-19	D.L.
		6	9-24-69	B-64	D.L.
		5	9-24-69	B-18	D.L.
4	6-18-68	B-207	D.S.	4 11-1-68	B-7 R.R.
3	VOID	B-199	L.L.	3 8-1-68	B-1 D.G.

NO. DATE BUL. NO. BY — REVISIONS — NO. DATE BUL. NO. BY — REVISIONS

BULLETIN # NOT DATED ARE IN THE PROCESS OF COMPLETION

APPROVED

CHIEF, PLANNING DIVISION

DATE

REGISTERED ARCHITECT — PROFESSIONAL ENGINEER — STATE OF NEW YORK — NO. — SEAL

THE WORLD TRADE CENTER

THE PORT OF NEW YORK AUTHORITY

MINORU YAMASAKI & ASSOCIATES
MINORU YAMASAKI, ARCHITECT

EMERY ROTH & SONS
RICHARD ROTH, ARCHITECT

WORTHINGTON, SKILLING, HELLE & JACKSON
STRUCTURAL ENGINEERS

JAROS, BAUM & BOLLES
MECHANICAL ENGINEERS

JOSEPH R. LORING & ASSOCIATES
ELECTRICAL ENGINEERS

THE PORT OF NEW YORK AUTHORITY
PAVING, UTILITIES, FOUNDATIONS

1/8"=1'-0" 0 4' 8' 16' 24'

TITLE: 7TH FLOOR PLAN
LOWER MECH EQUIP RM. LEVEL

DRAWN		CHECKED	
SCALE	8" = 1'-0"	DATE	7-31-67
PROJECT NUMBER		SHEET	OF
DRAWING NUMBER	A·B·32		