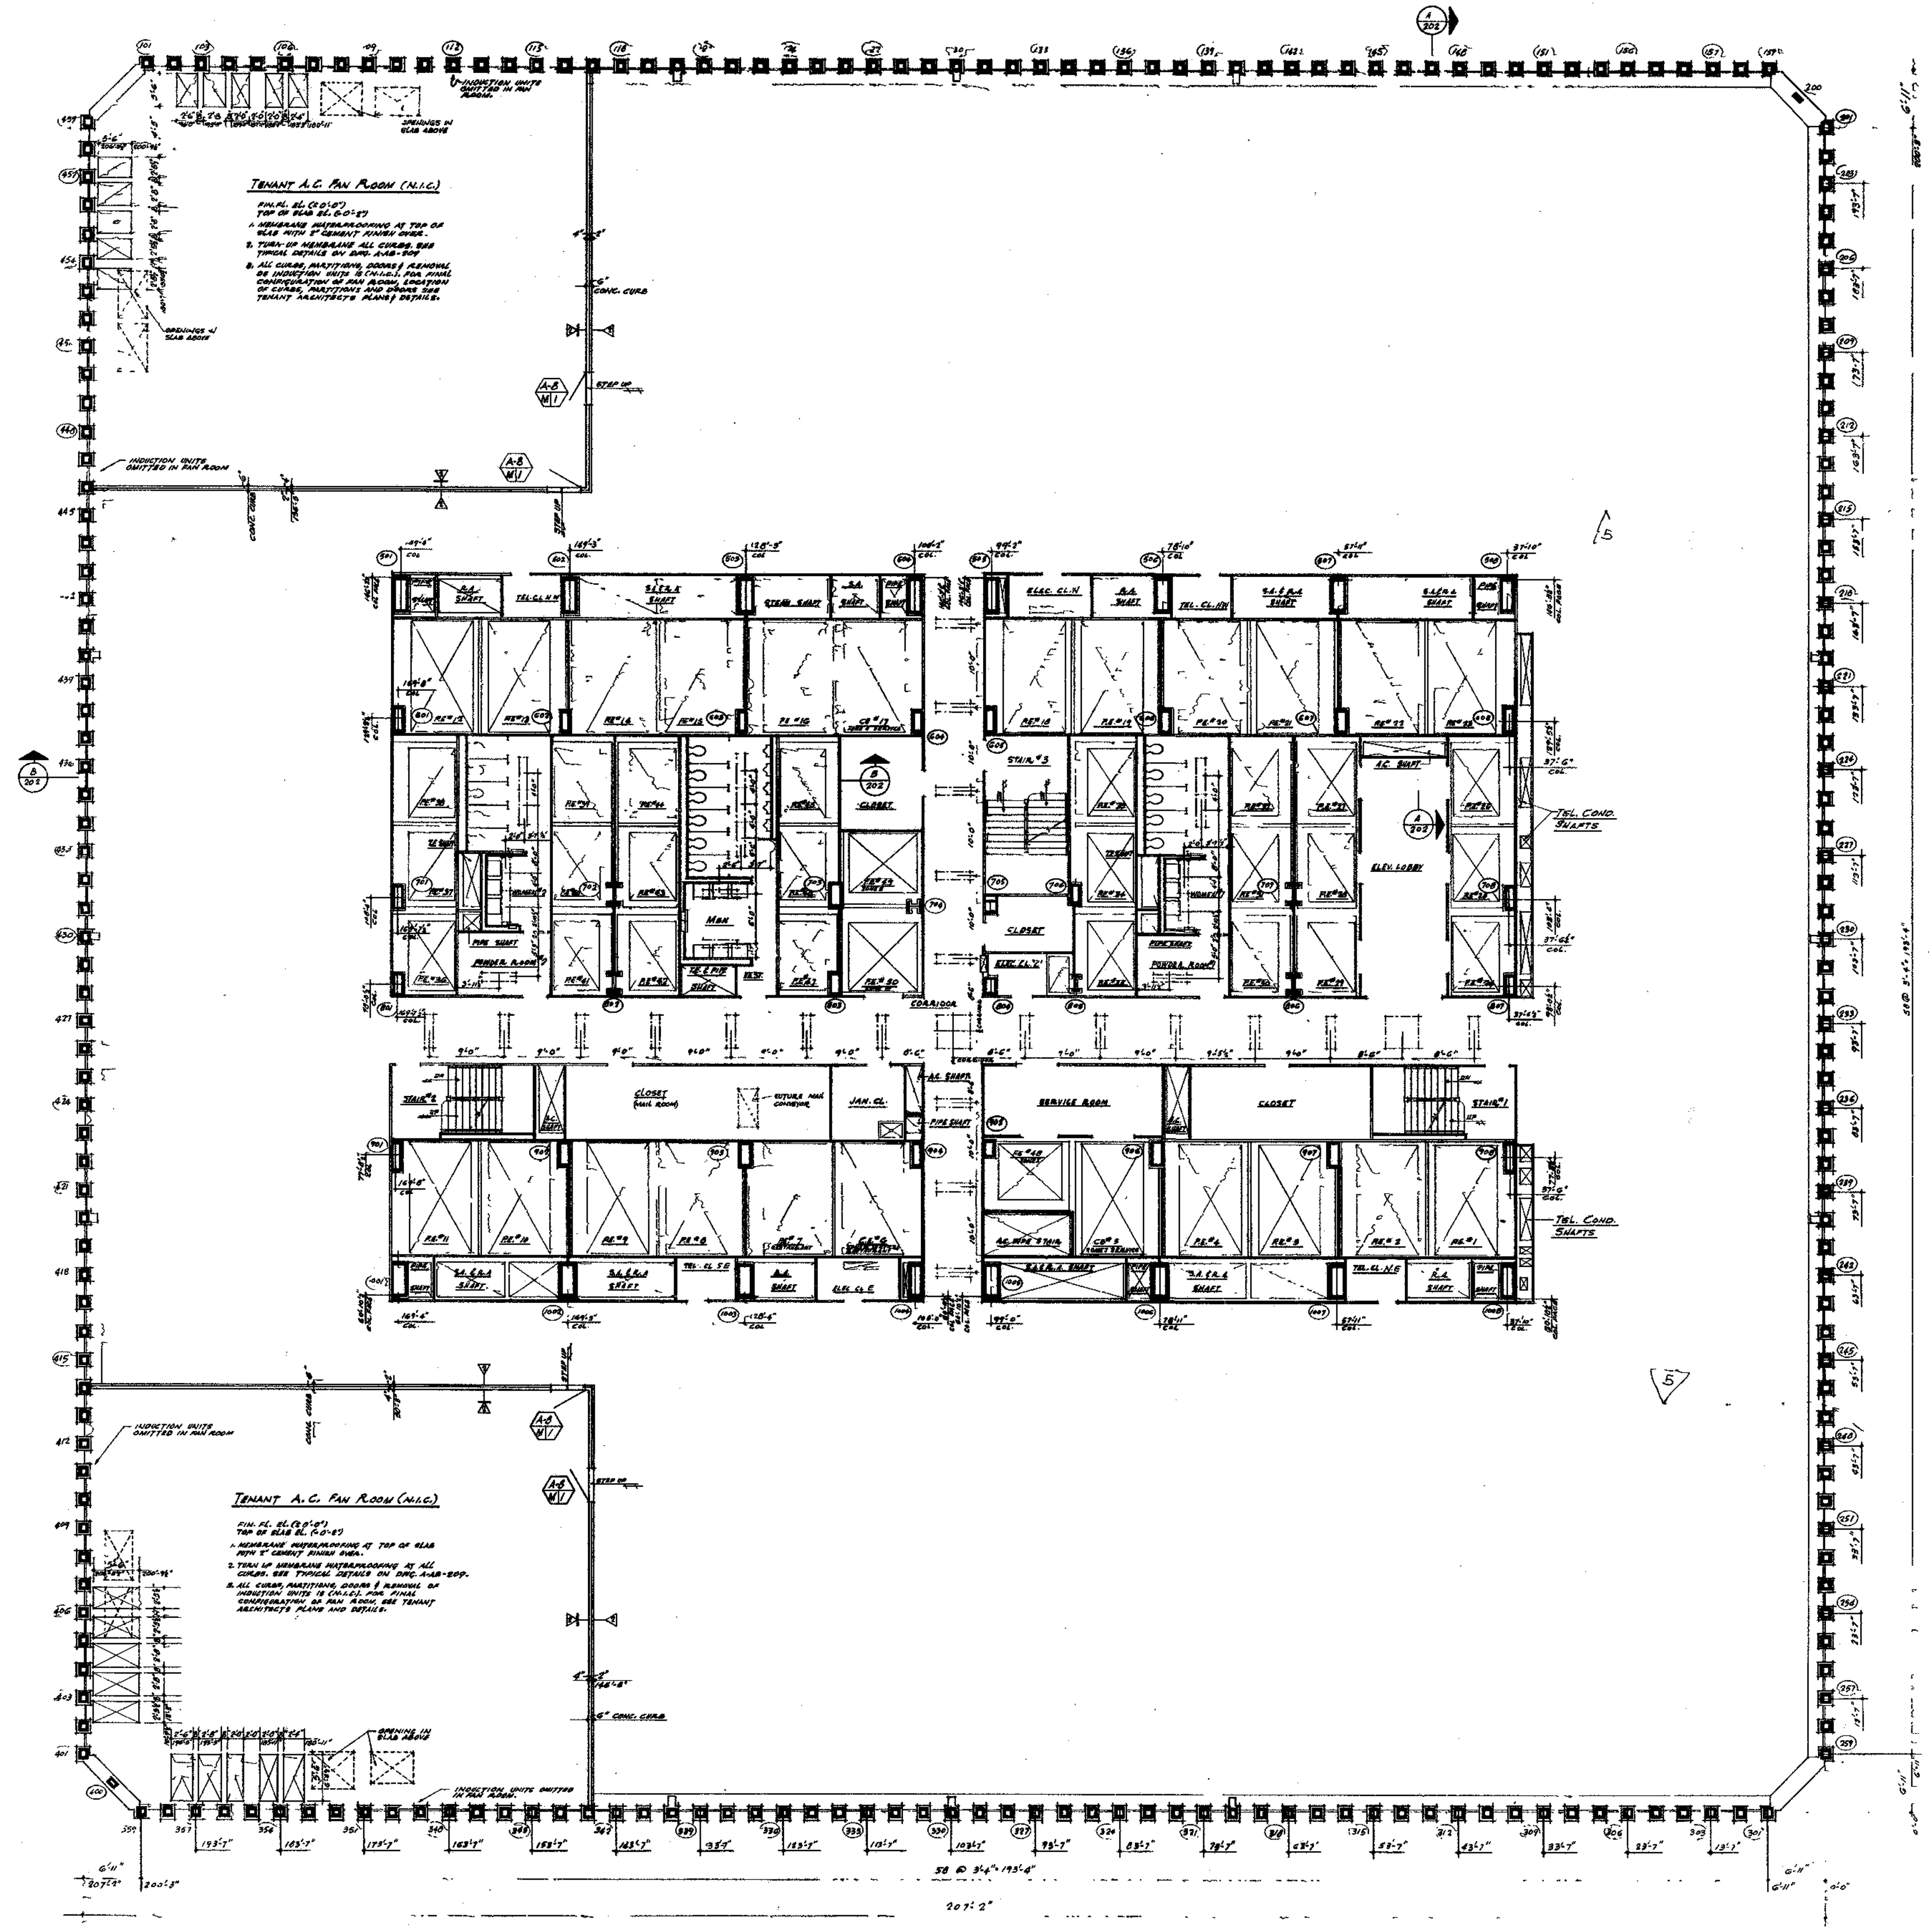


NOTES

1. FOR GENERAL NOTES, KEY TO MATERIALS, SYMBOLS, ABBREVIATIONS, FINISH SCHEDULES, DOOR SCHEDULES AND SCHEDULES OF DRAWING SEE DRAWING #A-B-1 TO A-B-6
2. FOR COMPLETE DIMENSIONS AND NOTES IN CORE AREA SEE 1/4" SCALE CORE DRAWING #A-B 37
3. ALL ELEVATION GIVEN THUS (±0'-0") ARE IN RELATION TO FINISH FLOOR
4. FOR MECHANICAL AND ELECTRICAL LAYOUTS SEE RESPECTIVE ENGINEERS DRAWING.
5. ALL TRENCH HEADERS TO BE FIREPROOFED AT UNDERSIDE OF SLAB FOR A WIDTH OF 4'-0" WITH A SPRAY-ON TYPE FIREPROOFING SEE ARCHITECTURAL SPECIFICATIONS FOR TYPE AND ELECTRICAL ENGINEERS AND CONTRACTORS APPROVED SHOP DRAWINGS FOR LOCATION AND EXTENT OF TRENCH HEADER AND FIREPROOFING
6. CORRIDOR & TOILET LIGHTING LAYOUT AS SHOWN FOR ALL OTHER LIGHTING SEE ELECTRICAL DRAWINGS AND ARCHITECTURAL DETAILS.
7. FINISH FLOOR ELEVATION & TOP OF SLAB ELEVATIONS ARE (±0'-0") UNLESS OTHERWISE SHOWN OR NOTED.
8. WHERE NO SUSPENDED CEILINGS ARE CALLED FOR, SUCH AS IN CLOSETS, STAIR PASSAGES ETC, BOTTOM ELEVATION OF ALL PIPING AND DUCTWORK SHALL BE MAINTAINED AT 8'-9" ABOVE FINISHED FLOOR TO PROVIDE FOR FUTURE CEILING INSTALLATION AND CLEARANCE OF FULL HEIGHT DOORS

BULLETINS NOT DATED ARE IN THE PROCESS OF COMPLETION
CONTRACT BID DRAWING - date 3-1-68

NO.	DATE	BUL. NO.	BY
5	1-29-71	B-84	L.J.
4	9-29-69	B-35	L.J.
3	9-29-69	B-13	L.J.
2	9-29-69	B-12	E.C.
1	9-29-69	B-9	E.C.

REVISIONS

APPROVED

CHIEF, PLANNING DIVISION

DATE

THE WORLD TRADE CENTER

THE PORT OF NEW YORK AUTHORITY

MINORU YAMASAKI & ASSOCIATES
MINORU YAMASAKI, ARCHITECT

EMERY ROTH & SONS
RICHARD ROTH, ARCHITECT

WORTHINGTON, SKILLING, HELLE & JACKSON
STRUCTURAL ENGINEERS

JAROS, BAUM & BOLLES
MECHANICAL ENGINEERS

JOSEPH R. LORING & ASSOCIATES
ELECTRICAL ENGINEERS

THE PORT OF NEW YORK AUTHORITY
PAVING, UTILITIES, FOUNDATIONS

1/16" = 1'-0" 0 4' 8' 16' 24'

TITLE: 9TH FLOOR P…N

DRAWN	SS	CHECKED	
SCALE	1/16" = 1'-0"	DATE	7-31-67
PROJECT NUMBER		SHEET	OF
DRAWING NUMBER	A·B·36		

OGILVIE PRESS DIVISION GRAPHIC CONTROLS CORP., BROOKLYN, N. Y. 11217 ASTROFILM N085.4M